BRANCH CIRCUIT PANELBOARD SCHEDULE
(208 Y/120 V, 3Ø, 4 WIRE)

MARK	LOCATION	MOUNTING: SURFACE	MOUNTING: FLUSH	MAIN: M.L.O.	MAIN: MAIN ACB	BRANCH BREAKERS: ACTIVE 20-1P	SPARE 20-1P	TOTAL 20-1P	OTHERS: 30-1P	OTHERS: 30-2P	OTHERS: 70-1P	OTHERS: 90-1P	COMMENTS
L1	GIFT STORAGE	●		-	300A	38	4	42					GAMES
L2	GIFT STORAGE	●		-	150A	23	7	30					CONSTANT PANEL
L3	CONTROL ROOM	●		-	150A	19	*7	26	4		1	1	COMPUTER ROOM
L4	ELECTRICAL ROOM	●		200A	-	16	9	25	3	1			CONSTANT PANEL
L5	STORAGE 131	●		-	300A	36	6	42					CONSTANT PANEL
LC	STORAGE 131	●		-	100A	18	6	24					CORR., TR'S, GAME RM. SWTCH'G.

* CIRCUITS 22-24 & 27-30 ARE SPARE 20/1P.

KITCHEN PANEL "K"


PANEL "K" SHALL BE GENERAL ELECTRIC TYPE NAB, OR APPROVED EQUAL BY WESTINGHOUSE, SQUARE-D OR ITE. PROVIDE IN TWO-SECTION ARRAY WITH 400A BUS IN BOTH SECTIONS. BREAKERS SHALL BE MINIMUM E-FRAME AS FOLLOWS:

BREAKER RATING	QUANTITY REQUIRED
Active 20/1P	20
Spare 20/1P	6
Total 20/1P	26
20-2P	1
20-3P	3
30-1P	13
30-2P	2
50-3P	1
100-3P (Space Only)	2

PROVIDE MINIMUM 14,000 AIC ALL BREAKERS (RMS SYMMETRICAL)

ELECTRICAL POWER SUMMARY

CONNECTED LOAD	456.9 KW
CONNECTED LOAD WITH SPARE CIRCUITS PROVIDED	511.1 KW
ESTIMATED INITIAL DEMAND - COOLING CYCLE	390.5 KW

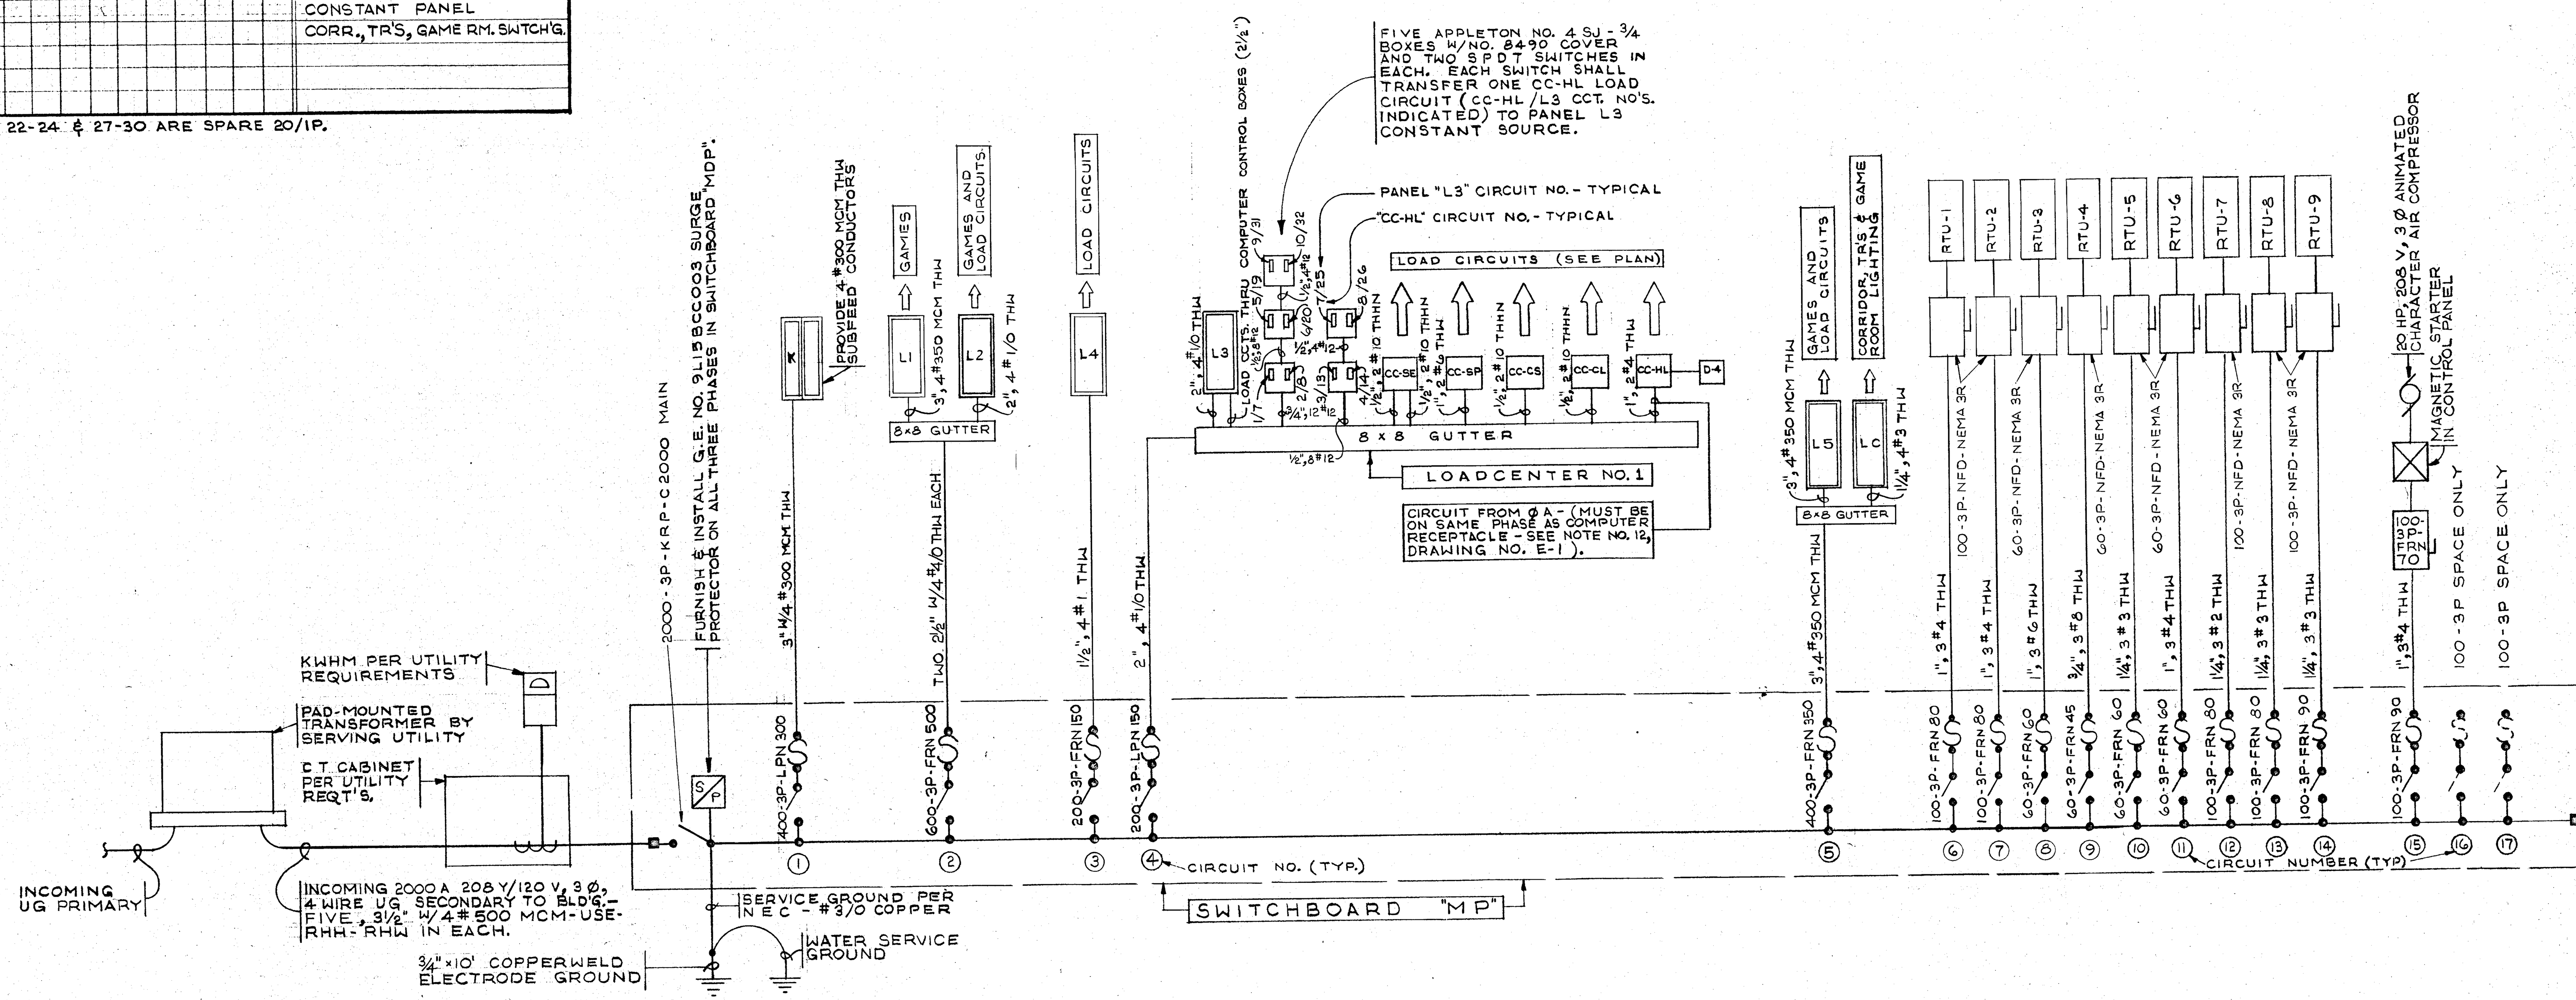

ELECTRICAL SCHEMATIC RISER DIAGRAM

SCALE : NONE

DINING ROOM "B" COMPUTER CONTROL BOX SCHEDULE

COMPUTER CONTROL BOX DESIGNATION (BY OWNER)	LOAD DESCRIPTION	TOTAL LOAD (120 V - 1Ø)	SUPPLY CIRCUIT (BY ELECTRICAL CONTRACTOR)	LOAD CIRCUIT REQUIRED (BY ELECTRICAL CONTRACTOR)	LOAD BREAKERS REQUIRED IN BOX COVER
CC-HL	HOUSE LIGHTING COMPUTER CONTROLLED-DIMMER NIC	8400 W (70 A)	1", 2#4 THW TO "CC-HL" FROM 90/1P IN PANEL "L3" CIRCUIT #2 (CONNECT TO PHASE "A")	(SEE PLAN)	10 - 20/1P
CC-SP	EIGHT 750 W. SPOT LIGHTS	6000 W (50 A)	1", 2#6 THW TO "CC-SP" FROM 70/1P IN PANEL "L3" CIRCUIT #11 (CONNECT TO PHASE "C")	(SEE PLAN)	8 - 20/1P
CC-CS	COLORED SPOTS (20 TOTAL - 4 COLORS)	1875 W. (16 A)	1/2", 2#10 THHN TO "CC-CS" FROM 30/1P IN PANEL "L3" CIRCUIT #4 (CONNECT TO PHASE "B")	(SEE PLAN)	8 - 20/1P
CC-SE	RECEPTACLES FOR STAGE EFFECTS (39 SINGLE RECEPTACLES)	4600 W. (38 A)	TWO 1/2" WITH 2 #10 EACH FROM TWO 30/1P IN PANEL "L3" - CIRCUITS 9 & 10 (BOTH FEEDERS MUST BE SUPPLIED FROM "B" PHASE)	(SEE PLAN)	19 - 10/1P
CC-CL	COLORED SPOTS (8 TOTAL - 4 COLORS)	750 W (7.0 A)	1/2", 2 #10 THHN TO "CC-CL" FROM 30/1P IN PANEL "L3" CIRCUIT #12 (CONNECT TO PHASE "C")	(SEE PLAN)	4 - 20/1P

DIMMER SCHEDULE

MARK	AREA DIMMED	LOAD	LUTRON DIMMER (EACH IN SEPARATE GANG BOX)
D1	OFFICE	450 W. INCANDESCENT	N-1000
D2	DINING AREA "A"	900 W. INCANDESCENT	N-1500
D3	DINING AREA "A"	600 W. INCANDESCENT	N-1000
D4	DINING AREA "B"	8400 W. INCANDESCENT (10-1 KW CIRCUITS)	FURNISHED, INSTALLED AND CONNECTED BY OWNER
D5	BEVERAGE SERVICE	1600 W. INCANDESCENT	N-2000
D6	DINING AREA "A"	900 W. INCANDESCENT	N - 1500
D7	ORDERS AREA	600 W. INCANDESCENT	N - 1000

31077 ELECTRICAL SYSTEMS 9-82

ALL REFERENCES TO OWNER ON THESE PLANS SHALL NOT REFER TO SHOWBIZ PIZZA PLACE, INC. BUT TO SHOWBIZ PIZZA PLACE, INC. FRANCHISEE.

THESE DOCUMENTS MAY NOT BE USED OR REPRODUCED IN ANY FORM WITHOUT THE WRITTEN AUTHORITY OF SHOWBIZ PIZZA PLACE, INC. FRANCHISEE AND ASSOCIATED DESIGNERS & ARCHITECTS, P. A.

ROBERT R. BAYLES & ASSOCIATES
Consulting Engineers
KANSAS CITY MISSOURI

RECEIVED ... 10, 1982 TOWN OF AMHERST BUILDING DEPT.

SHOWBIZ PIZZA PLACE
Niagara Falls Blvd. & Chestnut Ridge Rd.
AMHERST, NEW YORK

FAMILY RESTAURANT CONCEPTS
808 MASSACHUSETTS
LAWRENCE, KS 66044 (913) 749-5225

HARVEY ALLEN FINK • AIA
ASSOCIATED DESIGNERS & ARCHITECTS
MISSION STATE BANK BUILDING
5201 JOHNSON DR.
MISSION, KS. 66205
TEL (913) 432-1020

S L

ELEC. SCHED. & DTL'S

JOB 82-108-2


DATE 9/17/82

REVISIONS

DRAWN BY | CHECKED BY

SEAL


E3

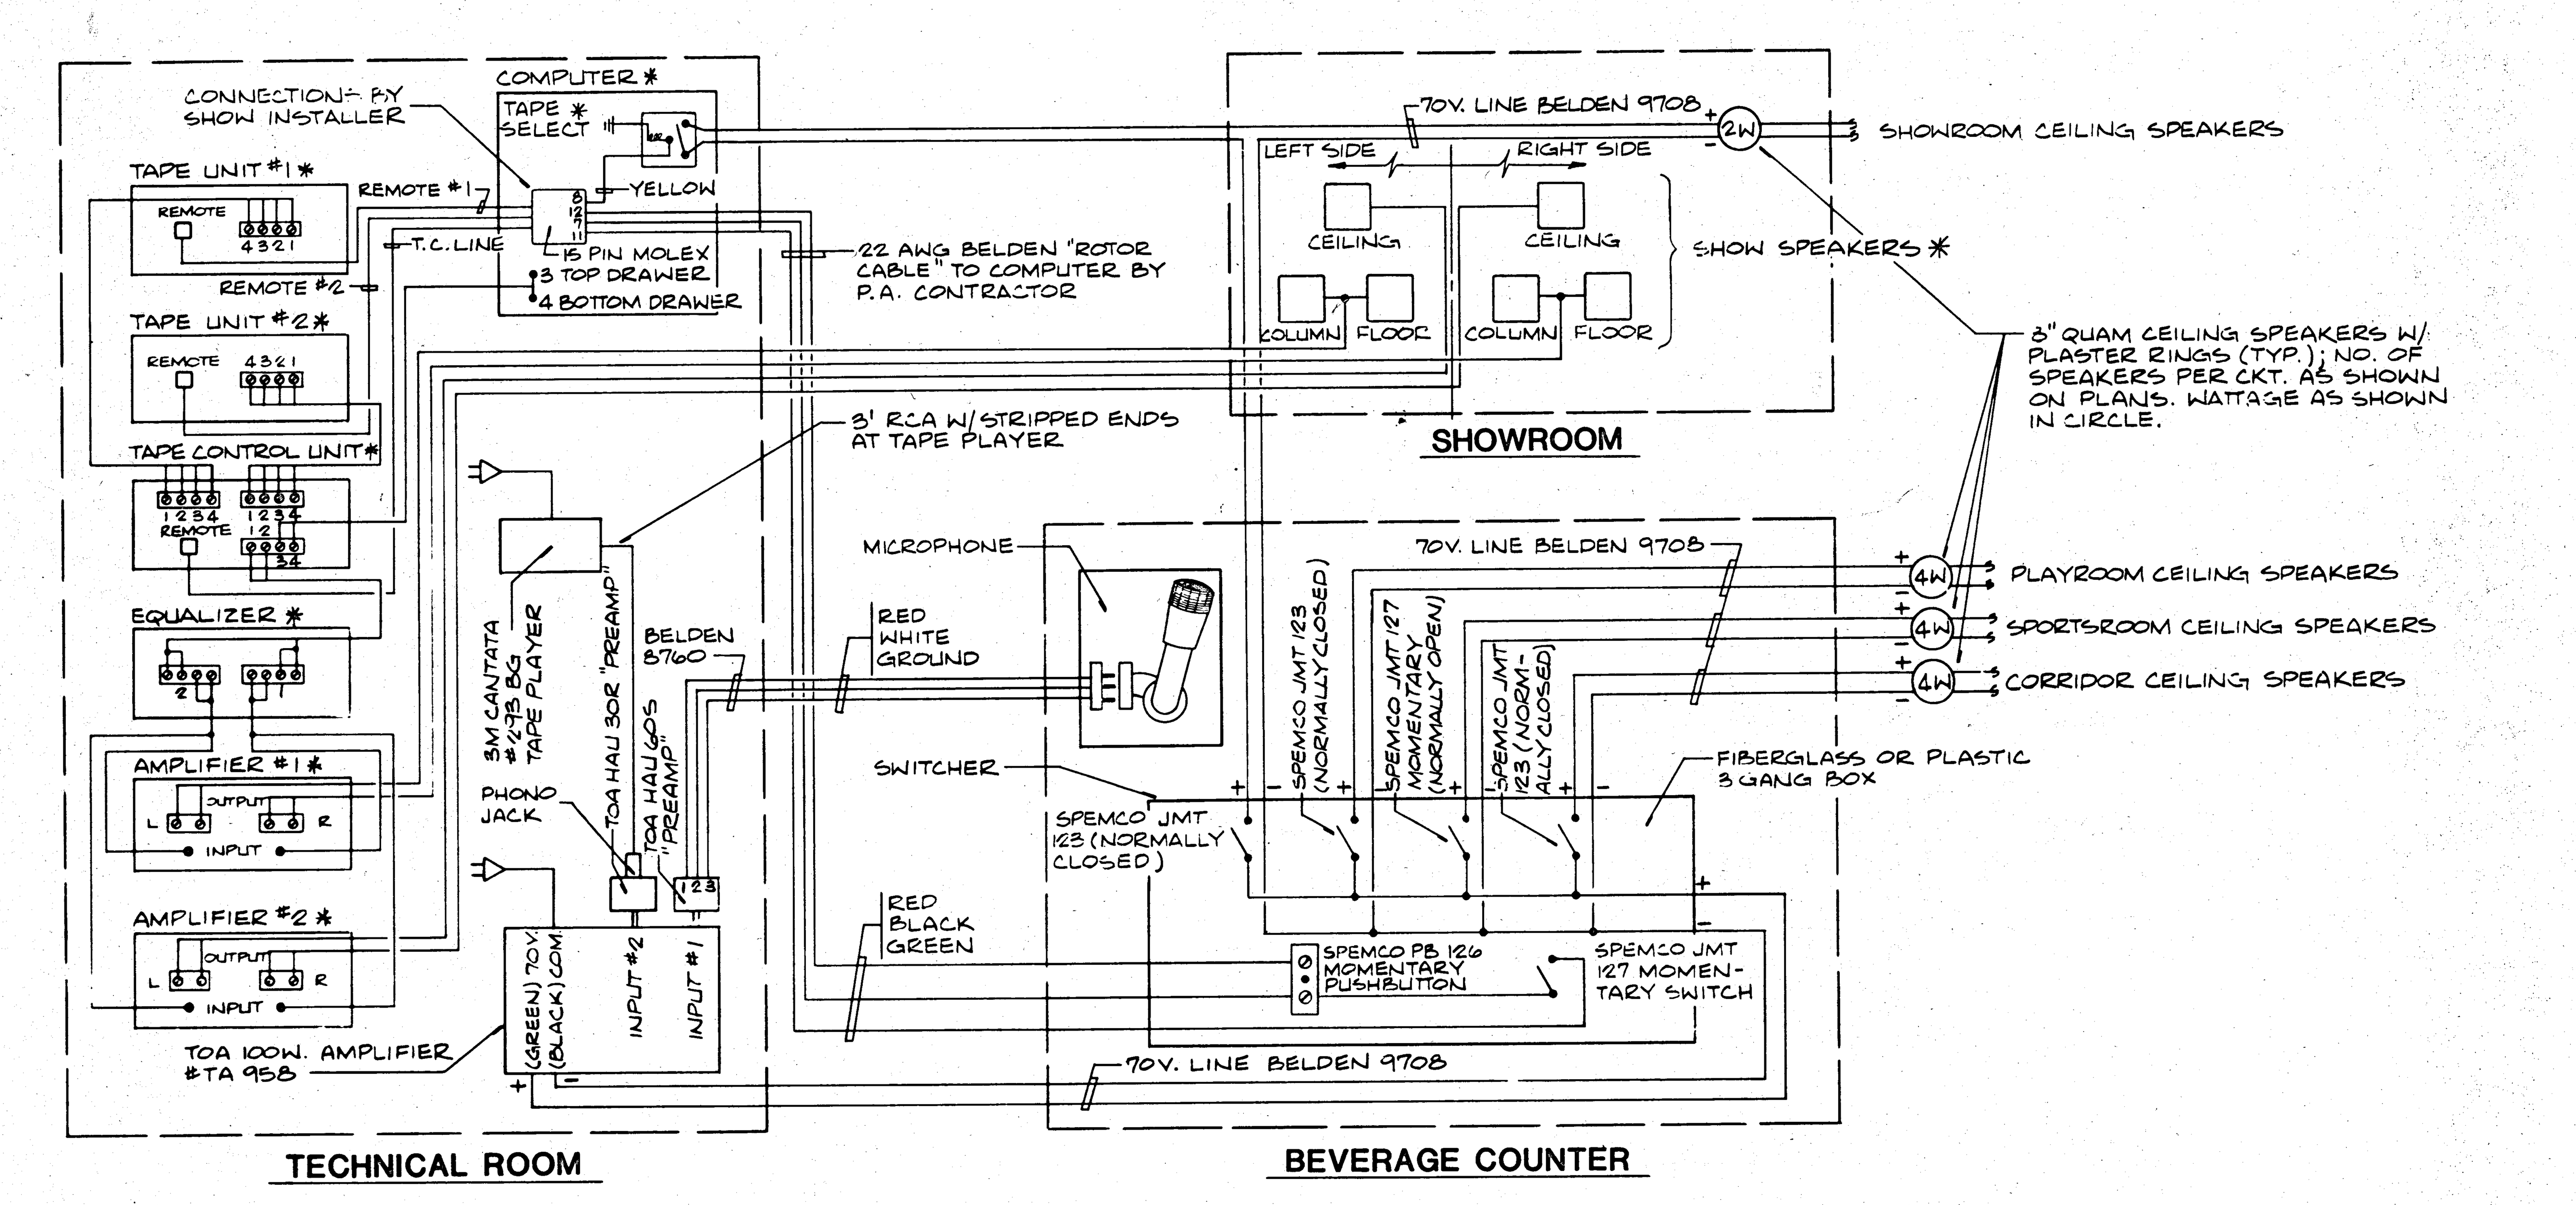

* FURNISHED BY S.P.P., OWNER & SHOW SUPPLIER AND INSTALLED BY S.P.P. INC.

P.A. ADDRESS/AUDIO SYSTEM DIAGRAM


NOT TO SCALE

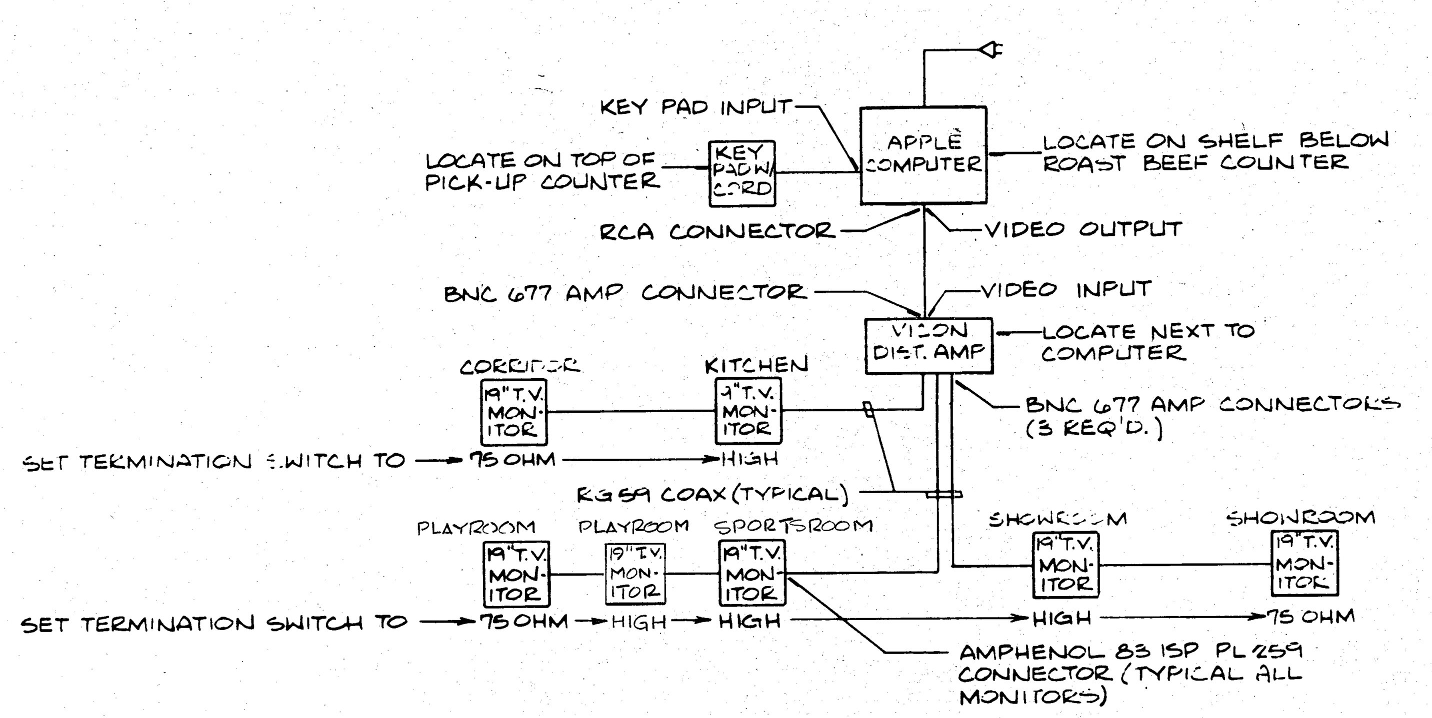

PICK-UP SYSTEM DIAGRAM

NOT TO SCALE

SPECIALIZED PARTS & EQUIPMENT LIST				
QUAN.	BRAND NAME	MODEL NO.	ITEM	WHERE USED
1	TOA	TA958	100W. AMPLIFIER	P.A./AUDIO SYSTEM
1	TOA	HAU60S	PREAMP	↓
1	TOA	HAU30R	PREAMP	↓
1	SHURE	545 SD	MICROPHONE	↓
1	ATLAS	US2	SWIVEL MIC. MT.	↓
VARIES	QUAM	C10X/B70WP	SPEAKER	↓
VARIES	LOWELL	RMP8	PLASTER RING	↓
VARIES	BELDEN	9708	2 COND. CORD	↓
VARIES	BELDEN	8760	18GA. MIC. CABLE	↓
1	3M	293 BG	TAPE PLAYER	↓
1	VICON	210	DIST. AMPLIFIER	PICK-UP SYSTEM
5	SANYO	VM 4219	19" T.V. MONITOR	↓
1	SANYO	VM 4509	9" T.V. MONITOR	↓
3	E.M.I.	MCM19	CEILING MOUNTS	↓
1	GEN. DESIGN INC.	PICK-UP 'E' PROM.	PRINTED CKT. BD.	↓
1	GEN. DESIGN INC.	REPLACEMENT PROM.	PRINTED CKT. BD.	↓
1	PLEXART DES. INC.	—	KEY PAD HOLDER	↓
1	APPLE	II	COMPUTER	↓
1	A.B.T.	—	KEY PAD	↓

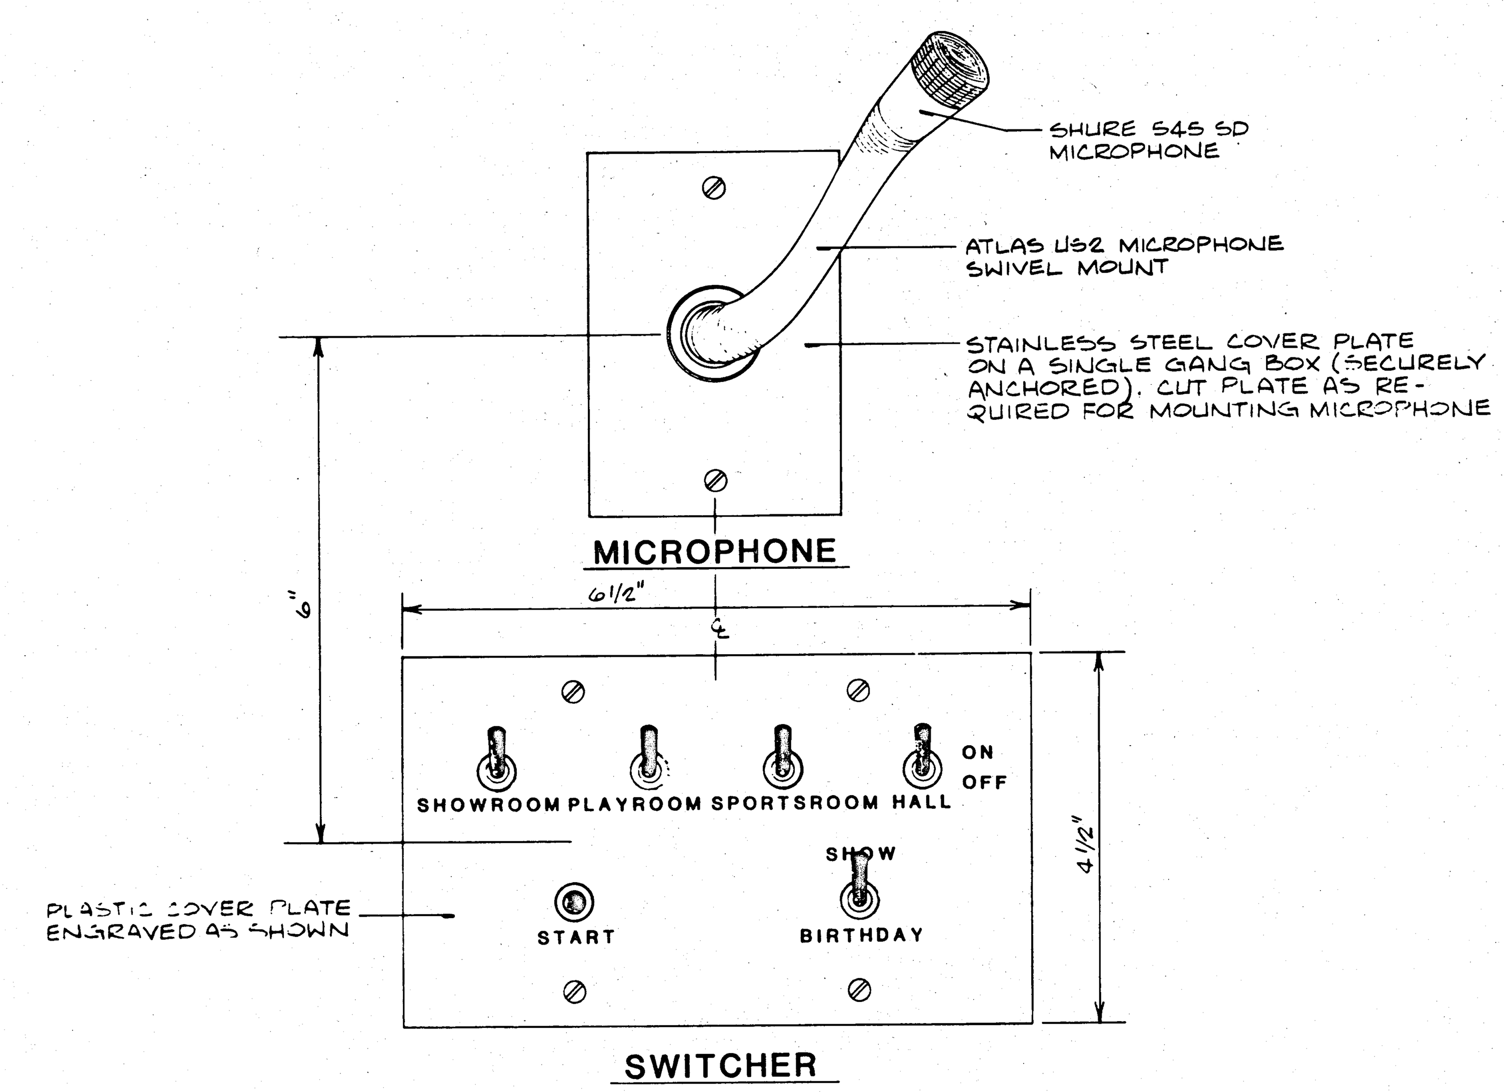

BEVERAGE COUNTER CONTROLS

NOT TO SCALE

31077 ELECTRICAL SYSTEMS 9-82

ROBERT R. BAYLES & ASSOCIATES
Consulting Engineers
KANSAS CITY MISSOURI

ALL REFERENCES TO OWNER ON THESE PLANS SHALL NOT REFER TO SHOWBIZ PIZZA PLACE, INC. BUT TO SHOWBIZ PIZZA PLACE, INC. FRANCHISEE.

THESE DOCUMENTS MAY NOT BE USED OR REPRODUCED IN ANY FORM WITHOUT THE WRITTEN AUTHORITY OF SHOWBIZ PIZZA PLACE, INC. FRANCHISEE AND ASSOCIATED DESIGNERS & ARCHITECTS, P. A.

RECEIVED OCT 1 0 1982 TOWN OF AMHERST BUILDING DEPT.

FAMILY RESTAURANT CONCEPTS
808 MASSACHUSETTS
LAWRENCE, KS 66044 (913) 749-5225
Franchisee of ShowBiz Pizza Place restaurants under license from ShowBiz Pizza Place, Inc.

SHOWBIZ PIZZA PLACE
Niagara Falls Blvd. & Chestnut Ridge Rd.
AMHERST, NEW YORK

S | L

COMPUTER DIAGRAMS

82-108-2

DATE 9/17/82

REVISIONS

DRAWN BY | CHECKED BY

SEAL

HARVEY ALLEN FINK • AIA
ASSOCIATED DESIGNERS & ARCHITECTS
MISSION STATE BANK BUILDING
5301 JOHNSON DR
MISSION KS 66205
TEL (913) 432-3020

E4

ELECTRICAL LEGEND

Symbol	Description
	BRANCH CIRCUIT CONCEALED IN FLOOR
	BRANCH CIRCUIT CONCEALED IN CEILING AND/OR WALL
	BRANCH CIRCUIT EXPOSED
321 L1	HOMERUN TO PANEL "L1" CIRCUITS #1, #2, AND #3 -- FOUR CONDUCTORS WITH NEUTRAL INDICATED
2	CIRCUIT #2 LOADING BEYOND THIS POINT
	DENOTES SEPARATE GREEN-WIRE GROUND
	PANELBOARD
A	FLUORESCENT FIXTURE TYPE "A" INDICATED
B	INCANDESCENT FIXTURE TYPE "B" INDICATED
M	WALL BRACKET FIXTURE TYPE "M" INDICATED
	EXIT LIGHT
$B	SINGLE-POLE SWITCH - FIXTURE CONTROL INDICATED
$3	THREE-WAY SWITCH
	SWITCH AND NEON PILOT (TWO GANG POSITIONS UNLESS OTHERWISE NOTED)
	GROUNDING DUPLEX RECEPTACLE OUTLET (12" AFF UNLESS OTHERWISE NOTED)
WP	DUPLEX GROUNDING RECEPTACLE WITH P & S #4600 LOCKING COVER WITH TWO KEYS
	SPLIT DUPLEX RECEPTACLE -- TOP HALF SWITCHED
$	SINGLE-POLE SWITCH AND GROUNDING DUPLEX RECEPTACLE IN TWO-GANG BOX WITH COMMON SATIN STAINLESS STEEL COVER PLATE
AFF	ABOVE FINISHED FLOOR
+48"	DENOTES MOUNTING HEIGHT OF 48" ABOVE FINISHED FLOOR
WP	WEATHERPROOF
T	THERMOSTAT
JB	BLANKED JUNCTION BOX
3	ELECTRICAL REFERENCE NOTE
	TELEPHONE OUTLET
NIC	NOT IN CONTRACT
	120 VOLT FLOOR OUTLET WITH FITTING - (WALKER NO. 800-870P UNLESS OTHERWISE NOTED)
T	HOMERUN TO TELEPHONE STRIP BACKBOARD
GFI	DUPLEX RECEPTACLE WITH GROUND FAULT - D FGSR120 OR EQUAL
	MOTOR CONNECTION
	DISCONNECT SWITCH
	MOTOR STARTER OR CONTACTOR
C	CONTROL WIRING IN CONDUIT
	BREAKGLASS STATION
	SINGLE PROJECTOR AUDIO VISUAL HORN AND FLASHING LIGHT
	DOUBLE PROJECTOR AUDIO VISUAL HORN AND FLASHING LIGHT
S	CEILING MOUNTED PHOTOELECTRIC SMOKE DETECTOR
H	CEILING MOUNTED HEAT DETECTOR - COMBINATION RATE-OF-RISE AND FIXED TEMPERATURE (136° F)
H FX	CEILING MOUNTED HEAT DETECTOR - FIXED TEMPERATURE (190°F)
FACP	FIRE ALARM CONTROL PANEL

LIGHTING FIXTURE SCHEDULE

PROVIDE NEW FIXTURES WITH LAMPS AS NOTED. FLUORESCENT BALLASTS SHALL BE LABELED "CBM", "ETL" AND "UL". BALLASTS SHALL BE SOUND RATED "CLASS P" AND SHALL BE PROTECTED BY BUSSMAN GLR FUSES. FLUORESCENT LAMPS SHALL BE STANDARD COOL WHITE UNLESS OTHERWISE NOTED. FIXTURES SHALL COMPLY WITH THE FOLLOWING SPECIFICATIONS. ALL INCANDESCENT LAMPS SHALL BE RATED 130 VOLTS. PROVIDE SPACERS FOR ALL SURFACE MOUNTED FLUORESCENT FIXTURES IF INSTALLED ON LOW-DENSITY CELLULOSE FIBERBOARD PER NEC.

TYPE	DESCRIPTION
A	Lithonia No. 2GS440-PH24SP-5-270: 2' x 4' static grid troffer with flat steel door, ALP silver parahex lens and two 40-watt, rapid-start lamps. Lamps shall be deluxe warm white unless otherwise noted on the Drawings. Install lamps in two outer lamp positions and omit lamps in two inner positions.
B	Markstone No. WA1-615: Round recessed incandescent fixture furnished in a completely prewired assembly with narrow trim and black step aluminum baffle. Fixtures installed in Dining Room "A" and Dining Room "B" shall be furnished with dark brown trim matching a color sample furnished by the Architect. All other fixtures throughout the Project shall be furnished with white trim. Furnish and install 150R/FL R-40 clear flood lamps throughout the Project excepting that the Playroom and Dining "B" fixtures shall be lamped with 150R/Y yellow floods, 150R/G green floods, 150R/B blue floods, or 150R/R red floods as indicated on the Drawings.
C	Lithonia No. C240: 48" open fluorescent strip fixture with two 40-watt rapid-start standard cool white fluorescent lamps.
D	Markstone No. T4452: Incandescent Track Lighting Fixture finished in Satin Aluminum and Black. Furnish and install 150 Watt R40 Flood Lamp.
E	P & S No. 110: Keyless porcelain receptacle with 150-watt IF lamp.
F	Lithonia No. 2GS-440-A12-GSK: 2' x 4' static grid troffer with virgin prismatic acrylic lens, flat steel hinged door finished in baked white enamel and four 40-watt, rapid-start deluxe warm white fluorescent lamps (WWX). Furnish with complete gasketing around lens and door perimeter.
G	Prescolite No. 3075: 36-7/8" long fluorescent bracket fixture for installation above Toilet Room lavatories. Unit shall be furnished with two 30-watt, rapid-start, standard cool white fluorescent lamps. Units shall be furnished with metal reflector finished in Oyster white baked enamel. End caps shall be diecast.
H	Lithonia No. C240-PAL: 48" open fluorescent strip fixture with two 40-watt rapid-start standard cool white fluorescent lamps and two ALP PAL-40-270 Protect-A-Lamp extruded polycarbonate lamp tubes.
I	Dual-Lite No. EZ-1: Completely self contained emergency lighting unit with twin heads and battery pack for fully automatic 90 minute operation in the emergency mode. Unit shall be furnished in matte brown for ceiling installation in Dining Room "A" and "B". All other units throughout the Project shall be furnished in Matte White for ceiling installation.
J	None.
K	None.
L	Markstone No. WA1-F41-5: Prewired and fully recessed incandescent fixture with Slim Trim finished in white and 150-watt, R40, floodlamp. Install these fixtures in the Front Canopy locations indicated on the Drawings.
M	None.
N	Markstone No. 1396: 12" x 12" exterior incandescent wall mounting fixture with prismatic white Lexan diffuser, 14 gauge steel backplate, vibration resistant sockets and two-75 Watt IF lamps.
O	None
P	None
Q	None
R	Markstone No. T4640: Spherical Tracklight fixture finished in matte white. Furnish and install 150 watt PAR38 Spot Lamp.
S	Lightolier Fixture Assembly: Rectangular G-Strip "Celebrity" assembly with No. 40904 corner fittings, polished chrome finish, white decorative G-25, 25 Watt Medium Base Lamps, and the following components:

	Panel Element	Unit	Quantity	Unit Length	Total Length	Total Lamps
Each End Assemblies (Two thus)	Top Side	40902	1	32"	32"	4
	Left Side	40902	1	32"	32"	4
	Right Side	40902	1	32"	32"	4
	Bottom Side	40902	1	32"	32"	4
Center Assembly	Top Side	40903	2	48"	96"	12
	Left Side	40902	1	32"	32"	4
	Right Side	40902	1	32"	32"	4
	Bottom Side	40903	2	48"	96"	12
	Totals		14 Elements			64 Lamps

TYPE	DESCRIPTION
T	Lithonia No. EJA440: Apertured industrial fluorescent fixture with four 40-watt standard cool white fluorescent lamps. Install chain pendant at elevation as directed over work bench from OB hanger cover - Provide cord and plugging receptacle.
U	Progress No. P7009: 48" fluorescent undercabinet fixture finished in satin white enamel and with one 40-watt, rapid-start Gro-Lux Lamp.
V	Markstone No. A8-SAL: Fully recessed step light with satin aluminum cast face plate. Furnish and install with 25 Watt IF lamp.
W	None.
X	Lithonia No. XSW1GEL: Fail-safe white exit lighting unit with stencil-face, green letters and directional arrows where noted. Unit shall include universal mounting brackets and battery pack for 90 minute operation in the emergency mode. Provide pendant mounting where indicated. Final locations for all exit units shall be as directed by Architect.
Y	Markstone No. T4563: Yoke mounted incandescent fixture furnished with 150W PAR38 spot lamp. Unit shall include grooved matte black baffle and shall be finished in matte white. Furnish and install with Markstone No. T4060 outlet box canopy for direct mounting on flush ceiling outlet box.
Z	Markstone No. W5631: Round recessed incandescent wall washer with Polygroove Baffle and 150 watt R40 flood lamp with dark brown trim matching a color sample furnished by the Architect.
AA	Lithonia No. 2GS-440-A12: 2' x 4' static grid troffer with virgin prismatic acrylic lens, flat steel hinged door finished in baked white enamel and four 40-watt, rapid-start deluxe warm white fluorescent lamps (WWX).
BB	Lightolier Fixture Assembly: Rectangular G-Strip "Celebrity" assembly with No. 40904 corner fittings, polished chrome finish, white decorative G-25, 25 Watt Medium Base Lamps, and the following components:

Panel Element	Unit	Quantity	Unit Length	Total Length	Total Lamps
Top Side	40902	2	32"	64"	8
Left Side	40902	1	32"	32"	4
Right Side	40902	1	32"	32"	4
Bottom Side	40902	2	32"	64"	8
Totals		6 Elements			24 Lamps

ELECTRICAL REFERENCE NOTES

(SEE DRAWING NO. E-1 "POWER PLAN" FOR REFERENCE NOTE LOCATIONS)

1. DUPLEX GROUNDING RECEPTACLE FOR CURTAIN MOTOR CONNECTION - INSTALL 12" ABOVE STAGE PLATFORM.
2. TV MONITOR STATION: FURNISH AND INSTALL FLUSH GROUNDING DUPLEX RECEPTACLE FOR TV POWER AND ADJACENT BLANKED 1-G SWITCHBOX FOR TV CABLING. RUN 3/4" WITH RG59U (NOTE 30) FROM SWITCHBOX AS NOTED. SET RECEPTACLE AND SWITCHBOX IN RECESS BY GENERAL CONTRACTOR OR ABOVE SHELF PROVIDED FOR TV MONITOR.
3. WORLD NO. A-5 WHITE, VANDALPROOF HANDDRYER - (30 SECONDS/2300 WATTS/120 VOLTS) - FURNISHED BY OWNER, INSTALLED BY THIS CONTRACTOR.
4. 1/2", 3#10 TO 30-1P BREAKER (INCLUDES SEPARATE GREEN WIRE GROUND).
5. 120 V THERMOSTAT CYCLING EXHAUSTER.
6. 1" WITH PULL-WIRE.
7. BLANKED FLUSH JB FOR FUTURE EXHAUSTER CONTROLLER.
8. VERIFY ALL FLOOR OUTLET LOCATIONS WITH OWNER BEFORE INSTALLATION.
9. 120 VOLT, 1Ø EXHAUSTER - SWITCH WITH ROOM LIGHTS (SEE DRAWING E2).
10. 120 VOLT, 1Ø EXHAUSTER CONTROLLED BY LINE VOLTAGE THERMOSTAT.
11. EXTEND 2 CONDUCTOR CURTAIN MOTOR CIRCUIT TO ACB IN PANEL L3 FOR SWITCHING CONTROL BY OWNER.
12. DUPLEX GROUNDING OUTLET FOR ANIMATED CHARACTER COMPUTER -- CIRCUIT FROM PHASE "A".
13. DUPLEX GROUNDING OUTLET FOR ANIMATED CHARACTER AUDIO SYSTEM -- CIRCUIT FROM PHASE "B" -- NOT PHASE "A".
14. LOAD CENTER NO. 1 WITH ANIMATED CHARACTER COMPUTER CONTROL BOXES AND PANEL "L3" (SEE RISER).
15. FLUSH TELEPHONE OUTLET - 44" AFF.
16. HOMERUN FROM BLANKED FLUSH JB FOR FUTURE PIZZA OVEN. TAPE CONDUCTORS DEAD.
17. ANIMATED CHARACTER COMPUTER AND AUDIO.
18. LOCATE UNDER COUNTER IN BACK WALL OF CABINET 28" AFF AND BESIDE BOX 29.
19. INCOMING 208Y/120V, 3Ø, 4 WIRE SECONDARY SERVICE. (SEE RISER).
20. BLANKED JB ON UNDERSIDE OF ROOF DECK FOR FUTURE EXHAUSTER CONNECTION - LEAVE 24" SLACK WITH TWO #12 FROM 7 Q. CAP CONDUCTOR ENDS DEAD.
21. 4' X 4' X 3/4" PLYWOOD TELEPHONE SERVICE BACKBOARD. PROVIDE RACEWAY TO SERVICE POINT IN COMPLIANCE WITH UTILITY REQUIREMENTS.
22. 120V, 1/2HP MAKE-UP AIR FAN CONTROLLED BY LINE VOLTAGE THERMOSTAT.
23. 1/2 HP, 120V, 1Ø AIR DRIER.
24. 20 HP, 208V, 3Ø AIR COMPRESSOR FOR ANIMATED CHARACTERS.
25. LOW OIL LEVEL SWITCH WIRING (120V) -- 1/2" 2#12 (CONNECT TO CONTROL PANEL TERMINALS 7 AND 8.
26. 100-3P3F WITH FRN70.
27. GFI RECEPTACLE IN CAST BOX WITH GASKETED SPRING COVER. INSTALL ON ROOFTOP UNIT.
28. RUN 1/2" CONDUIT WITH RG59U COAX TO TV JUNCTION BOX IN TECHNICAL ROOM. LEAVE 72" SLACK AT TERMINATIONS.
29. 4-11/16" SQUARE, FLUSH AND BLANKED TV MONITOR JB SET WITH CENTERLINE 28" AFF AND BESIDE RECEPTACLE 18.
30. 3/4" WITH RG59U COAX. LEAVE 12" SLACK AT TERMINATIONS THIS CONTRACT.
31. FURNISH AND INSTALL THREE WALL MOUNTED FLUSH AND BLANKED JUNCTION BOXES WITH ONE THREE-GANG COVER PLATE FOR AUDIO SET WITH CENTERLINE 60" AFF. RUN 1" X 3" NIPPLE OUT TOP OF BOX TO SINGLE-GANG BLANKED SWITCH BOX PROVIDED FOR MICROPHONE INSTALLATION. EXTEND 1" CONDUIT OUT OF TOP OF THIS BOX UP TO 4-11/16" SQUARE BOX LOCATED ABOVE CEILING. RUN SIX 1/2" AUDIO CONDUITS WITH PULLWIRES OUT OF THIS BOX TO GAMES ROOM, TECHNICAL ROOM, SPORTS ROOM, CORRIDOR, SHOWROOM, AND COMPUTER ROOM AS INDICATED ON DRAWINGS E1 AND E4.
32. BLANKED 4" OCTAGON BOX ABOVE CEILING FOR SPEAKER CONNECTION BY OWNER.
33. FURNISH AND INSTALL 1/2" EMT WITH PULL-WIRE TO AUDIO JB MARK 31 FOR AUDIO CABLING BY OWNER. INSTALL MINIMUM 6' OF 1/2" FLEXIBLE CONDUIT AT CONNECTION TO SPEAKER JB.
34. FURNISH AND INSTALL 1/2" EMT WITH PULL-WIRE FOR AUDIO CABLING BY OWNER. INSTALL MINIMUM 6' OF 1/2" FLEXIBLE CONDUIT AT CONNECTION TO SPEAKER JB.
35. FURNISH AND INSTALL 1/2" WITH PULL-WIRE TO AUDIO JB MARK 31 FOR AUDIO INPUT AND OUTPUT CABLING BY OWNER.
36. FURNISH AND INSTALL SINGLE-GANG SWITCH BOX 7'-6" CENTER-LINE AFF FOR AUDIO CABLING.
37. FURNISH AND INSTALL REALOC NO. PPL-3-E3-S-PWF/PPL2043 POWER POLE FINISHED IN SIMULATED WOOD GRAIN AND BLACK TRIM AND WITH ADJUSTABLE FOOT. ASSEMBLY SHALL INCLUDE ADJUSTABLE TOP T-BAR ASSEMBLY AND TWO 20A DUPLEX GROUNDING RECEPTACLES ON SEPARATE CIRCUITS. EXTEND 3 NO. 12 CONDUCTORS THROUGH 1/2" FLEXIBLE CONDUIT ATTACHED TO THE TOP KNOCKOUT, TO SUPPLY CONNECTION IN A BLANKED JB INSTALLED ABOVE CEILING SYSTEM. PROVIDE MINIMUM FLEX LENGTH OF 72".
38. PROVIDE ACCESSIBLE AND FUSED EDWARDS NO. 592 OUTLET BOX MOUNTING, 24-VOLT, 20 WATT, SIGNAL TRANSFORMER IN CEILING CAVITY. INTERCONNECT WITH TWO PUSHBUTTONS AND TWO SIGNALS TO PLACE SYSTEM IN FULL OPERATION. PROVIDE 120 VOLT SUPPLY.
39. EXTEND 1" RIGID CONDUIT UP TO WEATHERHEAD TERMINATION FOR CABLE TV. INSTALL TV WEATHERHEAD 36" MINIMUM ABOVE ROOF LINE. PROVIDE PITCH POCKET FOR RACEWAY.
40. SINGLE RECEPTACLE IN FLUSH CEILING BOX. (2 THUS).
41. TYPICAL INSTALLATION OF TWO SINGLE RECEPTACLES IN COMMON FLUSH BOX (1 & 2).
42. SINGLE RECEPTACLE IN SEPARATE FLUSH WALL BOX.
43. BLANKED JB ABOVE CEILING FOR FUTURE POWER POLE 37 - LEAVE 24" SLACK WITH 3#12 FORFUTURE CONNECTION. CAP CONDUCTOR ENDS DEAD.
44. COMPRESSED AIR SYSTEM CONTROL PANEL FURNISHED BY OWNER - INSTALLED THIS CONTRACT.
45. SPLICE-IN PERMANENT WIRING CONNECTION TO HEAT LAMP HOLDERS.
46. INSTALL SEALING CONDULETS IN ALL CONDUITS ENTERING COOLER BOX (PER NEC).
47. REMOTE AIR COMPRESSOR "ON-OFF" SWITCH. ENGRAVE PLATE "AIR COMPRESSOR".
48. BERKO MODEL FFR-4020-A, 208V/1 PHASE, 4 KW FAN-FORCED WALL HEATER WITH INTEGRAL THERMOSTAT AND SURFACE MOUNTING BOX.
49. LOCATE RECEPTACLE ON WALL CENTERLINE.
50. BLANKED 4" OCTAGON BOX ABOVE CEILING. FURNISH AND INSTALL 1/2" EMT WITH PULL-WIRE FROM JB TO SPEAKER ENCLOSURE AT FRONT OF PLATFORM FOR AUDIO CABLING BY OWNER. INSTALL 6' OF 1/2" FLEXIBLE CONDUIT AT CONNECTION TO SPEAKER JB.
51. RUN 1" EMT TO 4" SQUARE TV JB.
52. UNASSIGNED.
53. 1/2", 2#12 FROM AIR COMPRESSOR CONTROL PANEL TERMINALS 1 AND 2 TO COMPUTER ROOM SWITCH MARK 47.
54. 1/2", 2#12 (24V) TO JB IN COMPUTER ROOM ADJACENT TO LOAD CENTER NO. 1. CONNECT 2#12 TO TERMINALS 5 AND 6 IN CONTROL PANEL 44.
55. FURNISH AND INSTALL AUDIO JB 24" AFF. EXTEND 1/2" EMT WITH PULL-WIRE TO SPEAKER JB'S AS INDICATED AND TO THREE GANG BOX MARK 31.
56. 1/2", 2#10. CONNECT HOT TO CONTROL PANEL TERMINAL 3.
57. 1/2", 2#10. CONNECT HOT TO CONTROL PANEL TERMINAL 4.
58. 1", 3#4 THW TO CONTROL PANEL TERMINALS L1, L2, AND L3.
59. 1-1/4" SEALTITE FURNISHED BY OWNER AND INSTALLED BY ELECTRICAL CONTRACTOR WITH 3#4 THW AND #4 GREEN-WIRE GROUND (COMPRESSOR POWER).
60. CENTER STAGE PREWIRED RECEPTACLE RACEWAY "SE-C" WITH JUNCTION BOX AND TWELVE PREWIRED DUPLEX RECEPTACLES. THIS ASSEMBLY WILL BE FURNISHED AND INSTALLED BY ELECTRICAL CONTRACTOR (SEE DRAWING NO. E-6). RUN 3/4" EMT WITH FOURTEEN NO. 12 AWG THHN FROM CENTER JUNCTION BOX TO "CC-SE" AS FOLLOWS:

Circuit 4 - Black	Circuit 11 - Red
Circuit 5 - Red	Neutral - White
Circuit 6 - Blue	Neutral - White
Circuit 7 - Black	Neutral - White
Circuit 8 - Red	Neutral - White
Circuit 9 - Blue	Ground - Green
Circuit 10- Black	Ground - Green

61. STAGE LEFT PREWIRED RECEPTACLE RACEWAY "SE-L" WITH FOUR PREWIRED DUPLEX RECEPTACLES. THIS ASSEMBLY WILL BE FURNISHED AND INSTALLED BY ELECTRICAL CONTRACTOR (SEE DRAWING NO. E-6). RUN 1/2" EMT WITH SEVEN NO. 12 AWG THHN FROM "SE-L" TO "CC-SE" AS FOLLOWS:

Circuit 12 - Black	Neutral - White
Circuit 13 - Red	Neutral - White
Circuit 14 - Blue	Ground - Green
Circuit 15 - Black	

62. 1/2", 4#10 TO THREE 20/1P.
63. 3/4" EMT UP FROM DOOR SWITCHES TO BUSHED TERMINATION ABOVE CEILING FOR DOOR SECURITY SYSTEM. SEE DETAIL-SHEET E-1.

ALL REFERENCES TO OWNER ON THESE PLANS SHALL NOT REFER TO SHOWBIZ PIZZA PLACE, INC. BUT TO SHOWBIZ PIZZA PLACE, INC. FRANCHISEE.

THESE DOCUMENTS MAY NOT BE USED OR REPRODUCED IN ANY FORM WITHOUT THE WRITTEN AUTHORITY OF SHOWBIZ PIZZA PLACE, INC. FRANCHISEE AND ASSOCIATED DESIGNERS & ARCHITECTS, P. A.

31077 ELECTRICAL SYSTEMS 9-82

ROBERT R. BAYLES & ASSOCIATES
Consulting Engineers
KANSAS CITY MISSOURI

RECEIVED
NOV 10, 1982
TOWN OF AMHERST
BUILDING DEPT.

SHOWBIZ PIZZA PLACE
FAMILY RESTAURANT CONCEPTS
808 MASSACHUSETTS
LAWRENCE, KS 66044 (913) 749-5225
Franchisee of Showbiz Pizza Place restaurants under license from Showbiz Pizza Place, Inc.

SHOWBIZ PIZZA PLACE
Niagara Falls Blvd. & Chestnut Ridge Rd.
AMHERST, NEW YORK


S L

ELECT. SCHED. & DTL'S

JOB 82-108-2
DATE 9/17/82
REVISIONS
DRAWN BY
CHECKED BY
SEAL

HARVEY ALLEN FINK • AIA
ASSOCIATED DESIGNERS & ARCHITECTS P.A.
MISSION STATE BANK BUILDING
5201 JOHNSON DR.
MISSION, KS. 66205
TEL (913) 432-1020

E5

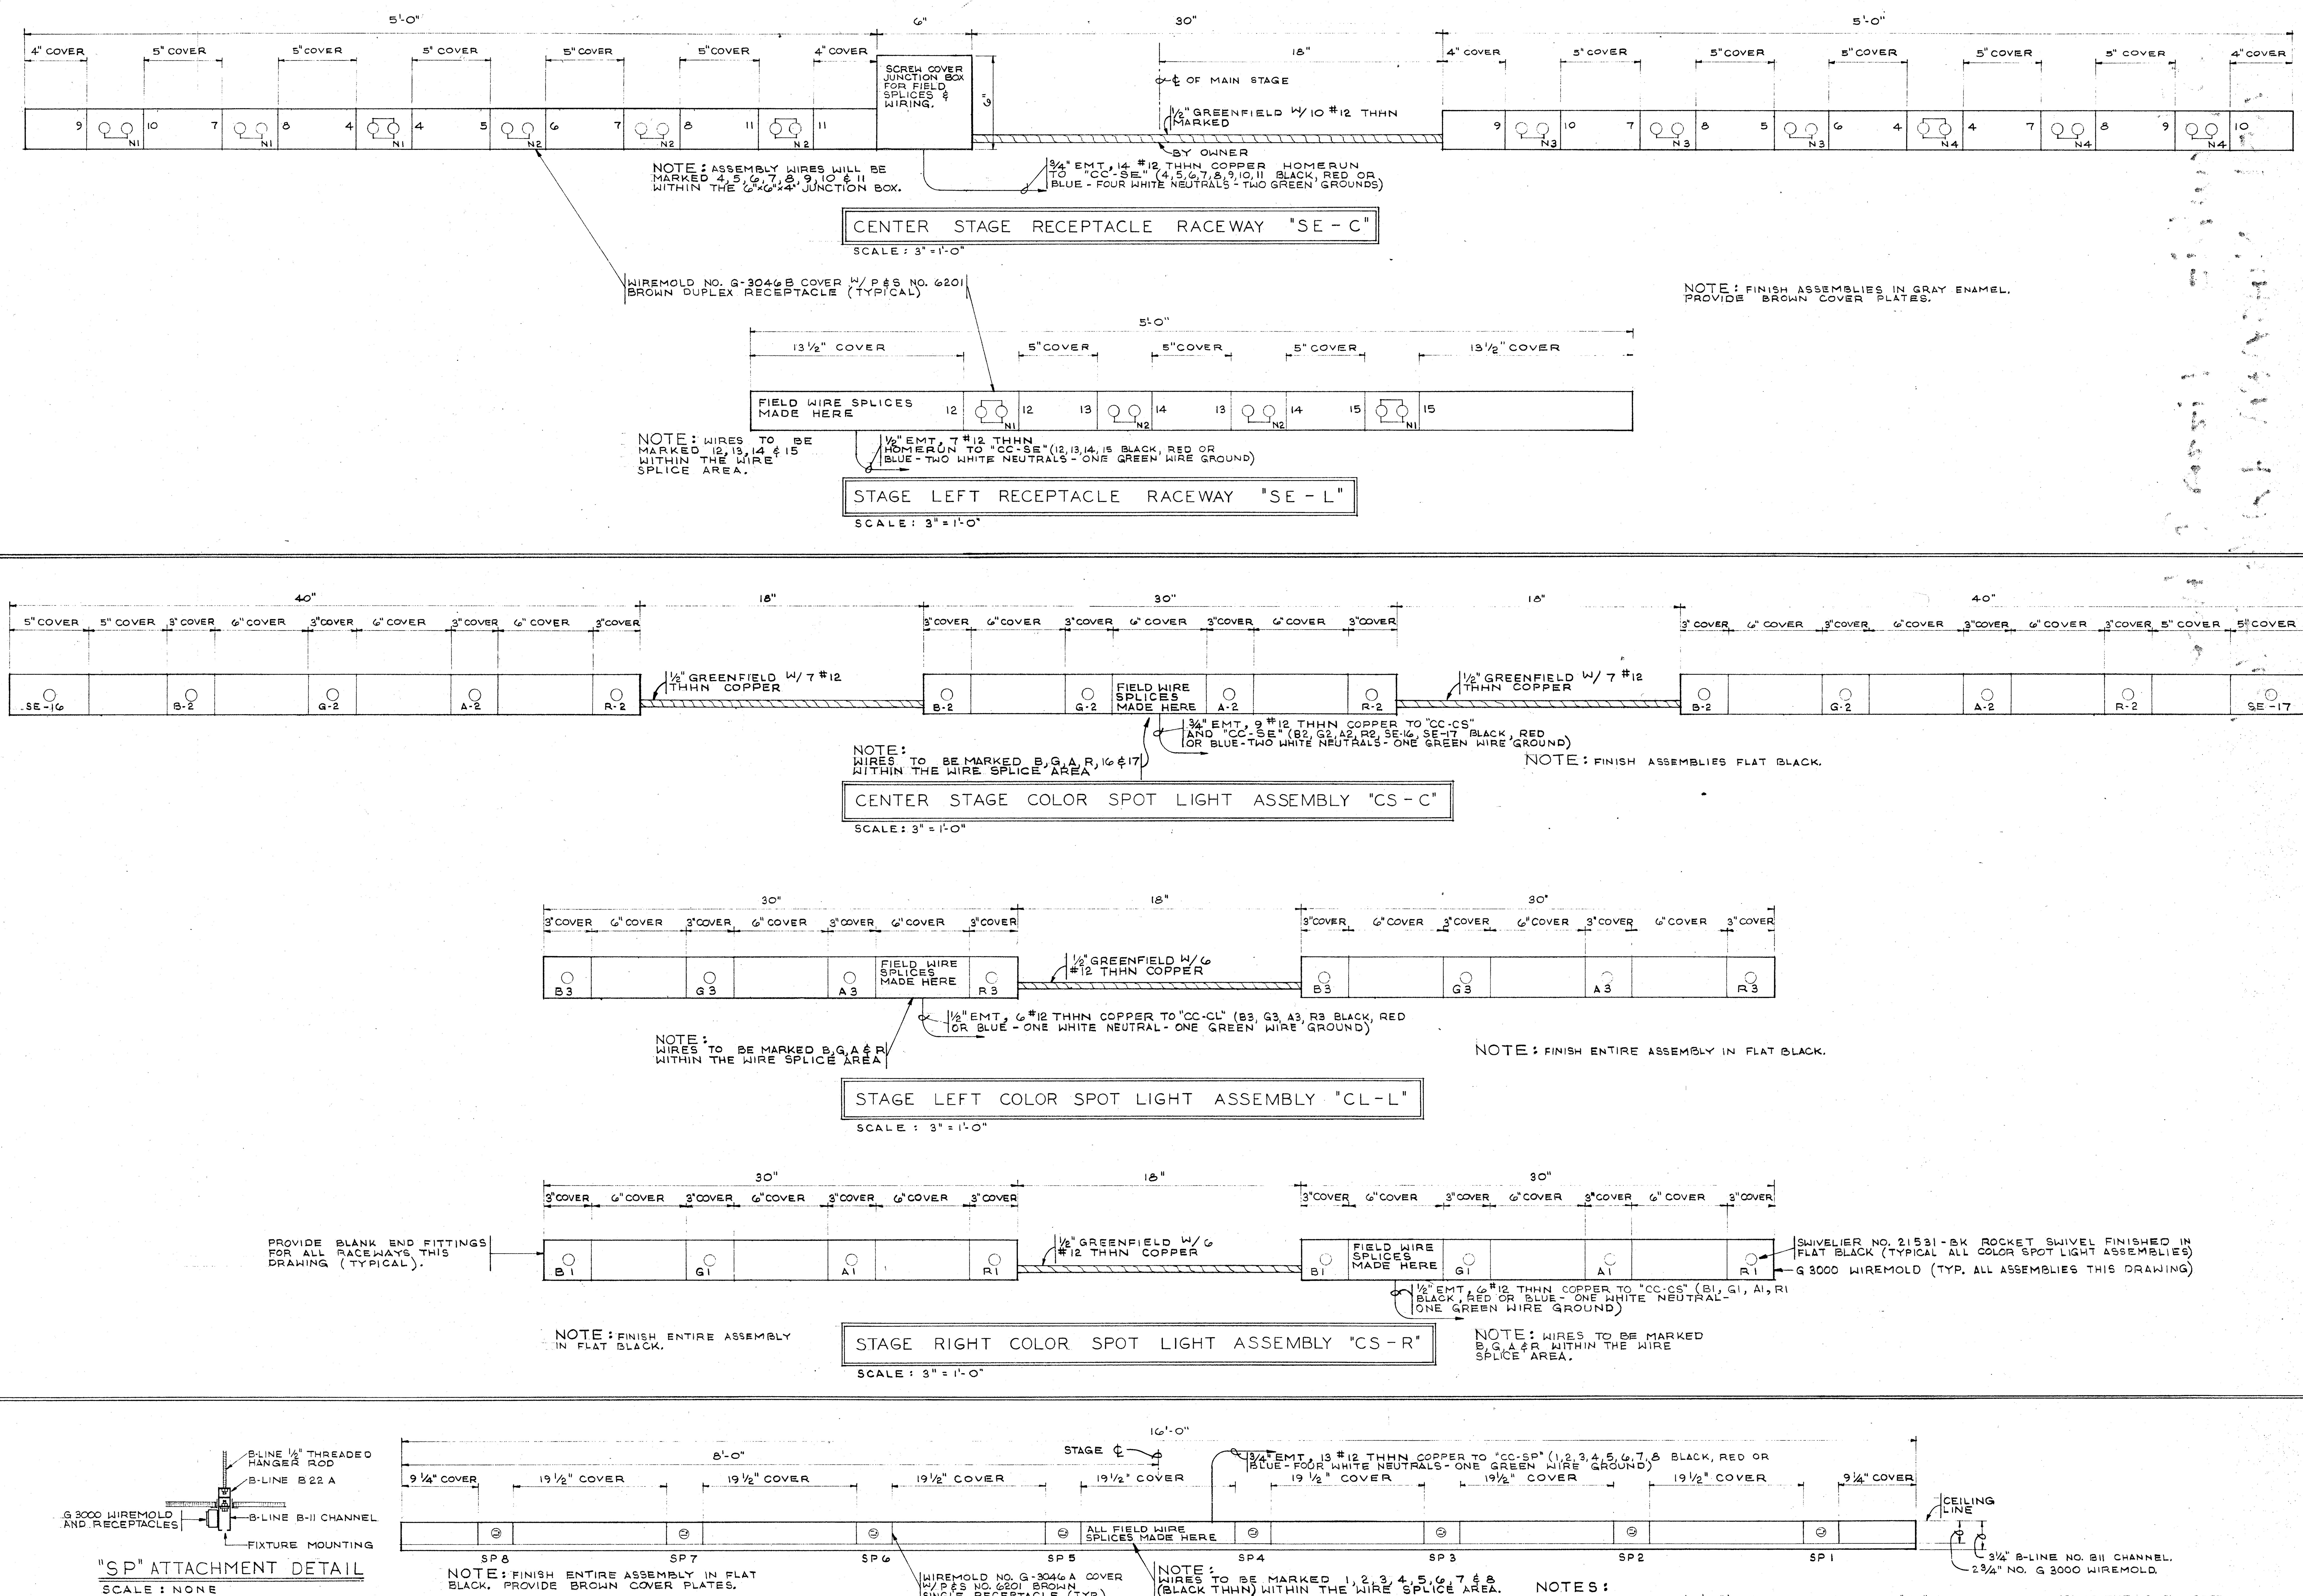

NOTES:
1. B-LINE CHANNEL (16'-0") IS PART OF ASSEMBLY "SP" AND IS USED TO MOUNT THE SHOW SPOT LIGHT FIXTURES (FIXTURES N.I.C.).
2. INSTALL 6 WIRE RECEPTACLES IN WIREMOLD WIREWAY. MOUNT WIREWAY ON B22A B-LINE CHANNEL.
3. BOLT THE "SP" ASSEMBLY TO THE B22A CHANNEL (SEE ARCHT. DETAIL) AT EACH LIGHT LOCATION WITH 1/2"-13 x 2" GRADE 5 BOLT, ONE #TN 225 1/2"-13 B-LINE TWIRL NUT, 1/2" FLAT WASHER AND 1/2" LOCK WASHER.

GENERAL NOTES:
1. REFER TO DRAWING E-1 AND E-2 FOR INSTALLATION DETAILS.
2. RACEWAY ASSEMBLIES ON THIS DRAWING MAY BE FABRICATED BY THE ELECTRICAL CONTRACTOR OR ORDERED DIRECTLY FROM A/C CONTROLS MANUFACTURING CO., INC., 1400 SPRUCE, KANSAS CITY, MISSOURI 64127 - TELEPHONE (816) 231-6400.

SHOW RACEWAY ASSEMBLY DETAILS
SCALE: AS NOTED
31077 ELECTRICAL SYSTEMS 9-82

ALL REFERENCES TO OWNER ON THESE PLANS SHALL NOT REFER TO SHOWBIZ PIZZA PLACE, INC. BUT TO SHOWBIZ PIZZA PLACE, INC. FRANCHISEE.

THESE DOCUMENTS MAY NOT BE USED OR REPRODUCED IN ANY FORM WITHOUT THE WRITTEN AUTHORITY OF SHOWBIZ PIZZA PLACE, INC. FRANCHISEE AND ASSOCIATED DESIGNERS & ARCHITECTS, P. A.

ROBERT R. BAYLES & ASSOCIATES
Consulting Engineers
KANSAS CITY MISSOURI

FAMILY RESTAURANT CONCEPTS
808 MASSACHUSETTS
LAWRENCE, KS 66044 (913) 749-5225
Franchisee of ShowBiz Pizza Place restaurants under license from ShowBiz Pizza Place, Inc.

SHOWBIZ PIZZA PLACE
Niagara Falls Blvd. & Chestnut Ridge Rd.
AMHERST, NEW YORK

S | L

SHOW RACEWAY ASSEMBLY DTL'S

JOB 82-108-2
DATE 9/17/82
REVISIONS
DRAWN BY | CHECKED BY
SEAL

HARVEY ALLEN FINK • AIA
ASSOCIATED DESIGNERS & ARCHITECTS P.A.
MISSION STATE BANK BUILDING
5201 JOHNSON DR.
MISSION, KS. 66205
TEL (913) 432-1020

E6



FAMILY RESTAURANT CONCEPTS
808 MASSACHUSETTS
LAWRENCE, KS 66044 (913) 749-5225

Franchisee of Showbiz Pizza Place restaurants under license from Showbiz Pizza Place, Inc.


SCHEDULE OF DRAWINGS

SHEET NUMBER	SHEET TITLE	REVISED:
0	COVER SHEET WITH SCHEDULE OF DRAWINGS	
D-1	DEMOLITION PLAN AND LOCATION PLAN	
S-1	SITE PLAN	
A-1	FLOOR PLAN	
A-2	REFLECTED CEILING PLAN	
A-3	ROOM FINISH AND COLOR SCHEDULE, DOOR SCHEDULE AND DETAILS	
A-4	EXTERIOR ELEVATION AND DETAILS	
A-5	ALTERNATE BARN AND SHOW PLATFORM DETAILS	
A-6	INTERIOR ELEVATIONS	
A-7	INTERIOR ELEVATIONS	
A-8	INTERIOR DETAILS	
A-9	INTERIOR DETAILS	
A-10	INTERIOR DETAILS	
A-11	CHILDREN'S AREA EQUIPMENT DETAILS	
EQ-1	EQUIPMENT PLAN	
EQ-2	SIGN PLAN	
EQ-3	EQUIPMENT SCHEDULE	
EQ-4	EQUIPMENT SCHEDULE	
EQ-5	EQUIPMENT SCHEDULE	
EQ-6	EQUIPMENT SCHEDULE	
EQ-7	INTERIOR SIGNS	
M-1	PLUMBING FLOOR PLAN	
M-2	H.V.A.C. PLAN	
M-3	MECHANICAL SCHEDULES AND DETAILS	
XM-1	MECHANICAL PLAN	
E-1	POWER PLAN	
E-2	ILLUMINATION SYSTEMS PLAN	
E-3	ELECTRICAL SCHEDULES AND DETAILS	
E-4	COMPUTER DIAGRAMS	
E-5	ELECTRICAL SCHEDULES AND DETAILS	
E-6	SHOW RACEWAY ASSEMBLY DETAILS	

LOCATION OF UNIT:

Niagara Falls Blvd. & Chestnut Ridge Rd.

AMHERST, NEW YORK

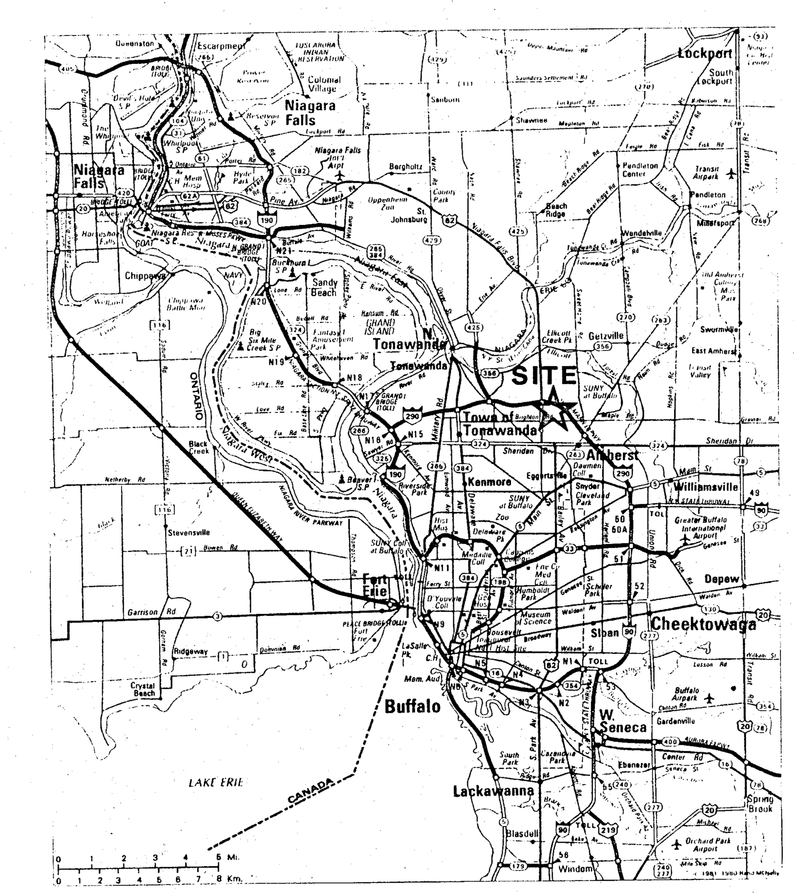

VICINITY MAP

north

TOWN OF AMHERST
APPROVED
NOV 10 1982
THIS IS NOT A PERMIT AND DOES NOT CONSTITUTE AUTHORIZATION TO START WORK.

RECEIVED
Revised
NOV 10, 1982
TOWN OF AMHERST BUILDING DEPT.

ALL REFERENCES TO OWNER ON THESE PLANS SHALL NOT REFER TO SHOWBIZ PIZZA PLACE, INC. BUT TO SHOWBIZ PIZZA PLACE, INC. FRANCHISEE.

THESE DOCUMENTS MAY NOT BE USED OR REPRODUCED IN ANY FORM WITHOUT THE WRITTEN AUTHORITY OF SHOWBIZ PIZZA PLACE, INC. FRANCHISEE AND ASSOCIATED DESIGNERS & ARCHITECTS, P. A.

FAMILY RESTAURANT CONCEPTS
808 MASSACHUSETTS
LAWRENCE, KS 66044 (913) 749-5225
Franchisee of Showbiz Pizza Place restaurants under license from Showbiz Pizza Place, Inc.

SHOWBIZ PIZZA PLACE
Niagara Falls Blvd. & Chestnut Ridge Rd.
AMHERST, NEW YORK

S | L

COVER SHEET w/ SCHEDULE OF DRAWINGS

JOB 82-108-2

DATE 9/17/82


REVISIONS

DRAWN BY | CHECKED BY

SEAL

HARVEY AL FINK AIA
ASSOCIATED DESIGNERS & ARCHITECTS P.A.
MISSION STATE BANK BUILDING
5201 JOHNSON DR.
MISSION, KS. 66205
TEL (913) 432-1020

0

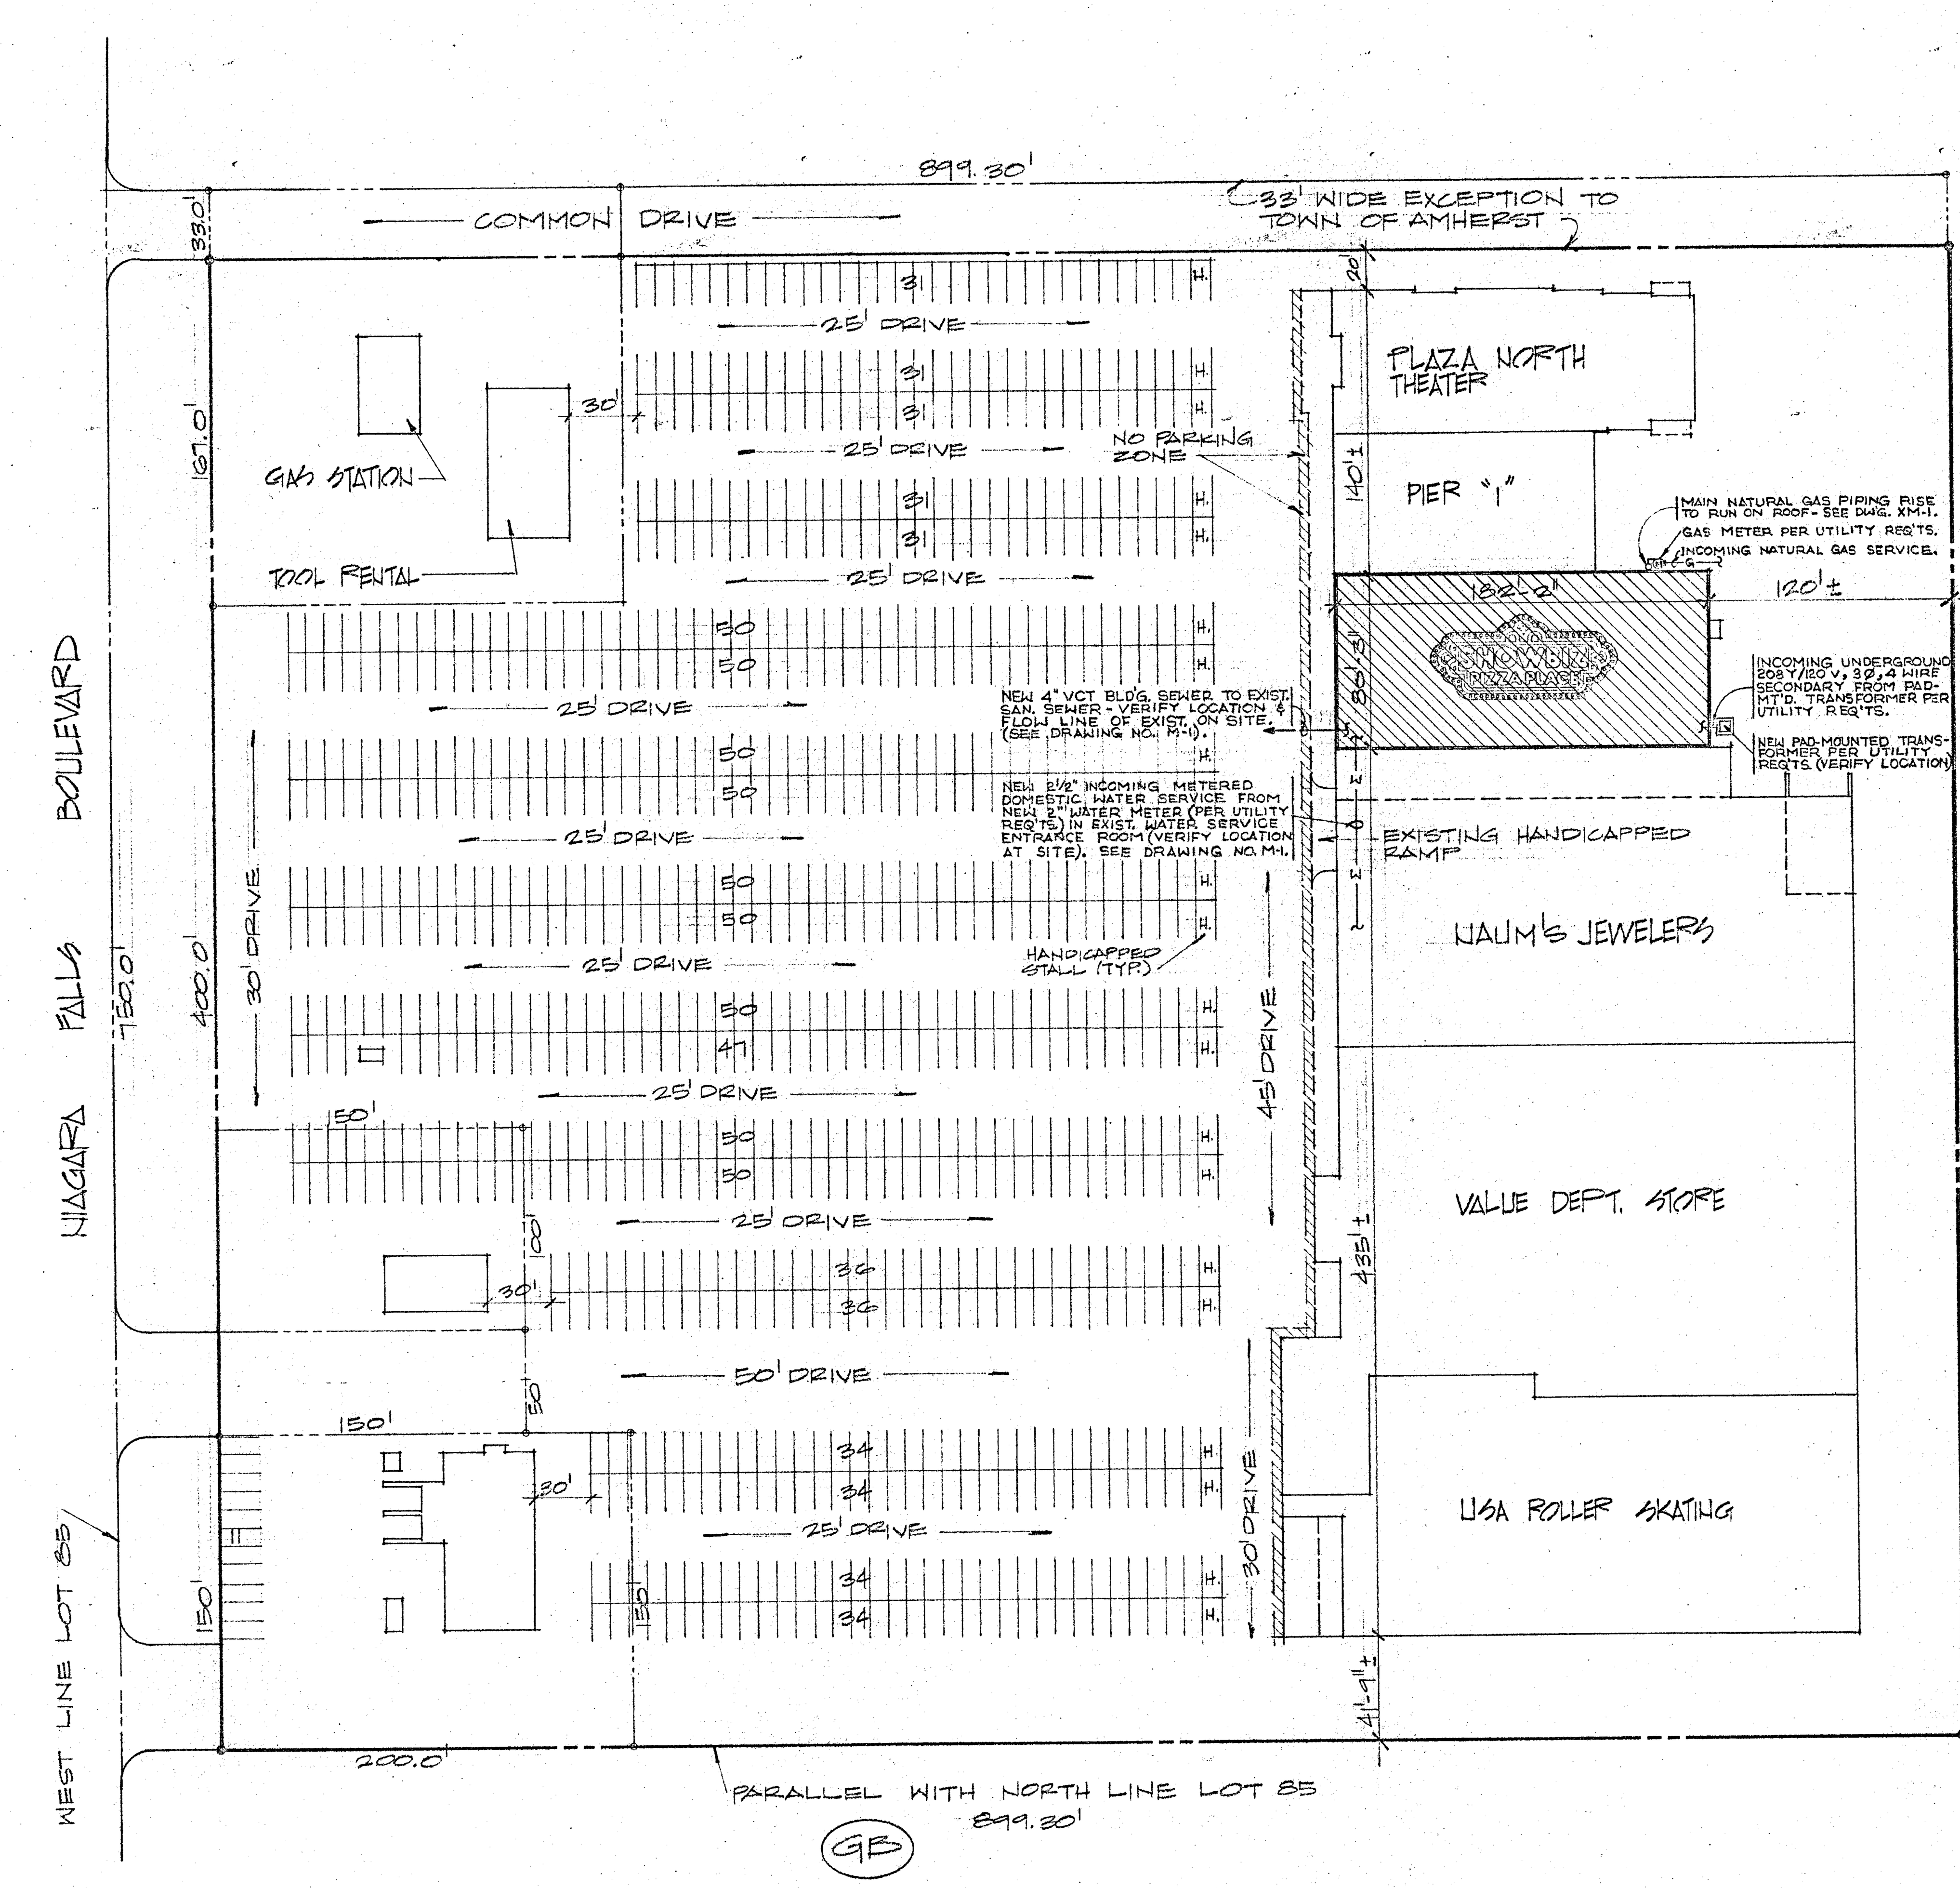

(GB) (MFR-5)

PART OF LOT 85-T-12-R-7
TOWN OF AMHERST ERIE CO. N.Y.

NORTH

FINAL PREMISE SURVEY

1" = 60'-0"

PARKING SYNOPSIS:

1. TYPICAL PARKING STALL = 9' x 19'
2. HANDICAPPED STALL = 10' x 19'
3. NO PARKING ZONE = 4' WIDE

- SHOWBIZ PIZZA PLACE PARKING = 146 SPACES (1 SPACE PER 3 SEATS)
- REMAINDER OF SHOPPING CENTER = + 725 SPACES
- TOTAL PARKING SPACES PROVIDED = 871 SPACES
- TOTAL HANDICAPPED SPACES REQ'D. = 18 SPACES; PROVIDED = 21 SPACES

NOTE: THIS DRAWING IS BASED UPON A SURVEY PREPARED BY:
GORDON AND BRODERICK ASSOCIATES
LAND SURVEYORS — CIVIL ENGINEERS
N.Y.S. LIC. 26486 N.Y.S. LIC. 24761
5815 MAIN ST.
WILLIAMSVILLE, NEW YORK 14221
DATE: SEPT. 26, 1969

ZONING LEGEND

GB — GENERAL BUSINESS
MFR-5 — MULTI-FAMILY RESIDENTIAL DISTRICT - FIVE

RECEIVED
MAR 9 1983
TOWN OF AMHERST BUILDING DEPT.

FAMILY RESTAURANT CONCEPTS
808 MASSACHUSETTS
LAWRENCE, KS 66044 (913) 749-5225
Franchisee of Showbiz Pizza Place restaurants under license from Showbiz Pizza Place, Inc.

SHOWBIZ PIZZA PLACE
Niagara Falls Blvd. & Chestnut Ridge Rd.
AMHERST, NEW YORK

S | L

FINAL PREMISE SURVEY


JOB 82-108-2
DATE 11-2-82
REVISIONS #1 — 11/11/82; #2 — 2/25/83
DRAWN BY | CHECKED BY
SEAL

HARVEY ALLEN FINK • AIA
ASSOCIATED DESIGNERS & ARCHITECTS P.A.
MISSION STATE BANK BUILDING
5201 JOHNSON DR.
MISSION, KS. 66205
TEL (913) 432-1020

ALL REFERENCES TO OWNER ON THESE PLANS SHALL NOT REFER TO SHOWBIZ PIZZA PLACE, INC. BUT TO SHOWBIZ PIZZA PLACE, INC. FRANCHISEE.

THESE DOCUMENTS MAY NOT BE USED OR REPRODUCED IN ANY FORM WITHOUT THE WRITTEN AUTHORITY OF SHOWBIZ PIZZA PLACE, INC. FRANCHISEE AND ASSOCIATED DESIGNERS & ARCHITECTS, P. A.


S1

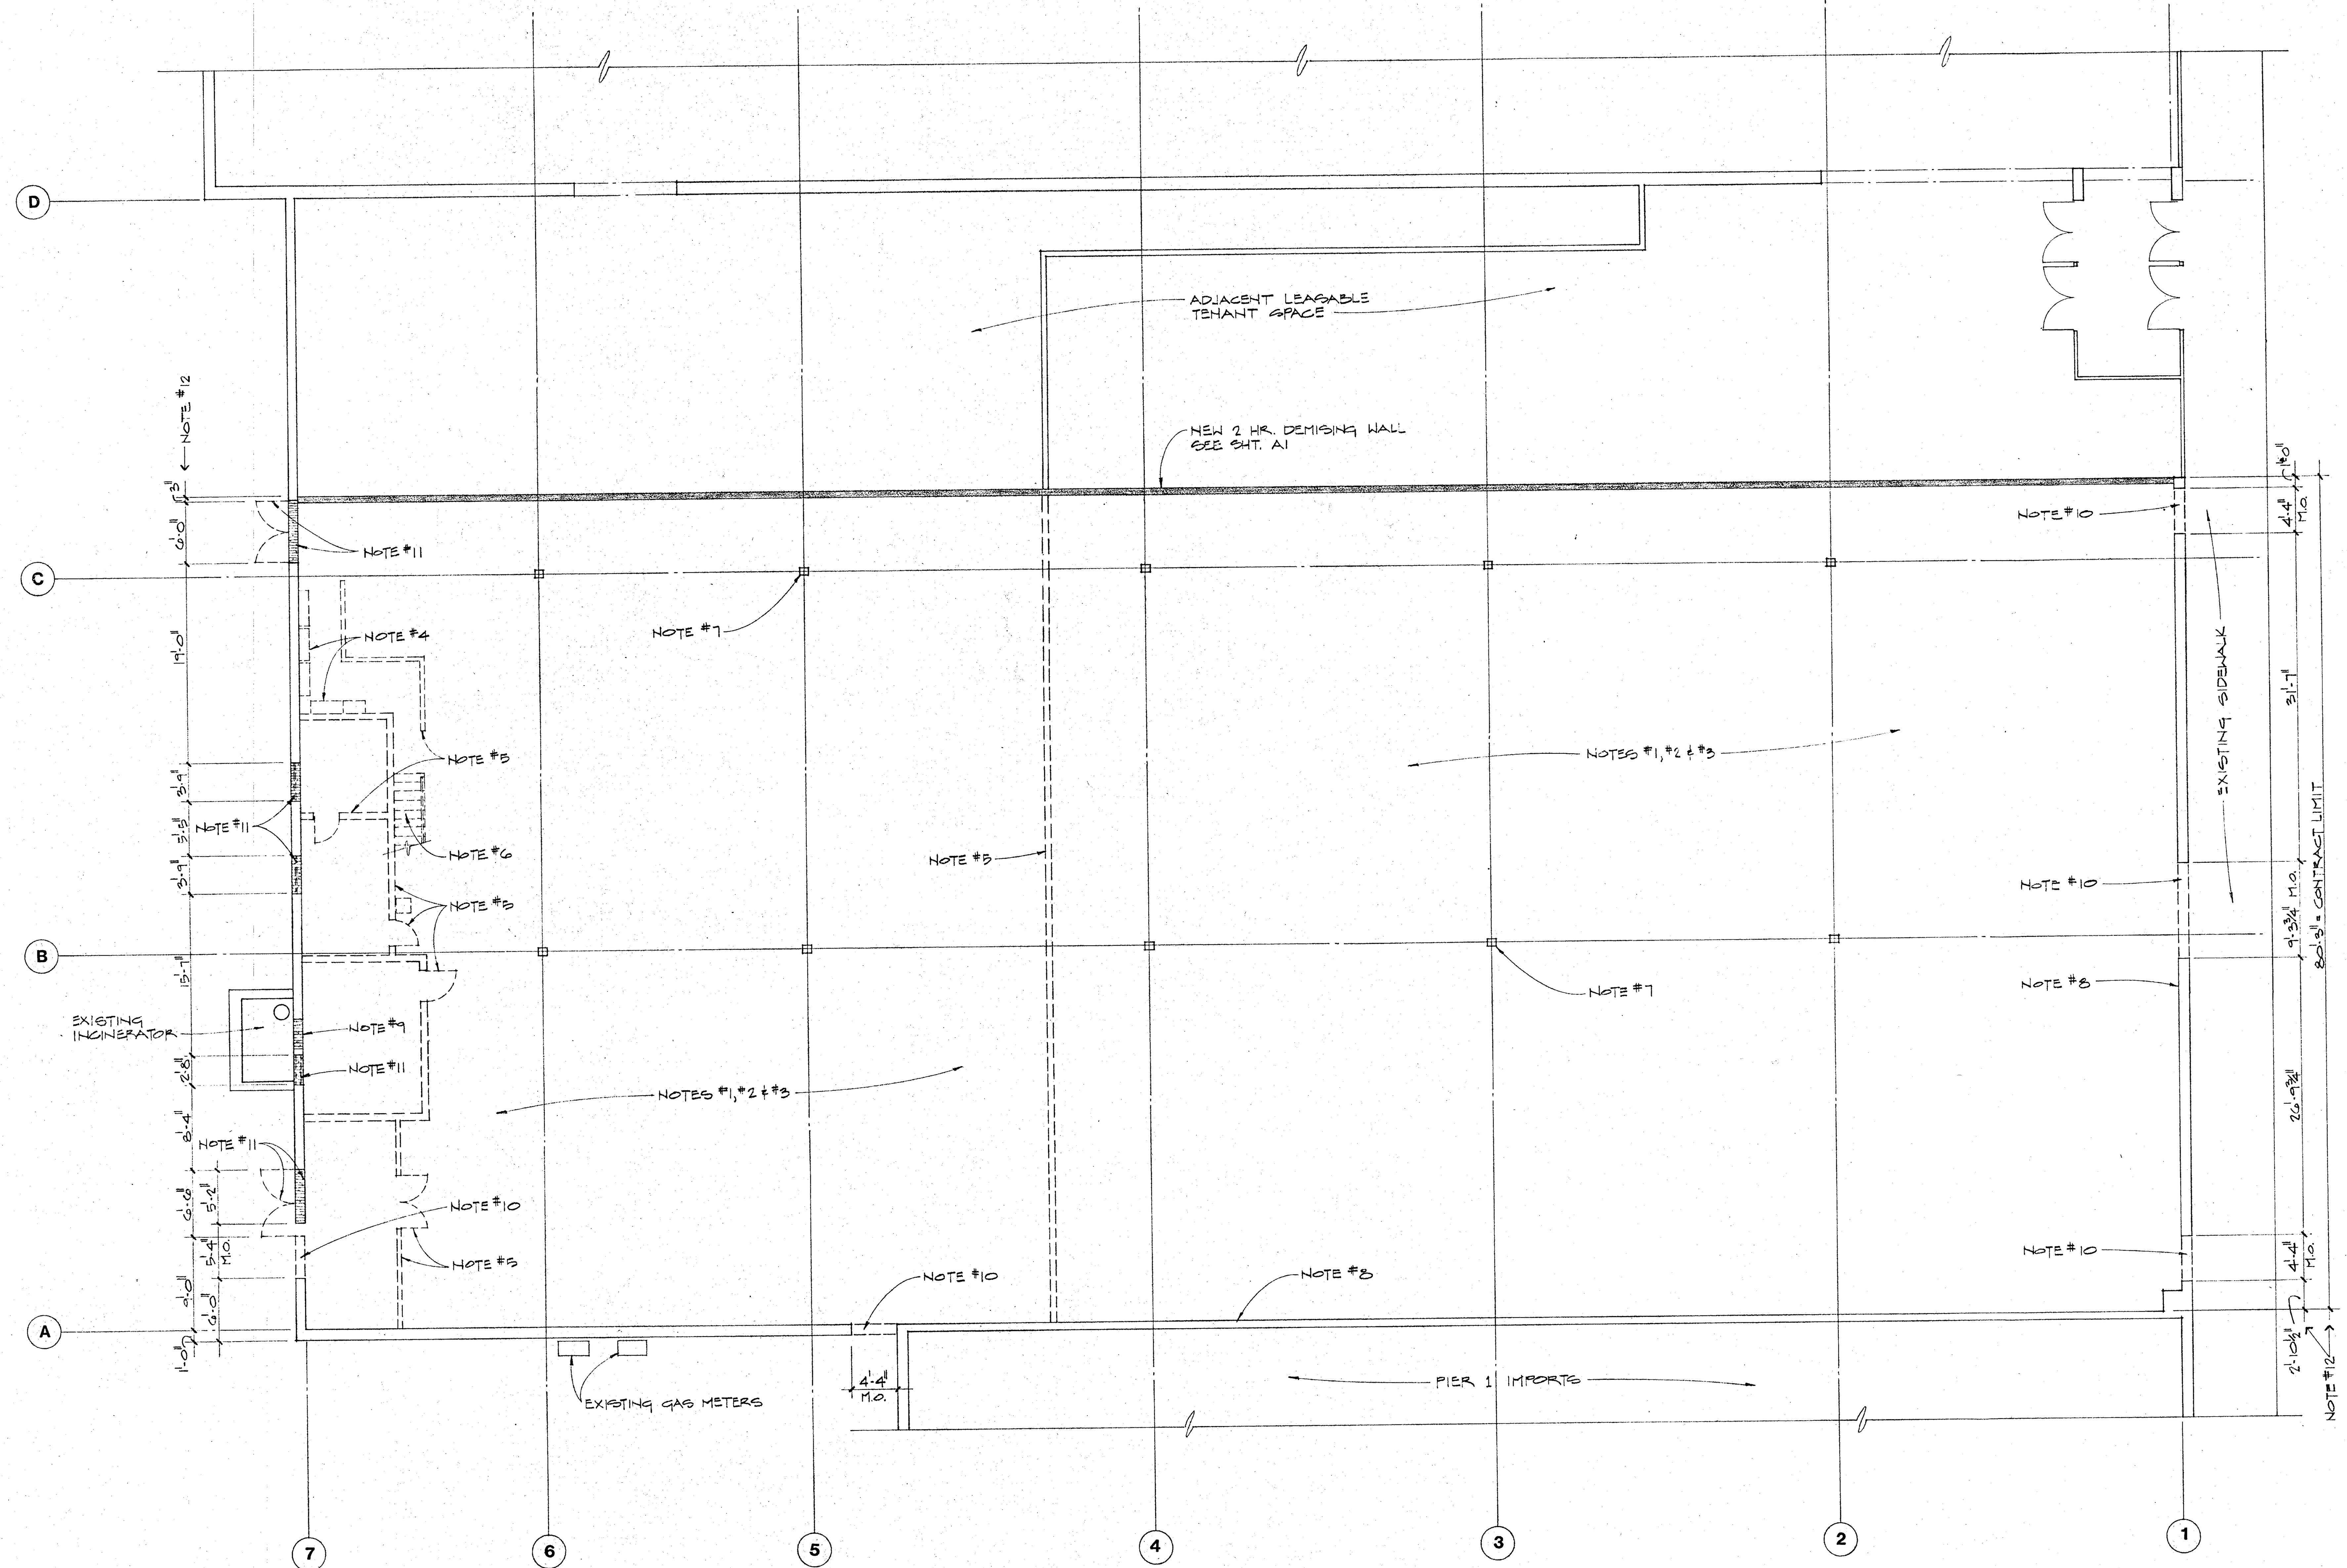

DEMOLITION FLOOR PLAN

1/8" = 1'-0"

north

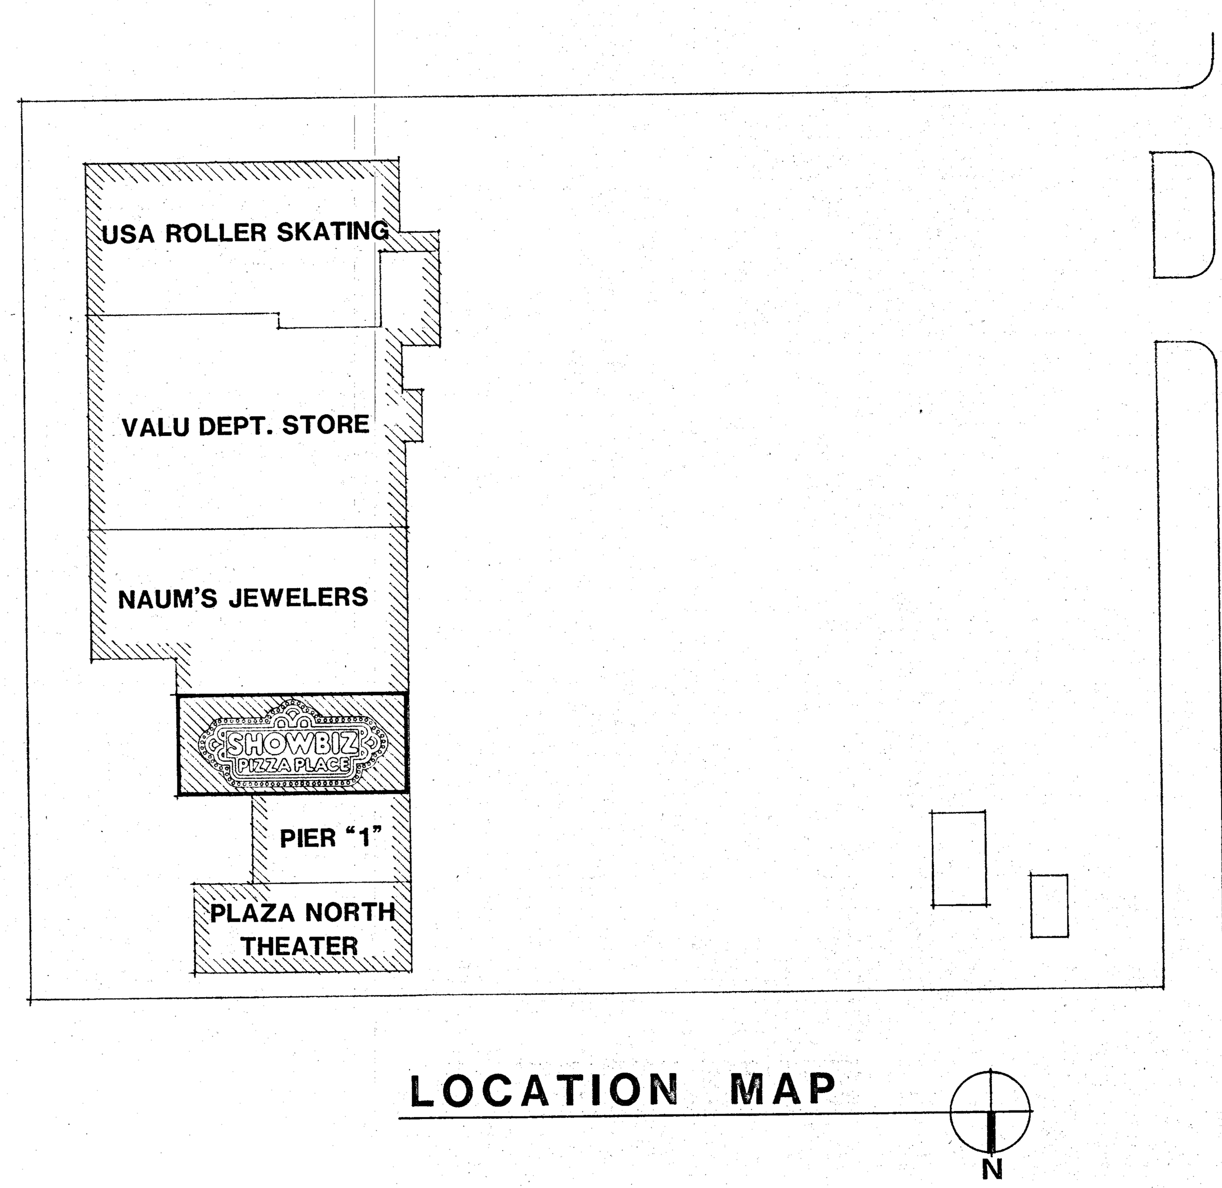


LOCATION MAP

GENERAL NOTES


1. Remove existing vinyl tile flooring and fill or patch any holes or cracks to assure a smooth and level floor.
2. Remove existing suspended acoustical tile ceiling and light fixtures.
3. Remove any unit heaters, HVAC equipment and plumbing that interferes with new construction. Cap all pipes and ducts as required. Fill floor drains with concrete and level smooth with floor. Sprinkler system to remain. Verify with mechanical and electrical drawings for further demolition instructions.
4. Existing electrical panels to be removed.
5. Interior partitions, walls, doors and frames shown dashed to be removed.
6. Existing metal stair shown dashed to be removed.
7. Existing columns to remain.
8. Remove existing gypsum board furring. Tuck point any cracks and patch holes in existing masonry wall.
9. Block-in existing opening to incinerator on inside wall to match existing.
10. Saw cut openings for new doors and provide steel lintels atop openings. Refer to sheet A-4 for door details.
11. Remove existing doors and frames, windows and louvers and block-in with new masonry to match existing.
12. Contractor shall verify all dimensions.

TOWN OF AMHERST APPROVED NOV 16 1982
THIS IS NOT A PERMIT AND DOES NOT CONSTITUTE AUTHORIZATION TO START WORK.

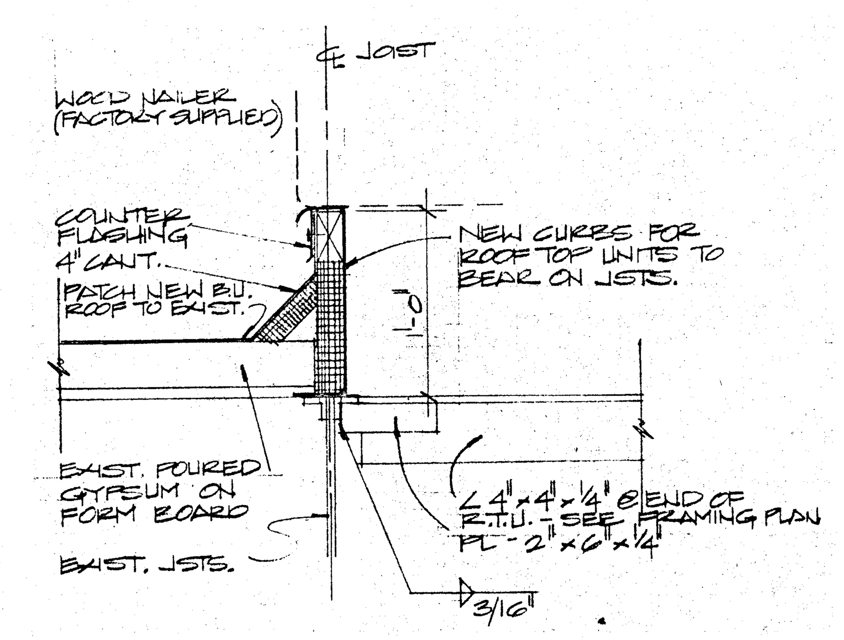

TYPICAL H.V.A.C. CURB DETAIL (1/D1)

Parallel to Joist 1½" = 1'-0"

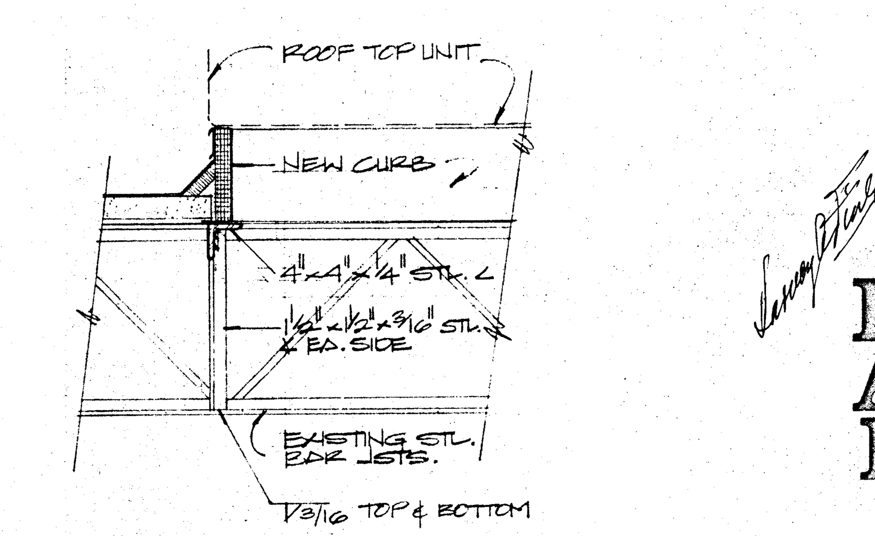

TYPICAL H.V.A.C. CURB DETAIL (2/D1)

Perpendicular to Joist ¾" = 1'-0"

NOTE: SEE H.V.A.C. PLAN & DETAILS, SHEETS M-2 &M-3, FOR ROOF TOP UNITS & LOCATIONS

RECEIVED NOV 10, 1982 TOWN OF AMHERST BUILDING DEPT

FAMILY RESTAURANT CONCEPTS
808 MASSACHUSETTS
LAWRENCE, KS 66044 (913) 749-5225
Franchisee of Showbiz Pizza Place restaurants under license from Showbiz Pizza Place, Inc.

SHOWBIZ PIZZA PLACE
Niagara Falls Blvd. & Chestnut Ridge Rd.
AMHERST, NEW YORK

S | L

DEMOLITION FLOOR PLAN

JOB 82-108-2

DATE 9/17/82

REVISIONS

DRAWN BY | CHECKED BY


SEAL

HARVEY ALLEN FINK • AIA
ASSOCIATED DESIGNERS & ARCHITECTS P.A.

MISSION STATE BANK BUILDING
5201 JOHNSON DR.
MISSION, KS. 66205
TEL (913) 432-1020

ALL REFERENCES TO OWNER ON THESE PLANS SHALL NOT REFER TO SHOWBIZ PIZZA PLACE, INC. BUT TO SHOWBIZ PIZZA PLACE, INC. FRANCHISEE.

THESE DOCUMENTS MAY NOT BE USED OR REPRODUCED IN ANY FORM WITHOUT THE WRITTEN AUTHORITY OF SHOWBIZ PIZZA PLACE, INC. FRANCHISEE AND ASSOCIATED DESIGNERS & ARCHITECTS, P. A.

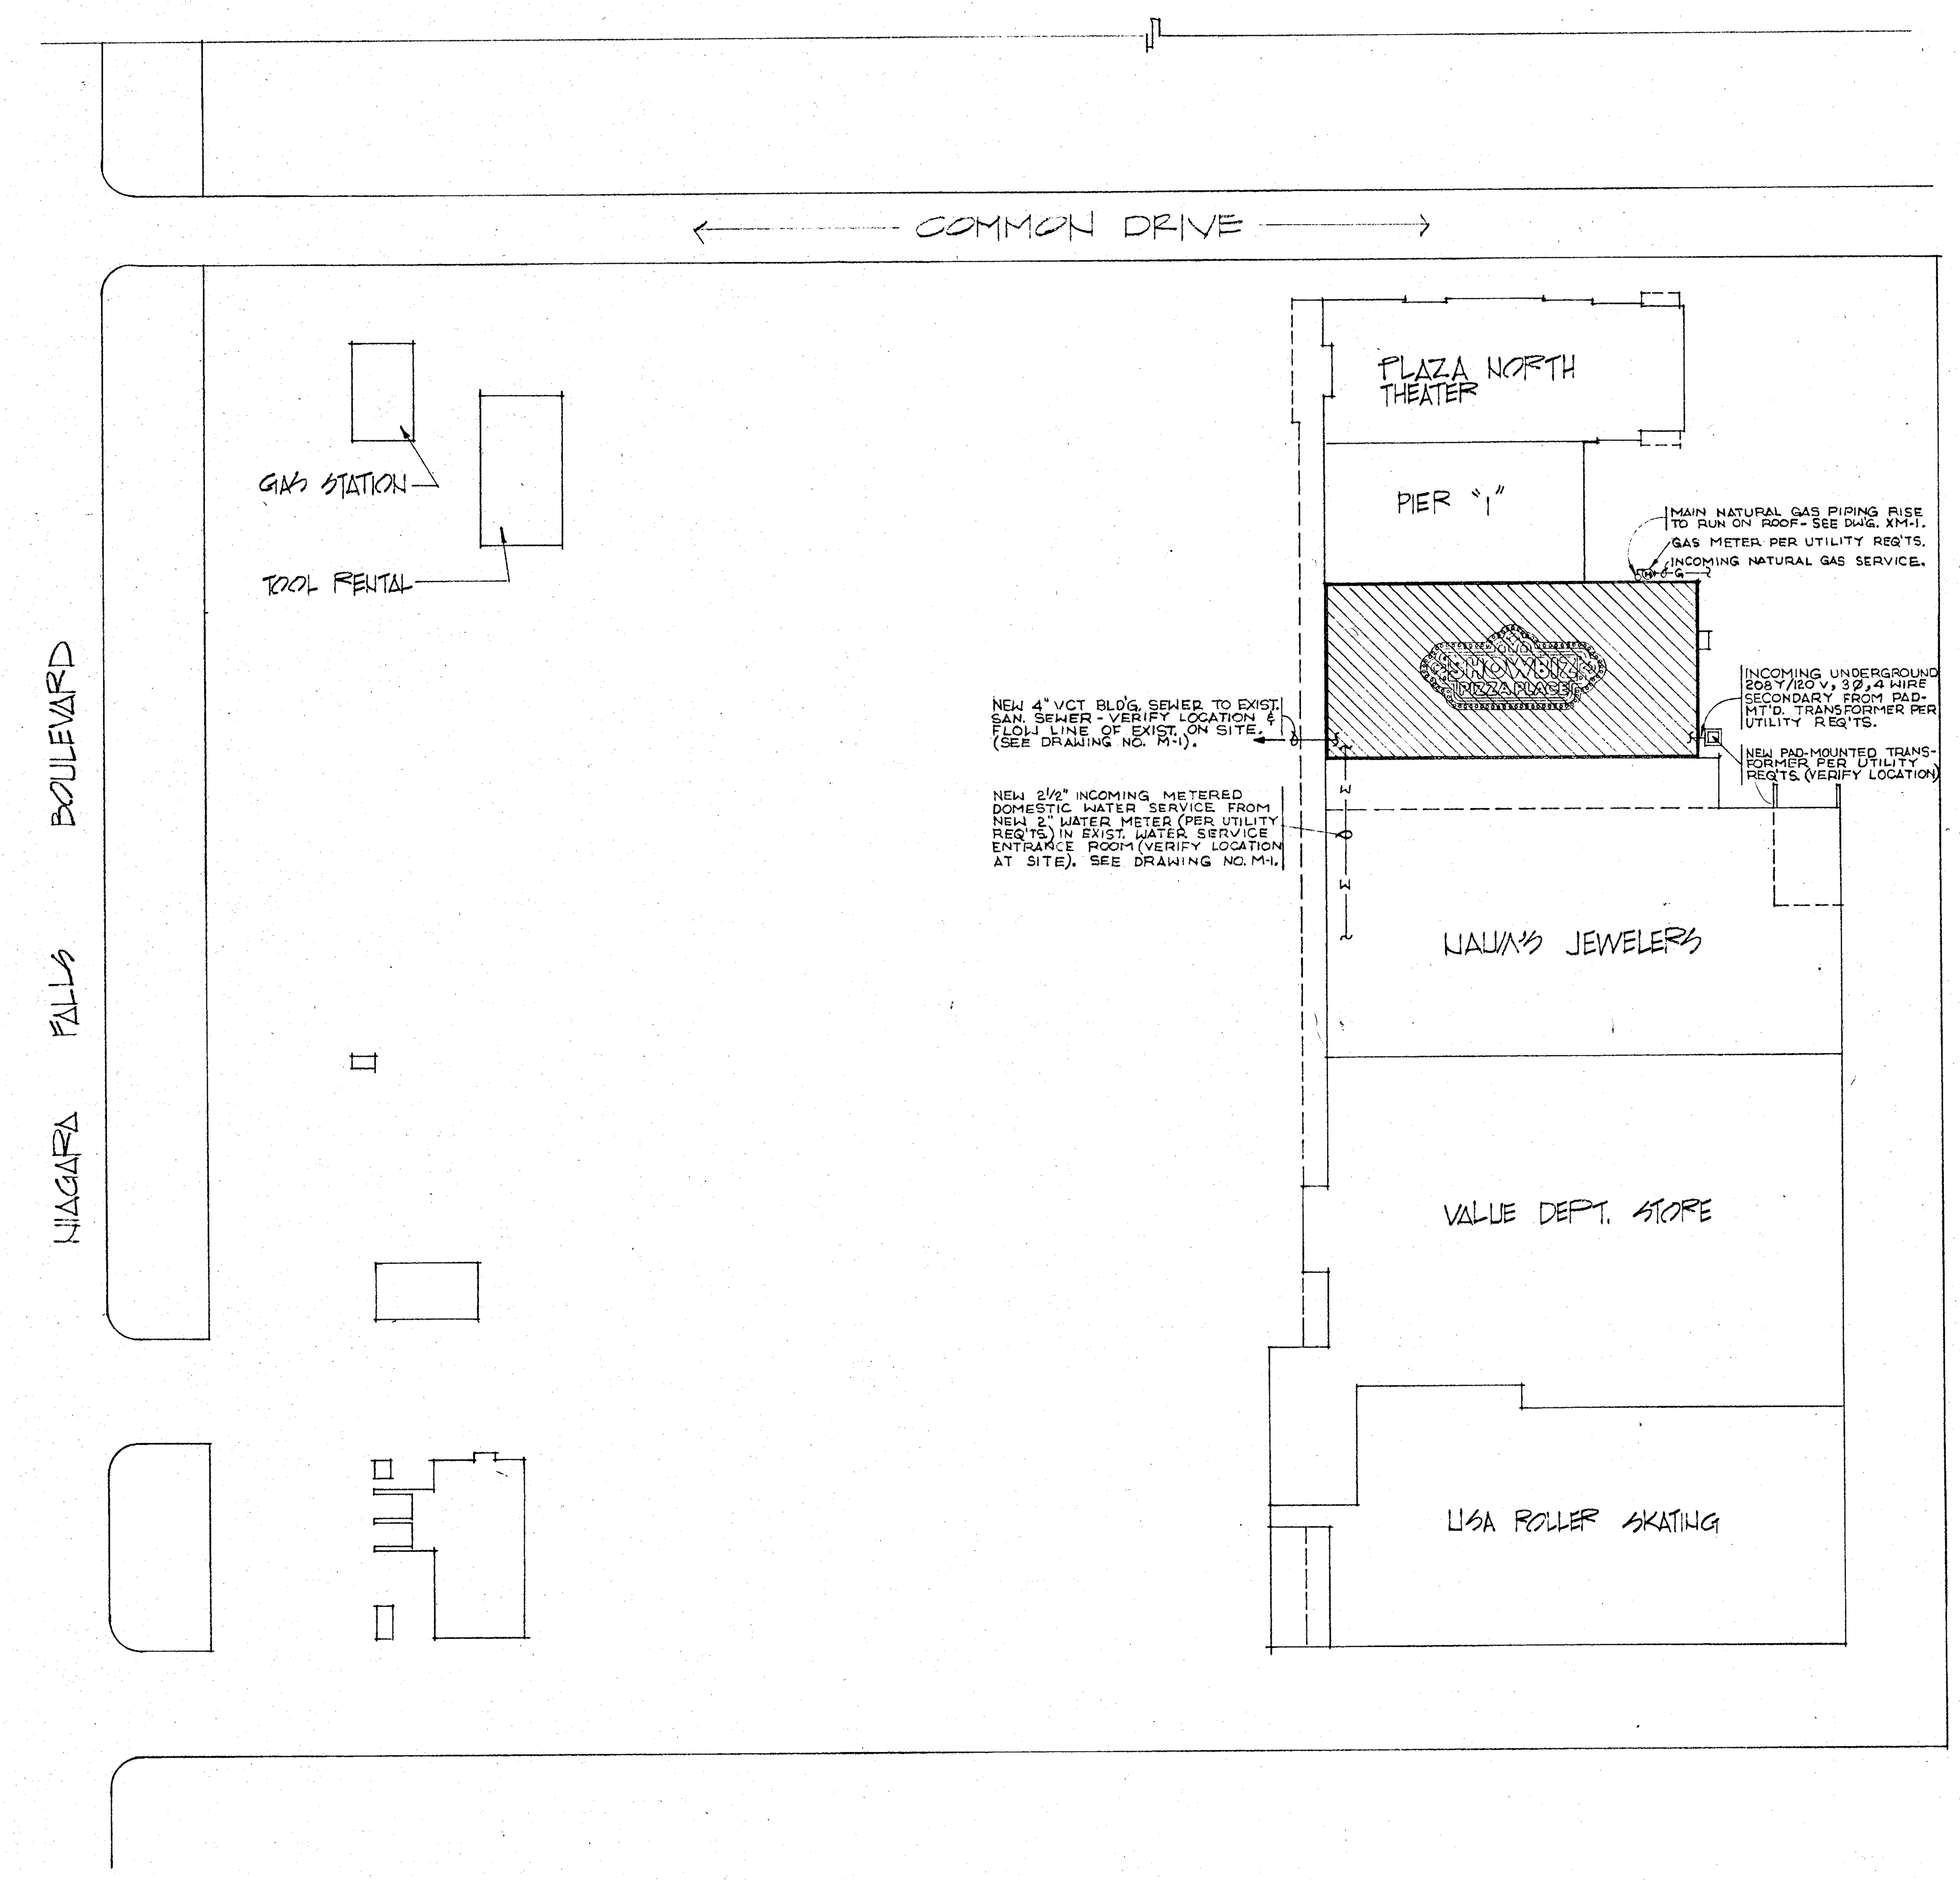

EXISTING SITE PLAN
1" = 60'-0"

TOWN OF AMHERST APPROVED NOV 16 1982
THIS IS NOT A PERMIT AND DOES NOT CONSTITUTE AUTHORIZATION TO START WORK.

RECEIVED NOV 10, 1982 TOWN OF AMHERST BUILDING DEPT.

SHOWBIZ PIZZA PLACE

FAMILY RESTAURANT CONCEPTS
808 MASSACHUSETTS
LAWRENCE, KS 66044 (913) 749-5225
Franchisee of Showbiz Pizza Place restaurants under license from Showbiz Pizza Place, Inc.

SHOWBIZ PIZZA PLACE
Niagara Falls Blvd. & Chestnut Ridge Rd.
AMHERST, NEW YORK

S | L

EXISTING SITE PLAN

JOB 82-108-2

DATE

REVISIONS

DRAWN BY | CHECKED BY

SEAL


HARVEY ALLEN FINK • AIA

ASSOCIATED DESIGNERS & ARCHITECTS P.A.
MISSION STATE BANK BUILDING
5201 JOHNSON DR.
MISSION, KS. 66205
TEL (913) 432-1020

ALL REFERENCES TO OWNER ON THESE PLANS SHALL NOT REFER TO SHOWBIZ PIZZA PLACE, INC. BUT TO SHOWBIZ PIZZA PLACE, INC. FRANCHISEE.


THESE DOCUMENTS MAY NOT BE USED OR REPRODUCED IN ANY FORM WITHOUT THE WRITTEN AUTHORITY OF SHOWBIZ PIZZA PLACE, INC. FRANCHISEE AND ASSOCIATED DESIGNERS & ARCHITECTS, P. A.

S1

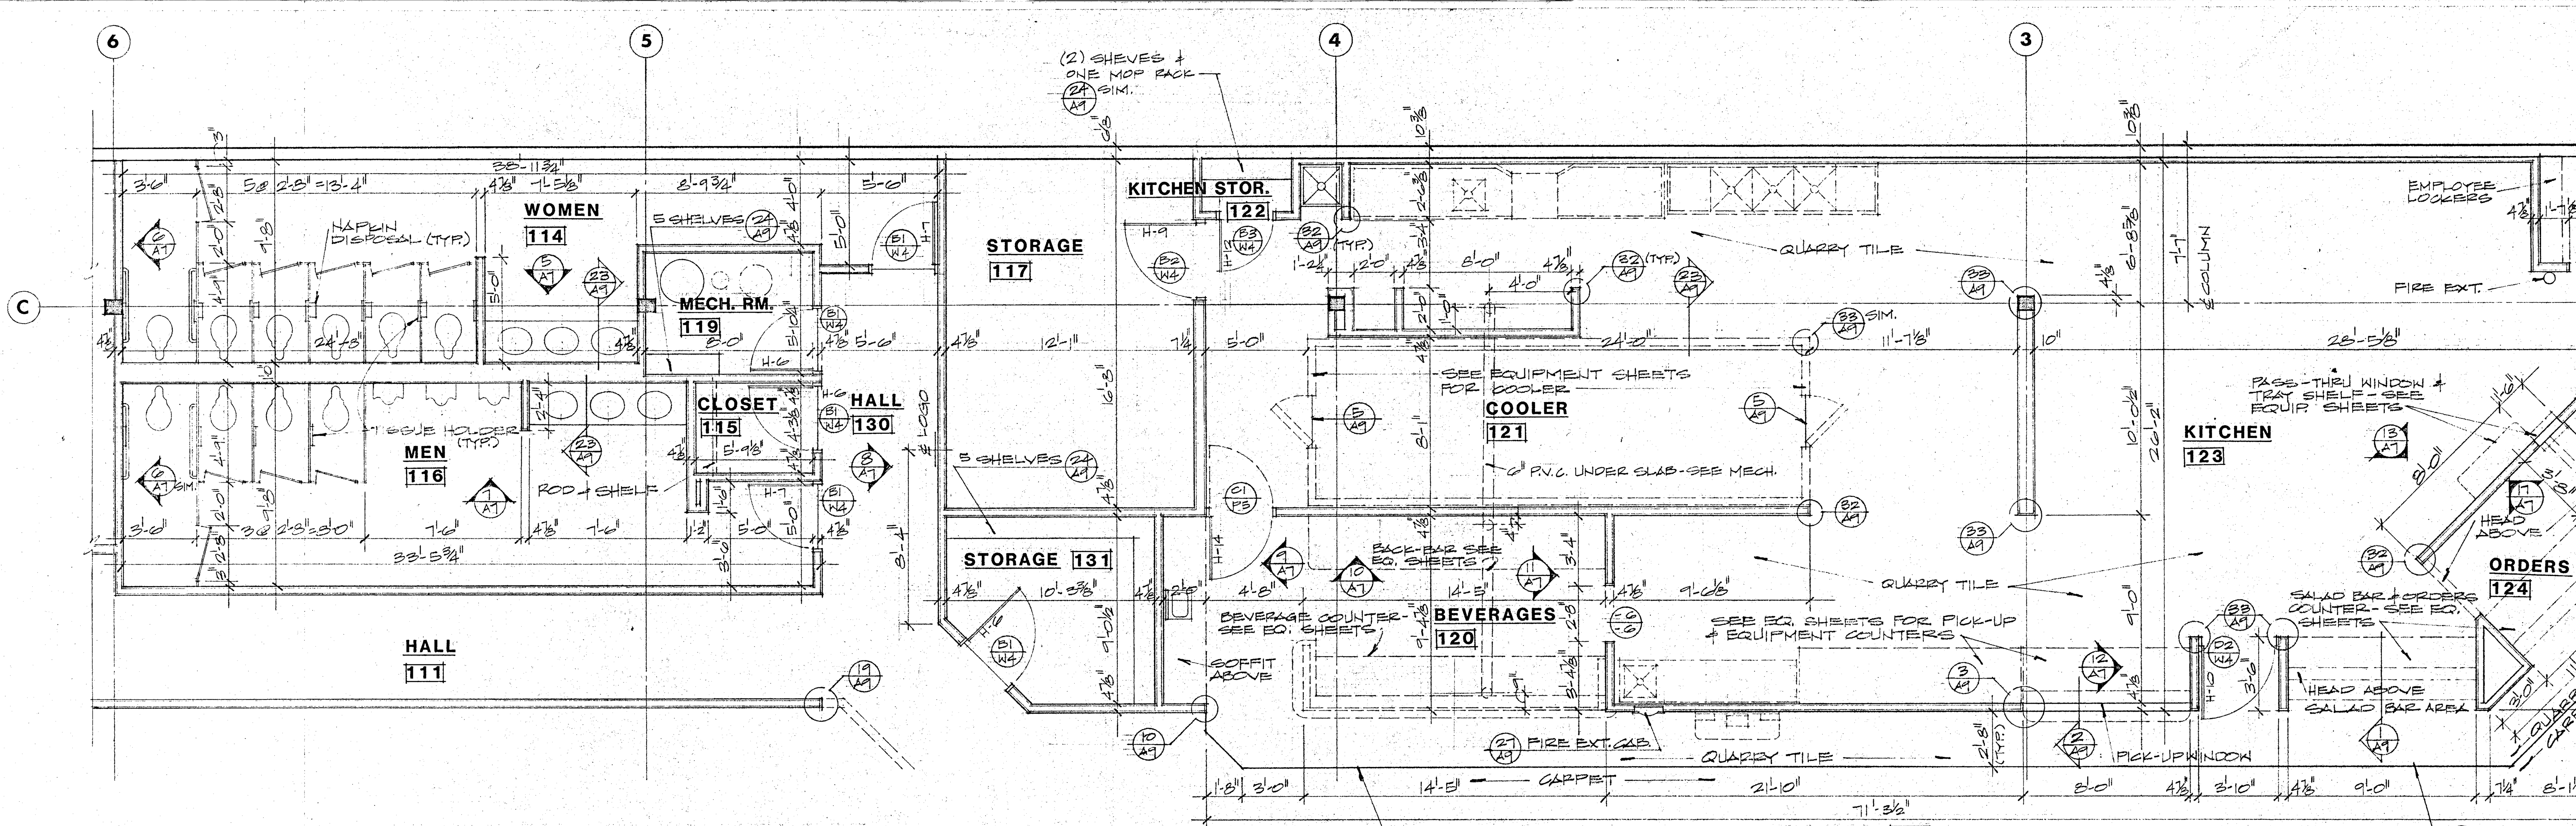

PARTIAL FLOOR PLAN

1/4" = 1'-0"

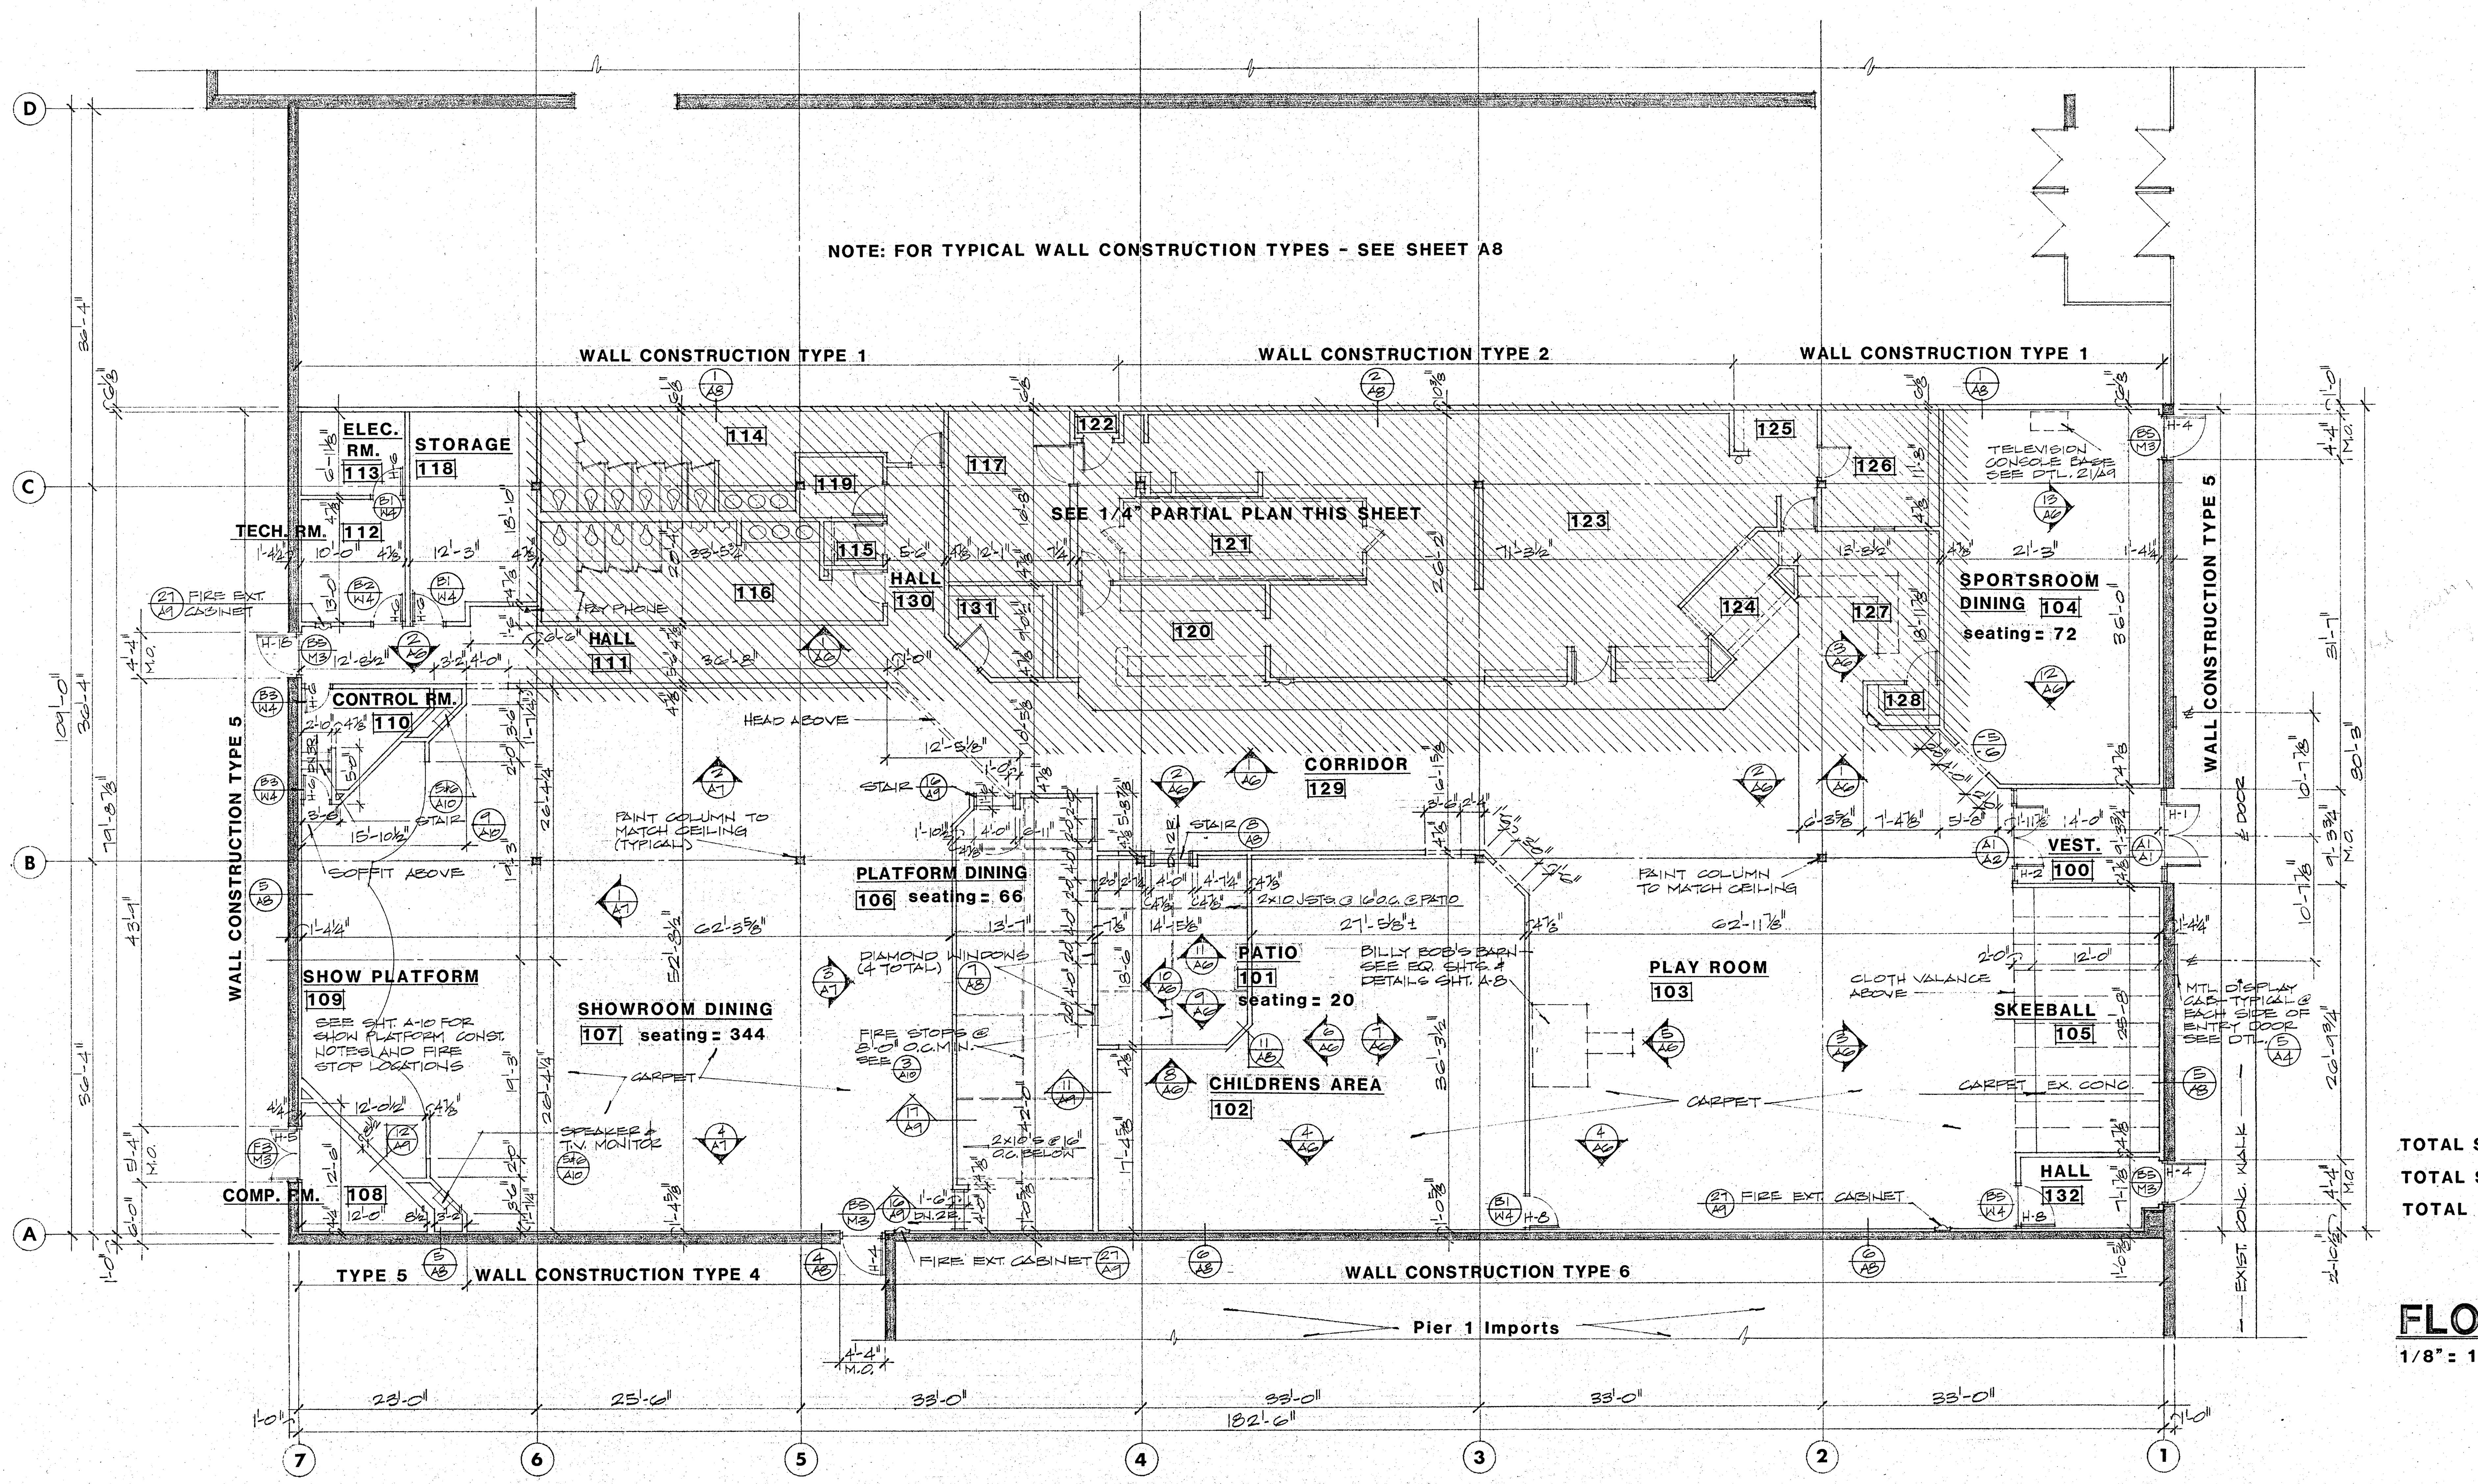

NOTE: FOR TYPICAL WALL CONSTRUCTION TYPES - SEE SHEET A8

Symbols / Materials Legend

- EXISTING WALLS TO REMAIN
- NEW GYPSUM BOARD & METAL STUD WALLS
- WALL OR BUILDING SECTION (SECTION # / SHT. #)
- DETAIL REFERENCE (DETAIL # / SHT. #)
- INTERIOR ELEVATION REFERENCE (ELEV. # / SHT. #)
- COLUMN REF. GRID
- ROOM NAME & NUMBER
- DOOR HARDWARE SET (H-0)

TOWN OF AMHERST
APPROVED with restrictions & per attached addendum
NOV 16 1982
THIS IS NOT A PERMIT AND DOES NOT CONSTITUTE AUTHORIZATION TO START WORK.

Construction Notes:

1. Contractor to provide 6" batt insulation attached to roof deck per specs over area inside S.P.P. construction (approx. 14,821 square feet).
2. For equipment layout, schedules and details, see Sheets EQ-1 thru EQ-7.
3. For wall, ceiling and floor finishes, see Room Finish and Color Schedule Sheet A-3.
4. For Fire Walls and Sound Walls which extend to bottom of roof deck, see Reflected Ceiling Plan Sheet A-2.
5. Metal studs for interior partitions shall be 25 ga. at 16" o.c. unless otherwise noted. Studs shall be braced at midwall if height exceeds 12'-0" A.F.F.
6. Typical Interior Wall shall be 3 5/8" metal studs at 16" o.c. with 5/8" gypsum board each side.
7. The Contractor shall check and verify all conditions in the field.
8. Entire installation shall conform with all applicable codes.

TOTAL SQUARE FOOTAGE = 14,821 sq. ft.
TOTAL SEATING = 502
TOTAL OCCUPANCY = 712 people

FLOOR PLAN

1/8" = 1'-0"

north

wall number indicator

RECEIVED NOV 10 1982 TOWN OF AMHERST BUILDING DEPT.

ALL REFERENCES TO OWNER ON THESE PLANS SHALL NOT REFER TO SHOWBIZ PIZZA PLACE, INC. BUT TO SHOWBIZ PIZZA PLACE, INC. FRANCHISEE.

THESE DOCUMENTS MAY NOT BE USED OR REPRODUCED IN ANY FORM WITHOUT THE WRITTEN AUTHORITY OF SHOWIBZ PIZZA PLACE, INC. FRANCHISEE AND ASSOCIATED DESIGNERS & ARCHITECTS, P. A.

HARVEY ALLEN FINK • AIA
ASSOCIATED DESIGNERS & ARCHITECTS P.A.
MISSION STATE BANK BUILDING 5201 JOHNSON DR. MISSION, KS. 66205 TEL (913) 432-4020

SHOWBIZ PIZZA PLACE

FRC FAMILY RESTAURANT CONCEPTS 808 MASSACHUSETTS LAWRENCE, KS 66044 (913) 749-5225
Franchisee of Showbiz Pizza Place restaurants under license from Showbiz Pizza Place, Inc.


SHOWBIZ PIZZA PLACE
Niagara Falls Blvd. & Chestnut Ridge Rd.
AMHERST, NEW YORK

S | L

FLOOR PLAN


JOB 82-108-2
DATE 9/17/82
REVISIONS
DRAWN BY | CHECKED BY

A1

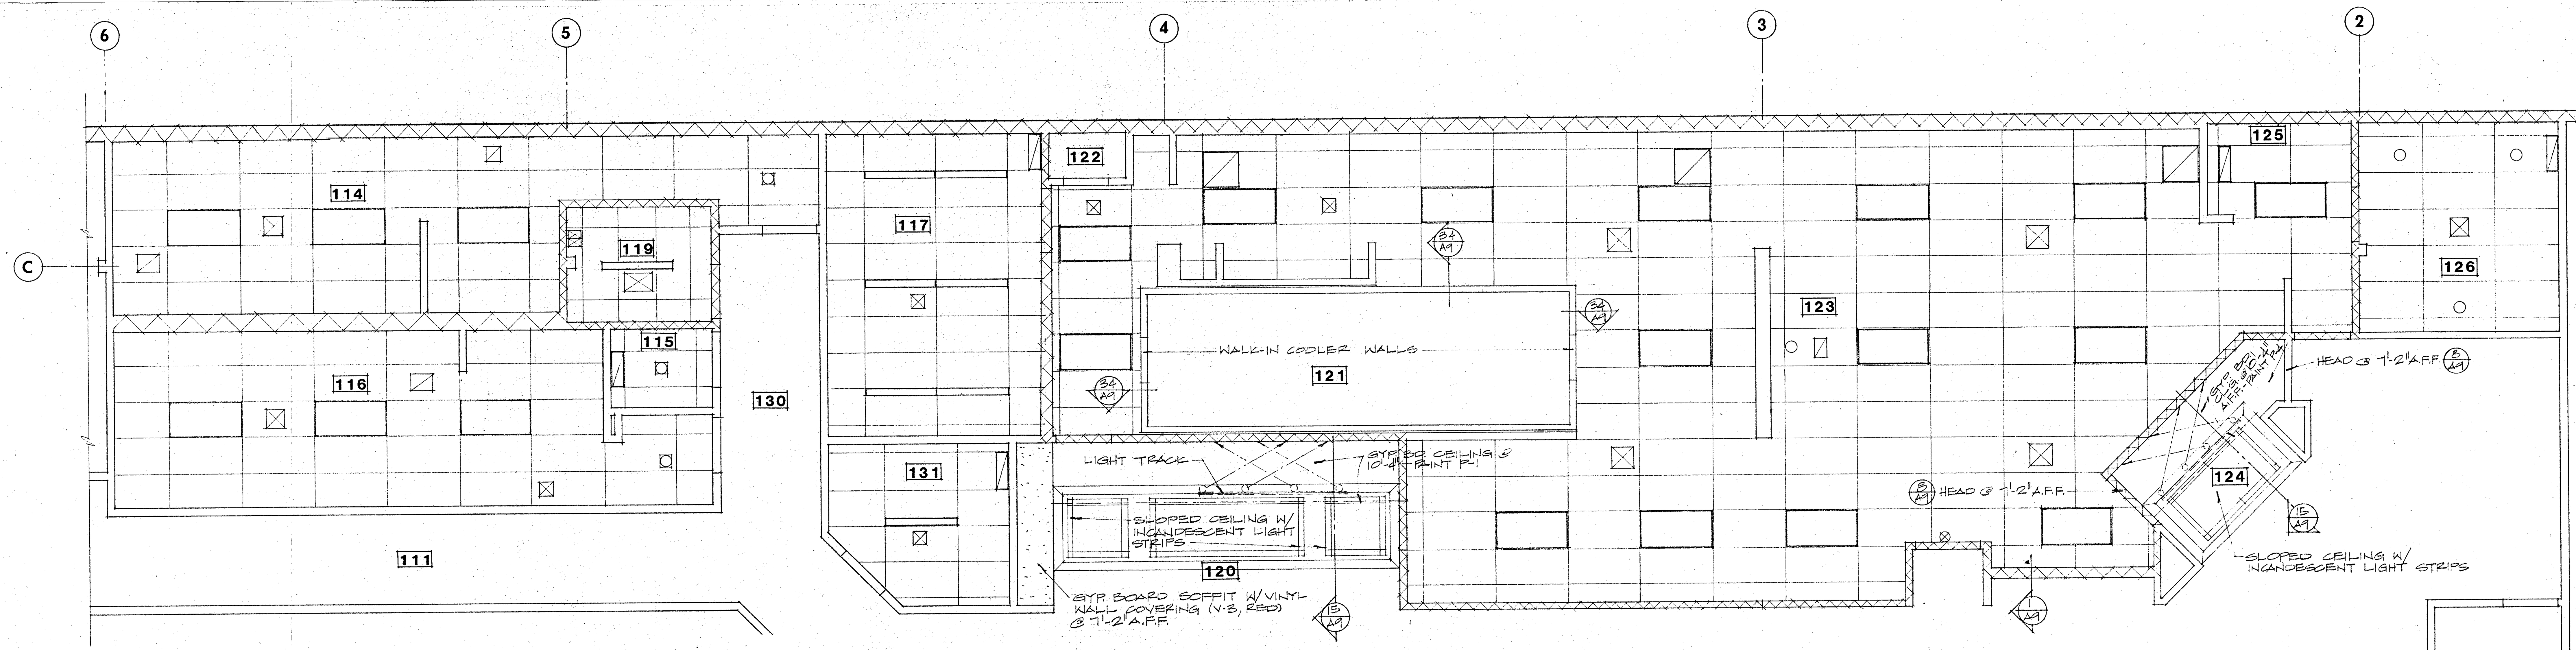

PARTIAL REFLECTED CEILING PLAN

1/4" = 1'-0"

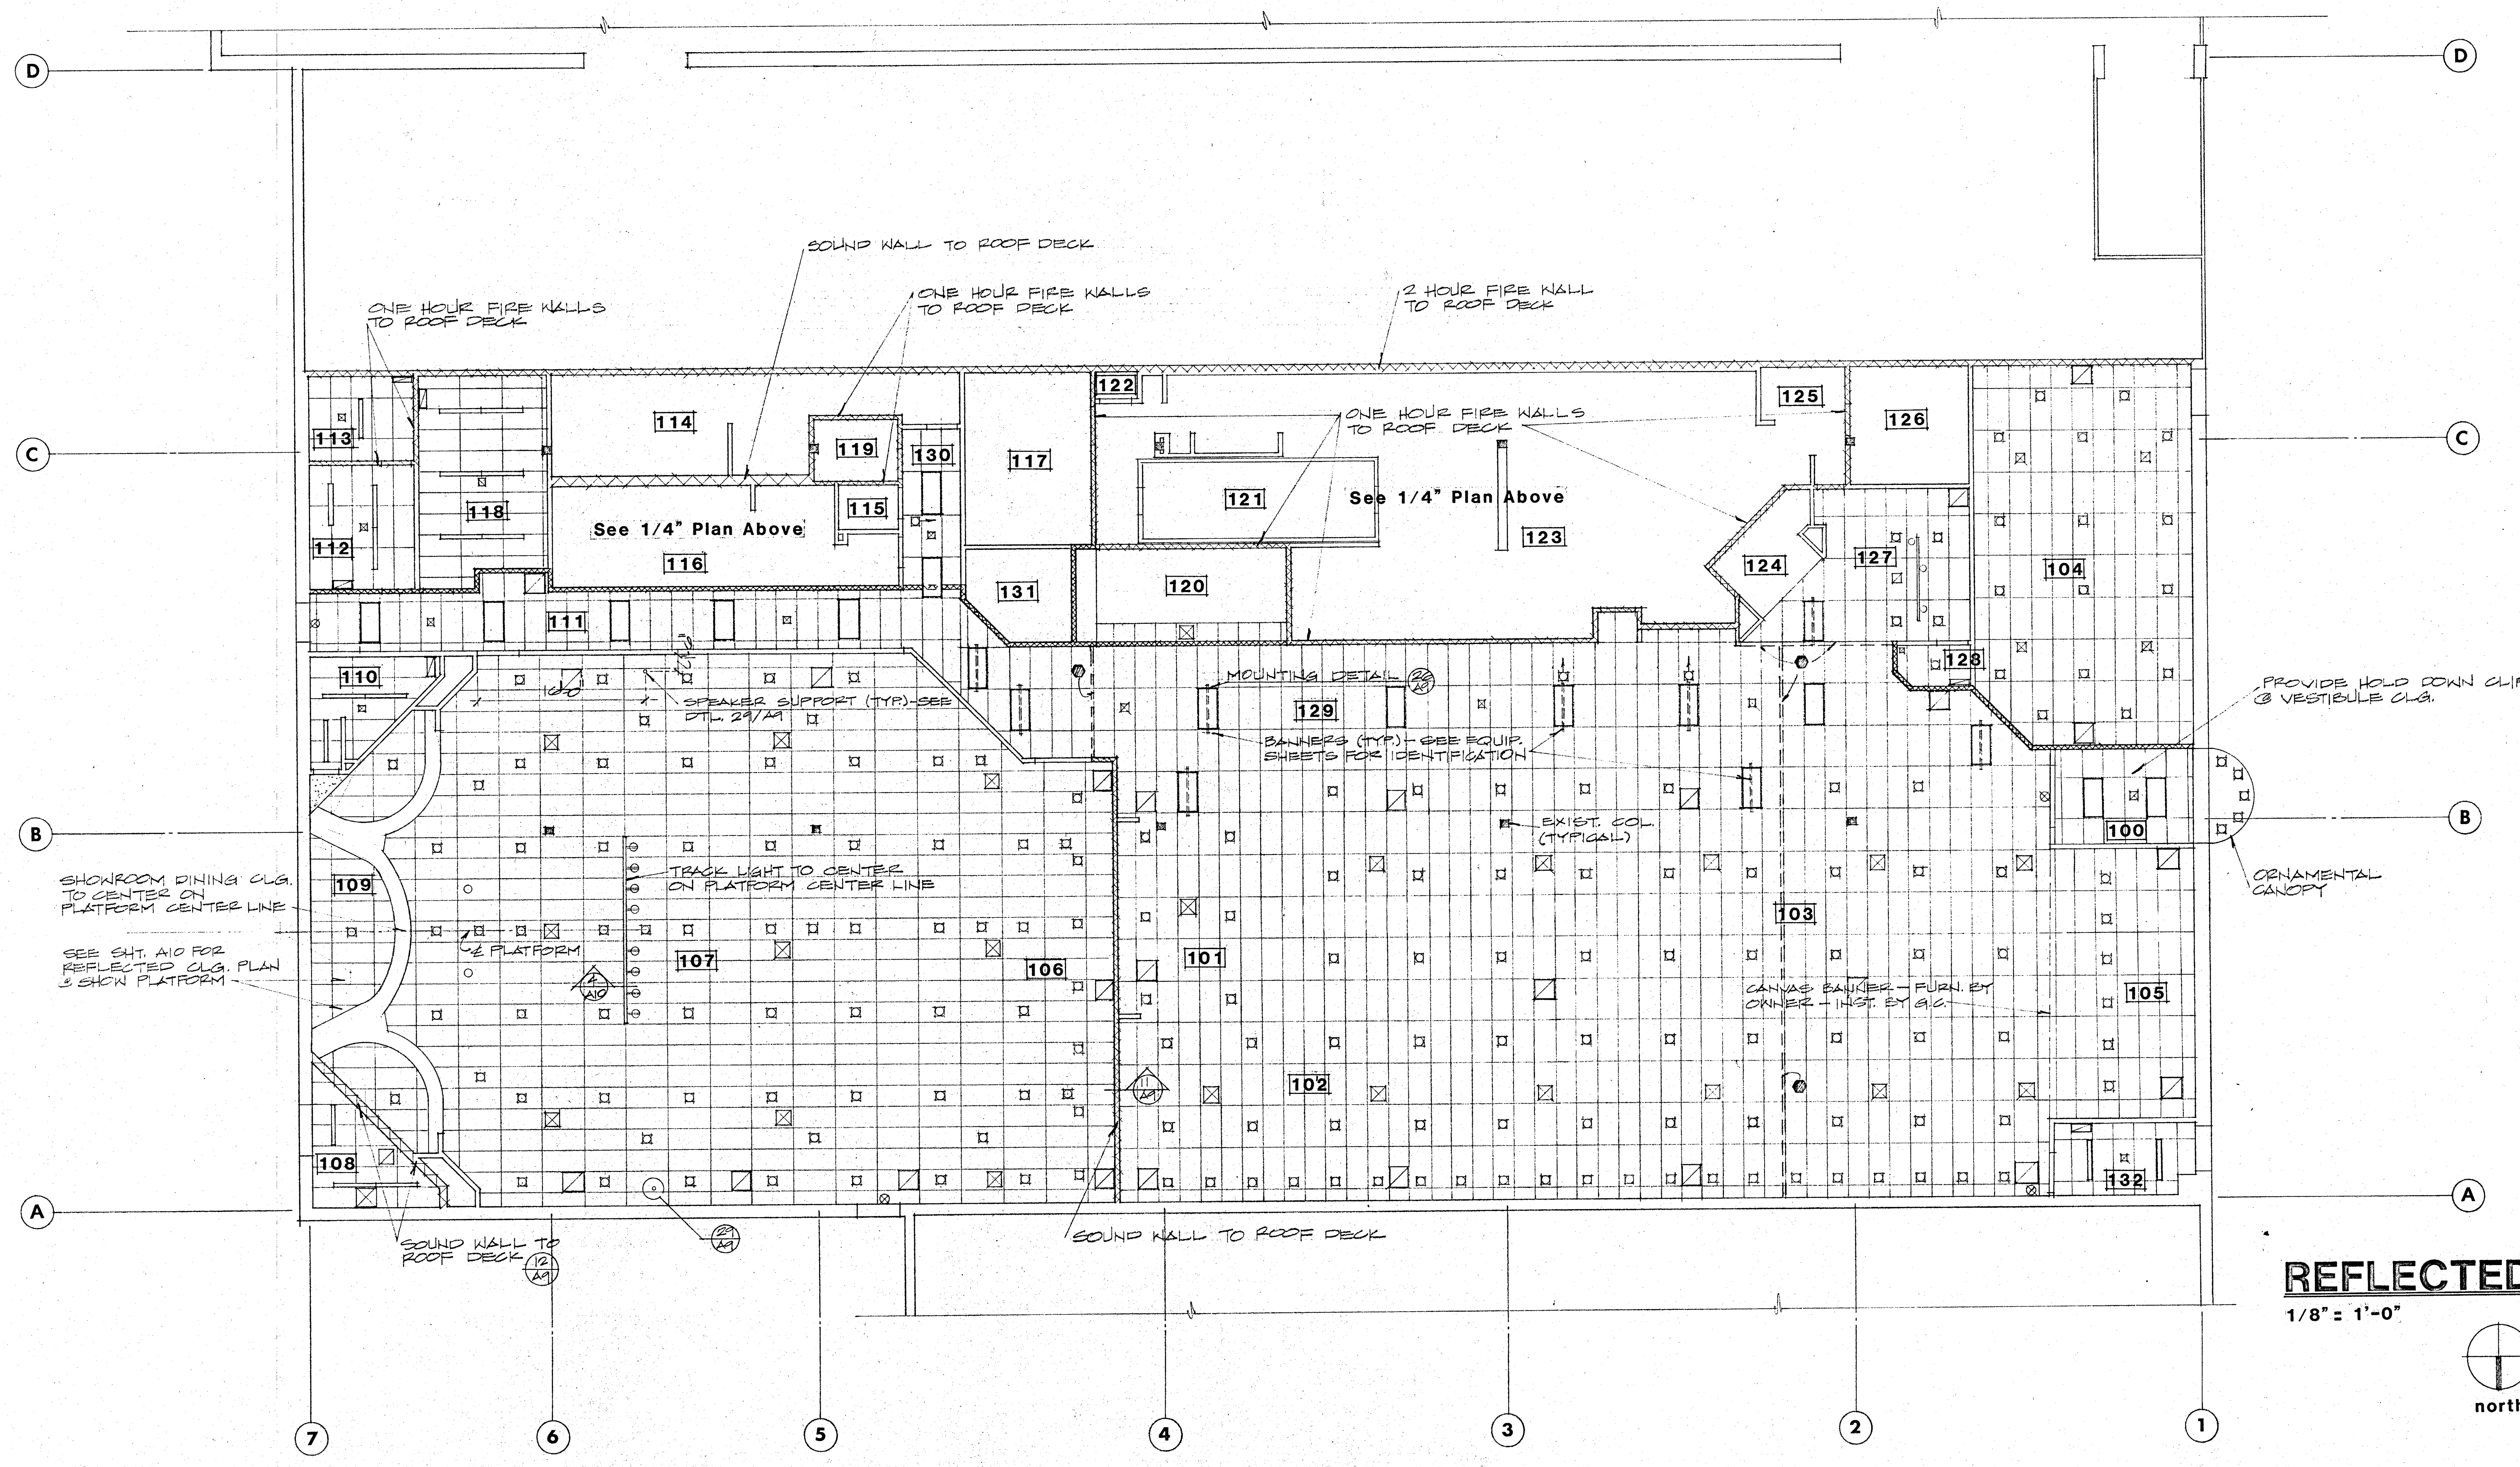

CEILING LEGEND

- 000 — ROOM NUMBER DESIGNATION
- RECESSED FLUOR. LIGHT FIXTURE
- SURFACE MTD. FLUOR. LIGHT FIXTURE
- INCANDESCENT LIGHT FIXTURE
- EXIT LIGHT
- EMERGENCY LIGHT FIXTURE
- INTERIOR WALLS EXT. TO ROOF DECK (see detail 31 sheet A-9.)
- SUPPLY GRILLE OR DIFFUSER (Color to match ceiling)
- RETURN OR EXHAUST GRILLE (Color to match ceiling)
- DUPLEX OUTLET (see elec.)
- RECESSED INCANDESCENT LIGHT
- CEILING PLENUM FIRESTOPPING

5/8" FIRECODE X FROM TOP OF CEILING TO UNDERSIDE OF ROOFDECK ON 1-5/8" METAL STUDS 24" O.C. APPROX. 5'6" HIGH. SEAL TOP AND BOTTOM. INSTALL IN ACCORDANCE WITH NEW YORK STATE BUILDING CODE SECTION C402-5.3g.

REFLECTED CEILING PLAN

1/8" = 1'-0"

TOWN OF AMHERST APPROVED NOV 16 1982
THIS IS NOT A PERMIT AND DOES NOT CONSTITUTE AUTHORIZATION TO START WORK.

RECEIVED NOV 10 1982 TOWN OF AMHERST BUILDING DEPT.

ALL REFERENCES TO OWNER ON THESE PLANS SHALL NOT REFER TO SHOWBIZ PIZZA PLACE, INC. BUT TO SHOWBIZ PIZZA PLACE, INC. FRANCHISEE.

THESE DOCUMENTS MAY NOT BE USED OR REPRODUCED IN ANY FORM WITHOUT THE WRITTEN AUTHORITY OF SHOWBIZ PIZZA PLACE, INC. FRANCHISEE AND ASSOCIATED DESIGNERS & ARCHITECTS, P. A.

SHOWBIZ PIZZA PLACE
FAMILY RESTAURANT CONCEPTS
808 MASSACHUSETTS
LAWRENCE KS 66044 (913) 749-5225
Franchisee of Showbiz Pizza Place restaurants under license from Showbiz Pizza Place, Inc.

SHOWBIZ PIZZA PLACE
Niagara Falls Blvd. & Chestnut Ridge Rd.
AMHERST, NEW YORK


S | L

REFLECTED CEILING PLAN

JOB 82-108-2
DATE 9/17/82
REVISIONS
DRAWN BY
CHECKED BY
SEAL

HARVEY ALLEN FINK • AIA
ASSOCIATED DESIGNERS & ARCHITECTS P.A.
MISSION STATE BANK BUILDING
5201 JOHNSON DR.
MISSION, KS. 66205
TEL (913) 432-1020


A2

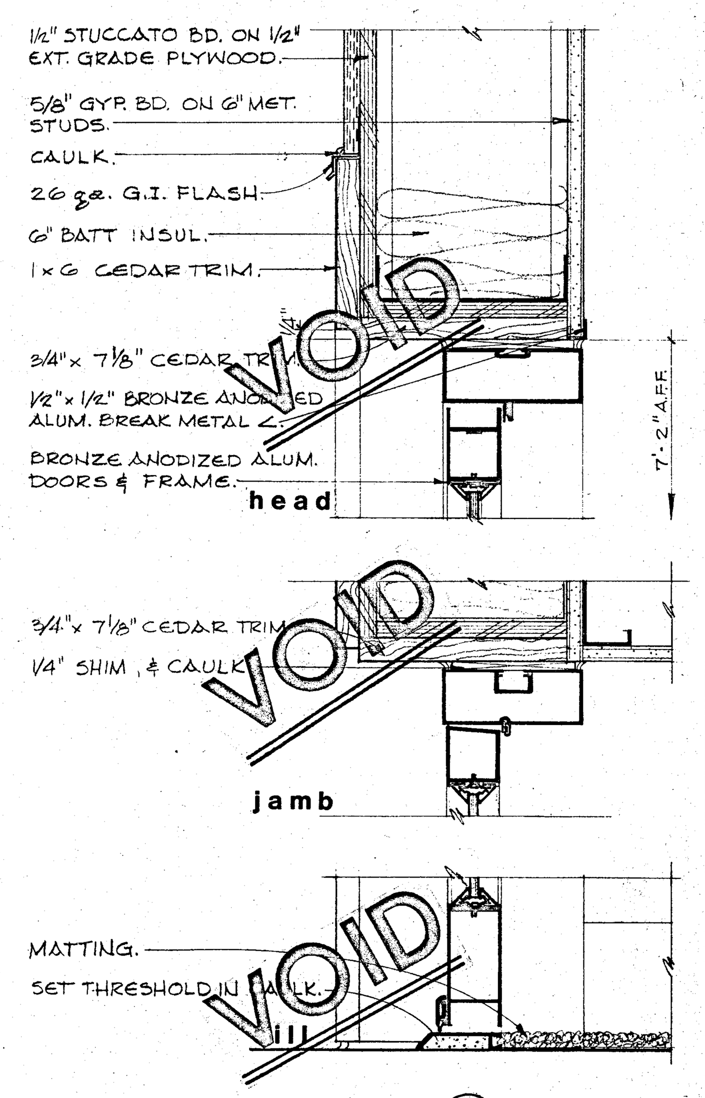

①

DOOR SCHEDULE

TYPES OF DOORS

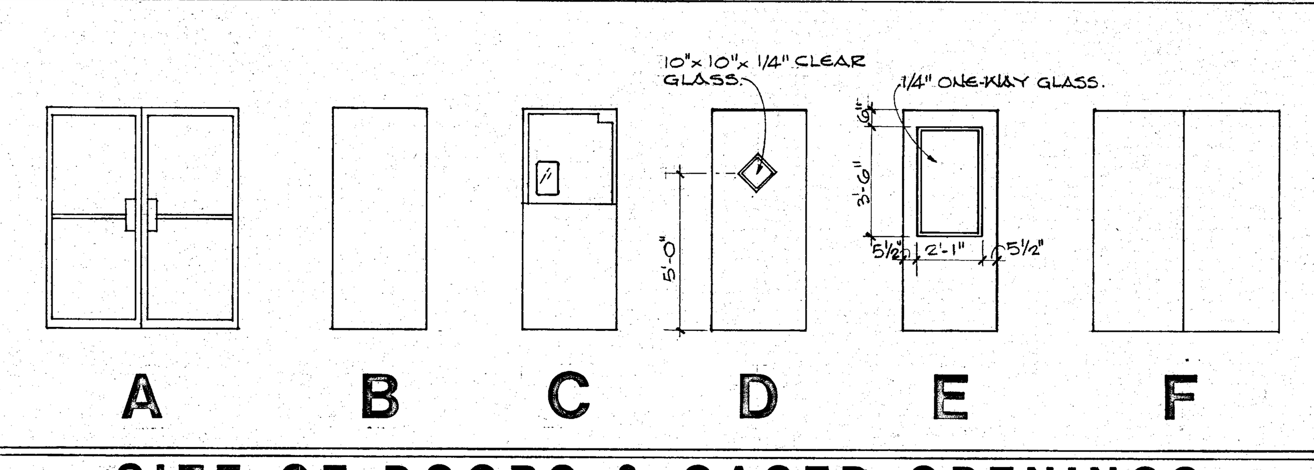


SIZE OF DOORS & CASED OPENINGS

① 3'-0"x 7'-0"x 1-3/4"	④ 1'-6"x 7'-0"x 1-3/8"	⑦
② 3'-6"x 7'-0"x 1-3/4"	⑤ 4'-0"x 7'-0"	⑧
③ 2'-6"x 7'-0"x 1-3/4"	⑥ 2'-8"x 7'-0"	⑨


MATERIAL OF DOORS

A - ALUMINUM	M - HOLLOW METAL	W - WOOD	

SYMBOL SHOWN ON FLOOR PLAN INDICATES THE FOLLOWING :

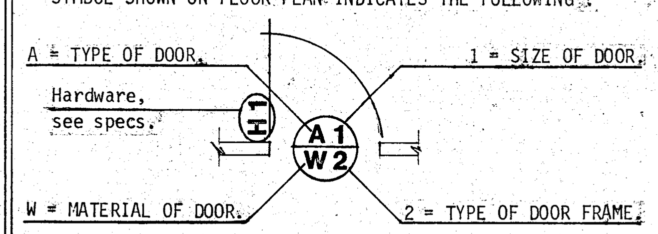

EXAMPLE :

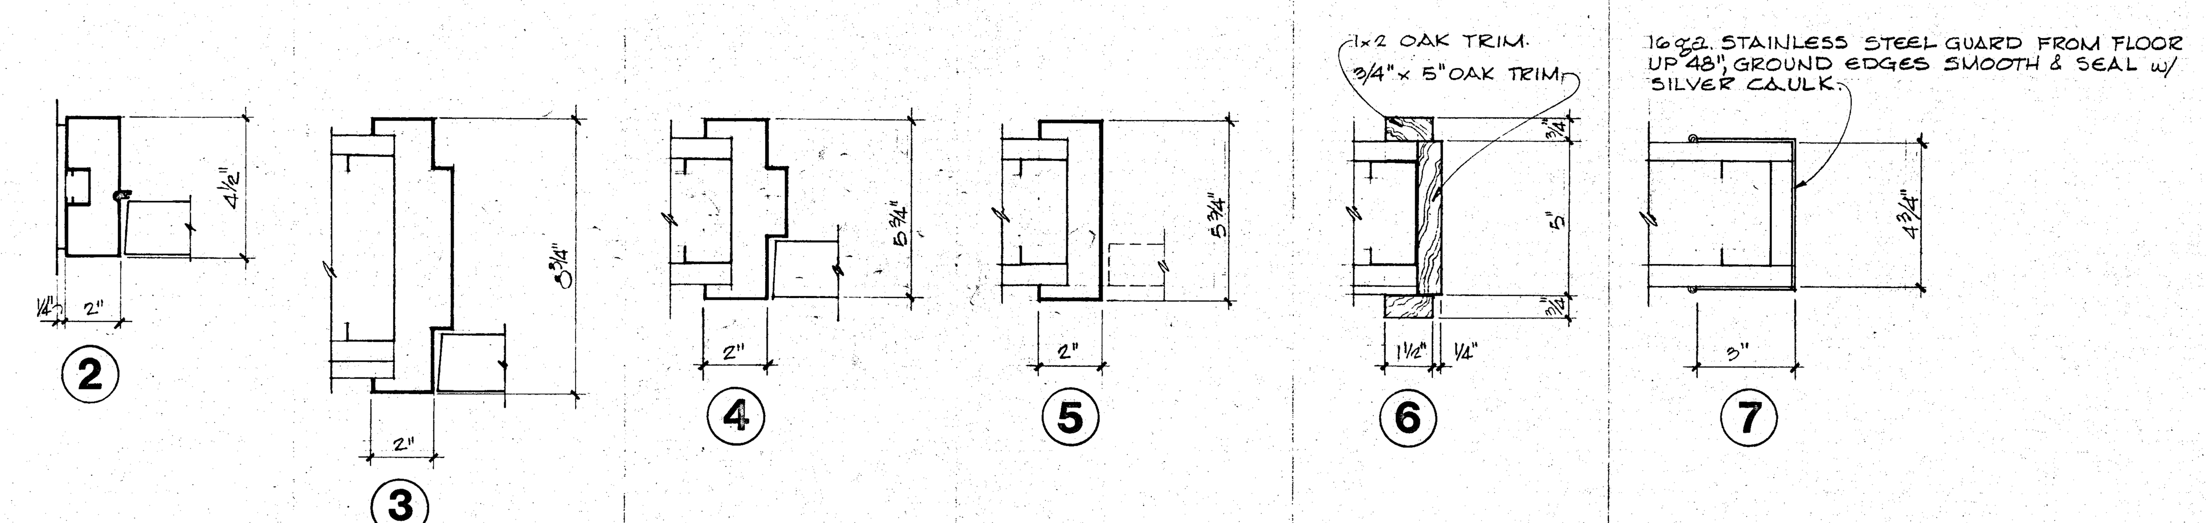

TYPES OF DOOR FRAMES

ROOM FINISH SCHEDULE

ROOM NO'S.	ROOM NAME	FLOOR							BASE				WALL 1					
		EXPOSED CONCRETE	PLYWOOD	QUARRY TILE	VINYL COMP. TILE	CARPET	MATTING	SEAMLESS FLOORING	4" VINYL	WOOD	SEAMLESS BASE	QUARRY TILE BASE	GYPSUM BOARD	PLYWOOD	FRP PANELS	PAINT	VINYL	PREFINISHED PANELS
100	VESTIBULE						●		●				●				●	
101	PATIO		●			●			●				●				●	
102	CHILDRENS AREA					●			●				●				●	
103	PLAY ROOM					●			●				●				●	
104	SPORTSROOM DIN.					●				●			●	●				
105	SKEEBALL	●				●			●				—					
106	PLATFORM DINING		●			●			●				●				●	
107	SHOWROOM DINING					●			●				●					●
108	COMPRESSOR ROOM	●							●				●			●		
109	SHOW PLATFORM		●						●				●			●		
110	CONTROL ROOM					●			●				●			●		
111	HALL					●			●				●				●	
112	TECHNICAL ROOM				●				●				●			●		
113	ELECTRICAL ROOM				●				●				●			●		
114	WOMEN				●				●				●		●			
115	CLOSET				●				●				●			●		
116	MEN				●				●				●		●			
117	STORAGE				●				●				●			●		
118	STORAGE				●				●				●			●		
119	MECHANICAL				●				●				●			●		
120	BEVERAGES			●					●				●				●	
121	COOLER			●								●	—					
122	KITCHEN STORAGE			●								●	●			●		
123	KITCHEN			●								●	●		●			
124	ORDERS			●								●	●				●	
125	LOUNGE			●								●	●		●			
126	OFFICE				●				●				●			●		
127	GIFT SHOP					●			●				●				●	
128	STORAGE					●			●				●			●		
129	CORRIDOR			●		●			●				●				●	
130	HALL					●			●				●				●	
131	STORAGE				●				●				●			●		
132	HALL				●				●				●			●		

ROOM NO'S.	WALL 2						WALL 3						WALL 4							CLG.					CEIL. HEIGHT	REMARKS
	GYPSUM BOARD	PLYWOOD	FRP PANELS	PAINT	VINYL	PREFINISHED PANELS	GYPSUM BOARD	PLYWOOD	FRP PANELS	PAINT	VINYL	PREFINISHED PANELS	GYPSUM BOARD	PLYWOOD	FRP PANELS	PAINT	VINYL	PREFINISHED PANELS	WALL FABRIC	TYPE #1	TYPE #2	TYPE #3	GYPSUM BOARD	PAINTED		
100	●				●		●				●		●				●			●					9'0"	
101	●				●		●				●		●				●			●					9'0"	WALLS #2, 3, AND 4 ARE PRIMARILY RAILINGS, SEE PLAN.
102	●				●		●				●		●				●			●					10'0"	WALL #1 IS PARTIALLY RAILING, SEE PLAN.
103	—						●				●		●						●	●					10'0"	
104	●	●					●	●					●	●							●				10'0"	
105	●				●		●				●		●				●			●					10'-0"	Carpet 2'-0" under skeeball, Wall #1 open floor to cl
106	●				●		●				●		●				●				●				9'8"	WALLS #1 & 2 ARE PRIMARILY RAILINGS. SEE PLAN
107	●				●		●				●	●	●				●				●				10'8"	WALL #3 IS PRIMARILY RAILING. SEE PLAN
108	●			●			●			●			●			●				●					8'0"	
109	●			●			—						●			●					●				8'10"	
110	●			●			●			●			●			●				●					9'0"	
111	●				●		—						●				●			●					10'0"	
112	●			●			●			●			●			●				●					10'0"	
113	●			●			●			●			●			●				●					10'0"	
114	●		●				●		●				●		●							●			8'0"	
115	●			●			●			●			●			●				●					10'0"	
116	●		●				●		●				●		●							●			8'0"	
117	●			●			●			●			●			●				●					10'0"	
118	●			●			●			●			●			●				●					8'0"	
119	●			●			●			●			●			●				●					8'0"	
120	●				●		●				●		●				●						●	●	10'4"	FOR SLOPED CLG. SEE SHT. A-2, WALL #4 PRIMARILY CTR.
121	—						—						—							—						WALLS TO BE PRE-PRIMED STEEL
122	●			●			●			●			●			●							●	●	10'0"	PAINT CEILING P-4.
123	●		●				●		●				●		●							●			10'0"	
124	●				●		●				●		●				●						●	●	10'4"	FOR SLOPED CEILING SEE SHEET A-2.
125	●		●				●		●				●		●							●			10'0"	MAJOR PORTION OF WALL #4 IS OPEN FROM FLR. TO CLG.
126	●			●			●			●			●			●				●					8'0"	
127	●				●		●					●	●				●			●					10'0"	WALL #3 SHALL BE MARLITE DISPLAWALL PANELING.
128	●			●			●			●			●			●				●					8'0"	
129	●				●		●				●		●				●			●					10'0"	
130	●				●		●				●		—							●					10'0"	
131	●			●			●			●			●			●				●					8'0"	
132	●			●			●			●			●			●				●					8'0"	

TOILET ACCESSORIES

QUANTITY	DESCRIPTION		SIZE	MFR.
1 Per Lav.	MIRRORS:	B-165	18" x 36"	BOBRICK
2 Per Handicapped Stall	GRAB BARS:	B-6106	42" Long	BOBRICK
1 Per Stall	DUAL ROLL TISSUE HOLDER:	B-274	12-1/2" Long	BOBRICK
1 Per Stall	NAPKIN DISPOSAL: (WOMEN'S ONLY)	B-270	8" x 11"	BOBRICK
1 Per Men & Women	HAND DRYER:	A-5	11-2/3"x9-5/8"	WORLD

The following products and colors are approved as equal to those specified.

Vinyl Wall Coverings - Genon

V-1	Stardust Marigold	2-46-DZ
V-2	Nasturtium	2-46-63
V-3	Cranberry	2-46-83
V-4	Putty	2-46-C7
V-5	Gold	2-41-B4
V-6	Terrain	FG9174
V-7	Putty	2-39-C7
V-8	Spice	2-49-E6
V-9	Black	2-46-ZO

Paints - Pittsburgh Paints

P-1	Clarion	D4300
P-2	Firethorn	N7213
P-3	Dutch Scarlet	D4180
P-4	Scott's Bluff	P2457
P-5	Deep Yellow	D4284
P-6	Hickory Bark	Latex
P-7	Tomato Spice	N7187
P-8	Sahara Sand	M3487
P-9	Oak Chip	Latex
P-10	Cafe Noir	N7604
P-11	Yorktown Brown	D4606
P-12	Mango Spice	D4241
P-13	Rancho Brown	Latex
P-14	Ebony Black	N7754
P-15	Deep Olivewood	Latex
P-17	Milky White	P2510

TOWN OF AMHERST
APPROVED with restrictions & per attached addendums
NOV 16 1982
THIS IS NOT A PERMIT AND DOES NOT CONSTITUTE AUTHORIZATION TO START WORK.

GENERAL NOTES:

1. All gypsum board shall be 5/8" regular except where required by code for Class "A" Construction, wherein 5/8" Fire-Code X shall be instituted in lieu of regular.
2. FRP Panels = Prefinished Fiberglas Reinforced Polyester Panels, See Specifications Division 09970.
3. All walls shall extend 4" minimum above finished ceiling unless otherwise shown on reflected ceiling plan.
4. Room walls not shown on Interior Elevations are to receive paint finish P-4, doors and frames shall match walls. See specifications for painting requirements.
5. Ceilings:
   Type #1: Armstrong, Minaboard, "Cortega"; 5/8"x2'x4' on white baked enamel tee grid suspension system; double suspension wiring on tee's supporting banners in Corridor.
   Type #2: Armstrong, Minaboard, "Cortega Colortones", 5/8"x2'x4', color finish "Bronze #710", or Owens Corning "Aztec", on Chicago Metallic "Bronze" baked enamel tee grid suspension system.
   Type #3: 2'x4' Vinyl-faced gypsum board ceiling lay-in panels; 2 mil thick white vinyl, stipple texture pattern.
6. VINYL WALL COLORS

VINYL WALLCOVERING DESIGNATION NUMBER:	MANUFACTURER - GROUP - PATTERN - FLAMESPREAD	PAINT IT MATCHES
V-1	"VICRTEX", PEPE, SUNGLOW #1626 (F.S.-15)	P-1
V-2	"VICRTEX", PEPE, SUNSET ORANGE #1600 (F.S.-15)	P-2
V-3	"VICRTEX", PEPE, CHINESE RED #5191 (F.S.-15)	P-3
V-4	"VICRTEX", PEPE, CLAY #1237 (F.S.-15)	P-4
V-5	"VICRTEX", PEPE, GOLDEN FLEECE #1455 (F.S.-15)	P-5
V-6	"VICRTEX", ATHENA, METAFLEX SILVER 33 (F.S. -0)	
V-7	"VICRTEX", ECCO, CLAY #1237 (F.S.-15)	P-4
V-8	"VICRTEX", CONDADO, BENDICTINE #8716 (F.S.-15)	

7. PAINT AND STAIN COLORS

PAINT OR STAIN DESIGNATION NO.	MANUFACTURER - PAINT COLOR NO. & NAME	VINYL IT MATCHES
P-1	"DEVOE", CUBALEEN AY-85 (acrylic accent finish)	V-1
P-2	"DEVOE", SAVOY AZ-9 (acrylic accent finish)	V-2
P-3	"DEVOE", LACQUER RED AY-87 (Acrylic finish)	V-3
P-4	"DEVOE", TEMPLE VALLEY S-29	V-4 & V-7
P-5	"DEVOE", TOPAZ A-35	V-5
P-6 (stain)	"DEVOE", ORIENTAL TEAK IS-14	
P-7	UNASSIGNED	
P-8	"DEVOE", PELT S-33 (Matches Marlite FRP panel color P-106 Beige)	
P-9 (stain)	"DEVOE", PECAN IS-11	
P-10	"DEVOE", RESEDA AY-57	
P-11	"DEVOE", CHILEAN COPPER AY-17	
P-12	"DEVOE", SARI COPPER AY-46	
P-13 (stain)	"DEVOE", BURLWOOD ES-44	
P-14	"DEVOE", SOOT UC-81	
P-15 (stain)	"DEVOE", GUNSTOCK ES-48	
P-16	"CHICAGO ADHESIVE PRODUCTS CO., "CHAPCO #100 PRIMER SEALER"	

8. For floor carpets and wall fabrics see interior elevations and Sheet EO-5.

RECEIVED
NOV 10
TOWN OF AMHERST BUILDING DEPT.

ALL REFERENCES TO OWNER ON THESE PLANS SHALL NOT REFER TO SHOWBIZ PIZZA PLACE, INC. BUT TO SHOWBIZ PIZZA PLACE, INC. FRANCHISEE.

THESE DOCUMENTS MAY NOT BE USED OR REPRODUCED IN ANY FORM WITHOUT THE WRITTEN AUTHORITY OF SHOWBIZ PIZZA PLACE, INC. FRANCHISEE AND ASSOCIATED DESIGNERS & ARCHITECTS, P. A.

SHOWBIZ PIZZA PLACE

FRC FAMILY RESTAURANT CONCEPTS
808 MASSACHUSETTS
LAWRENCE, KS 66044 (913) 749-5225
Franchisee of Showbiz Pizza Place restaurants under license from Showbiz Pizza Place, Inc.

SHOWBIZ PIZZA PLACE
Niagara Falls Blvd. & Chestnut Ridge Rd.
AMHERST, NEW YORK

S	L

ROOM FINISH & DOOR SCHEDULES

JOB 82-108-2

DATE 9/17/82


REVISIONS

DRAWN BY | CHECKED BY

SEAL


HARVEY ALLEN FINK ASSOCIATED DESIGNERS & ARCHITECTS P.A.
MISSION STATE BANK BUILDING
5201 JOHNSON DR.
MISSION, KS 66205
TEL (913) 432-1020

A3

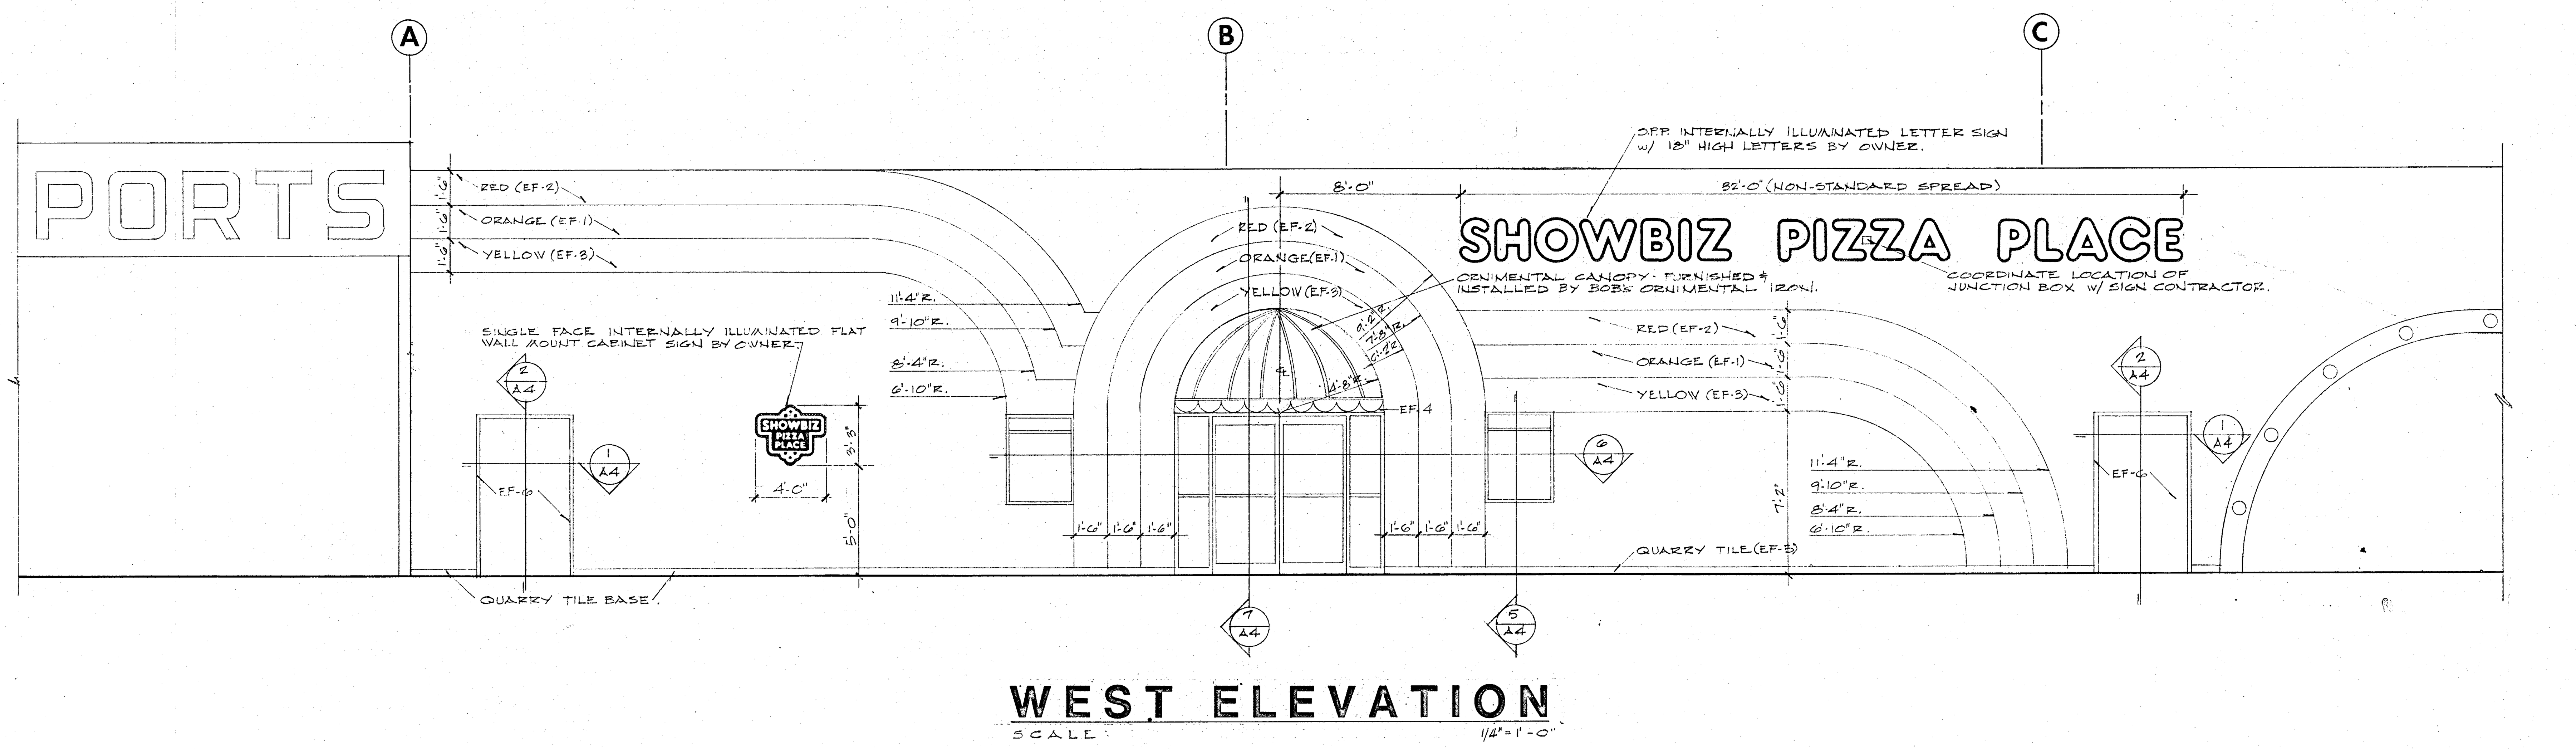

WEST ELEVATION

SCALE 1/4" = 1'-0"

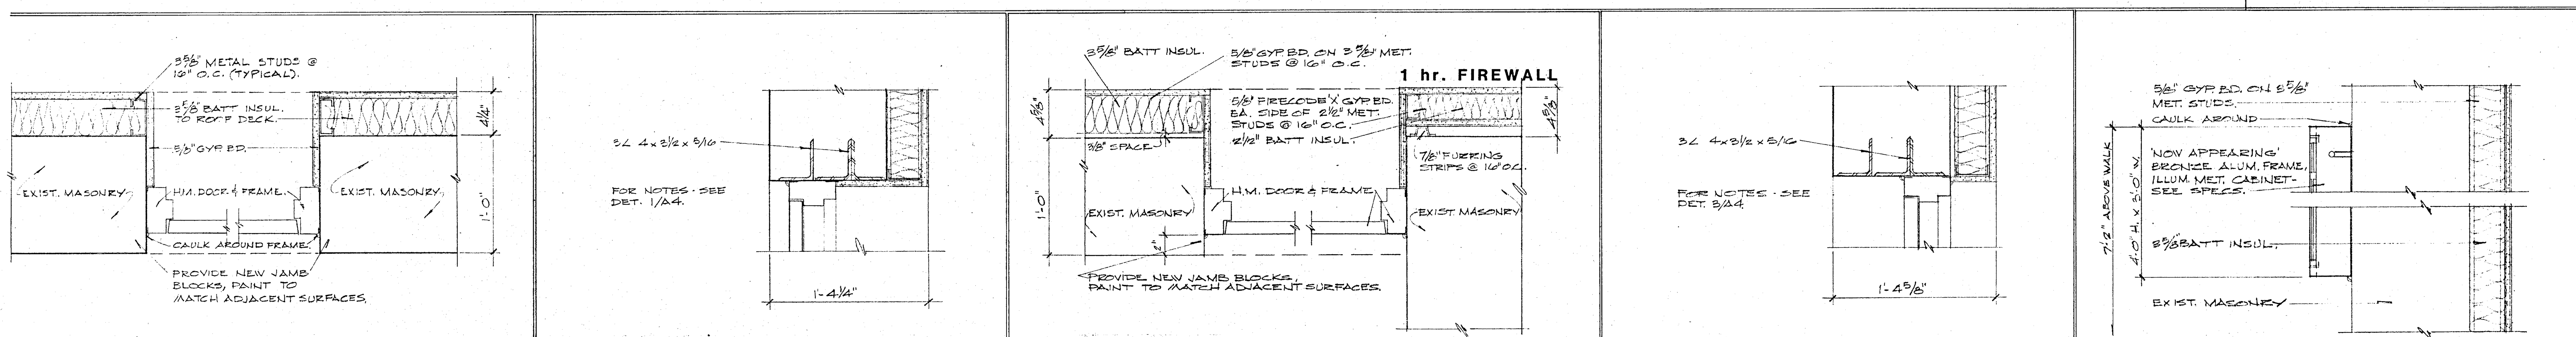


DETAIL JAMB 1/A4

DETAIL HEAD 2/A4


DETAIL JAMB 3/A4

DETAIL HEAD 4/A4

DETAIL 5/A4

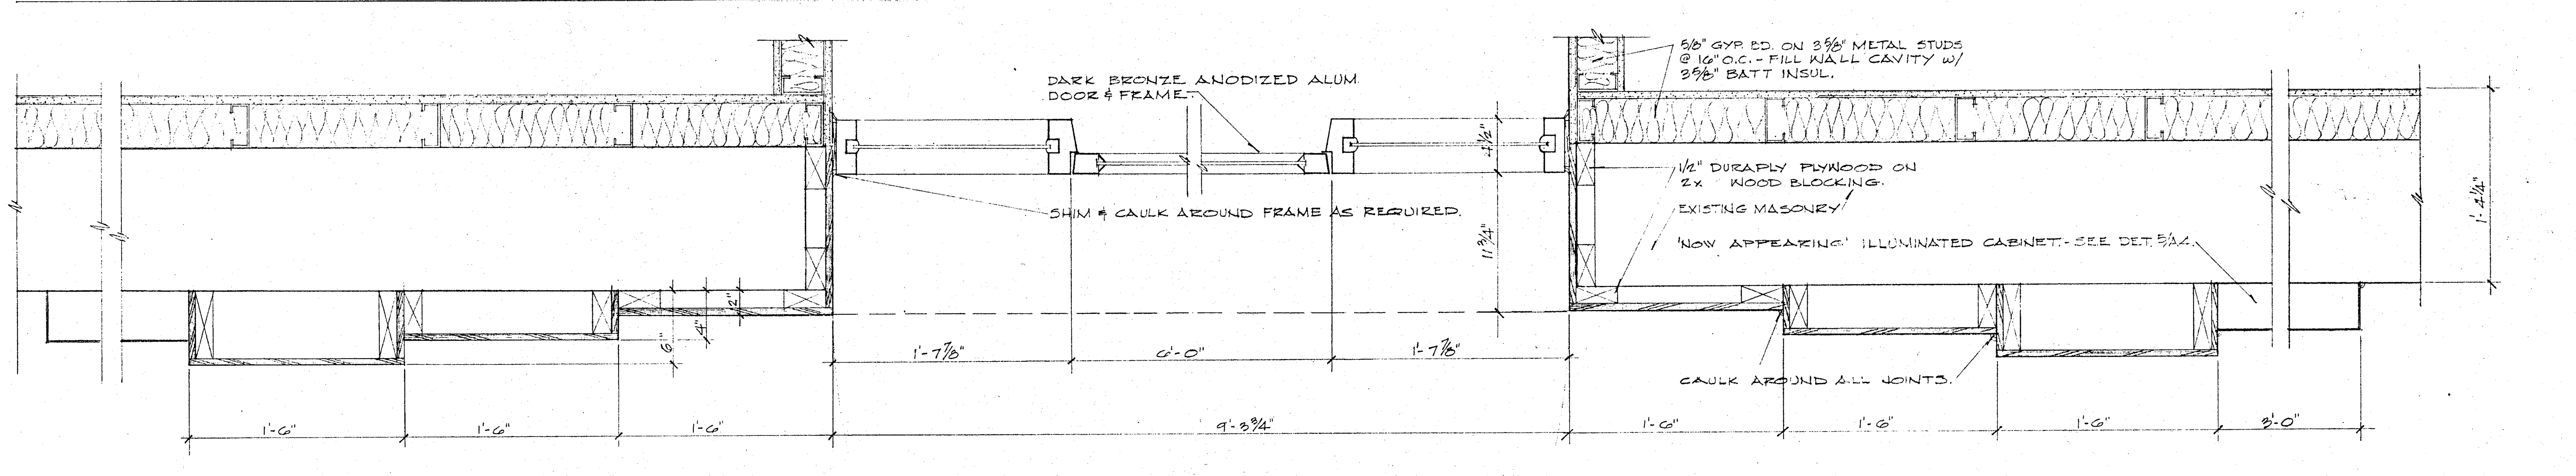

SECTION THRU FRONT ENTRY 6/A4

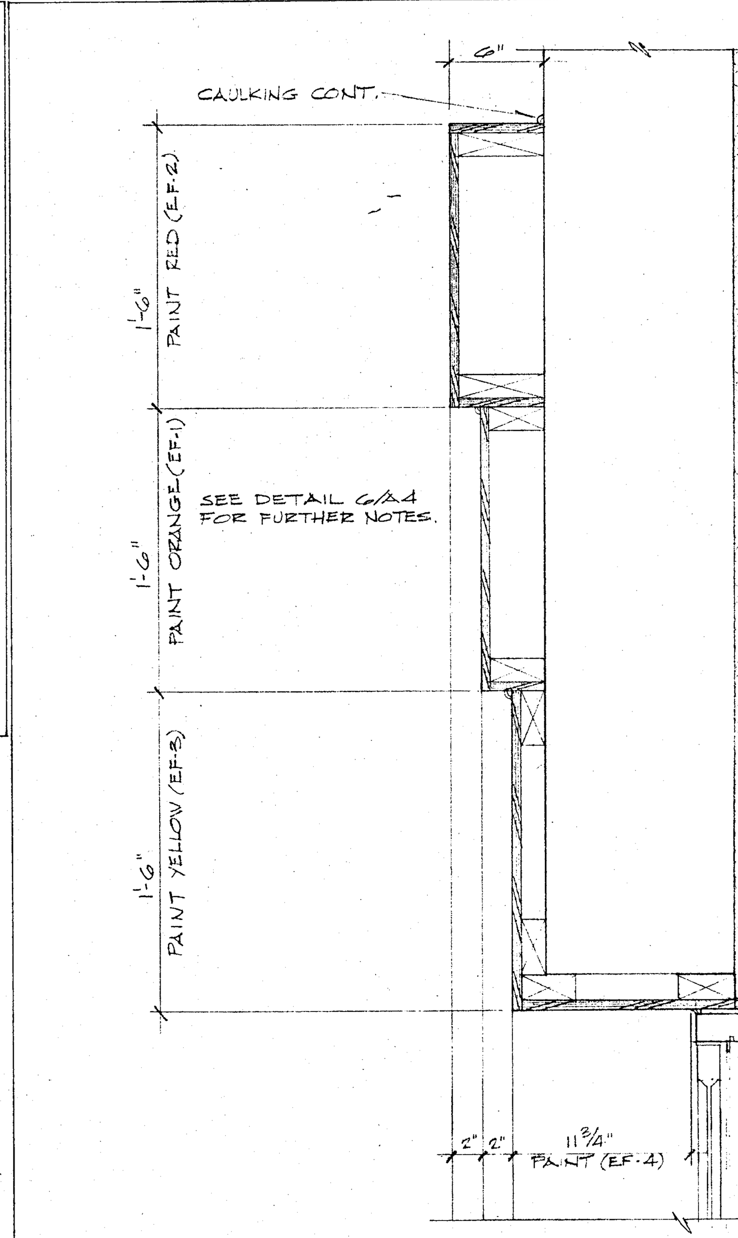

DETAIL HEAD 7/A4

EXTERIOR FINISH AND COLOR SCHEDULE

NOTE: The following finishes and colors are the final coat only. Refer to Specifications Section 09900 for painting requirements. All screws, nails and other miscellaneous items not noted shall match the color of the materials on which they occur. Exterior finishes are indicated by a designation number, example = EF-1: ORANGE.

EF-1: OSHA ORANGE: Satin finish on hardboard "Stuccato" siding as per graphics shown on elevations.

EF-2: OSHA RED: Satin finish on hardboard "Stuccato" siding as per graphics shown on elevations.

EF-3: OSHA YELLOW: Satin finish on hardboard "Stuccato" siding as per graphics shown on elevations.

EF-4: BROWN: Devoe #040 Satin finish exterior enamel.

EF-5: QUARRY TILE BASE: Dallas Ceramic Co. 4"x8" Dal Rustics "Earthtone", or equal, such as American Olean Tile Co. 4"x8" "Quarry Naturals" Fire Flash color, set thin method with dark brown mortar joints.

EF-6: PAINT TO MATCH EXISTING BEIGE COLOR ON BUILDING.

NOTE: Contractor may use other manufacturers for alternate materials, but in so doing MUST supply Architect with alternate sample and specification information proving the alternate material to be of equal quality and color as original material shown on plans prior to purchase of material. Alternate may not be considered approved until Contractor receives written approval and confirmation of alternate from Architect.

GENERAL NOTES:

1. TYPICAL SCALE OF DETAILS SHOWN IS 1-1/2" = 1'0" UNLESS OTHERWISE NOTED.
2. 5/8" FIRECODE 'X' GYPSUM BOARD SHALL BE USED THROUGHOUT BUILDING EXCEPT WHERE 5/8" EXTERIOR GRADE GYPSUM BOARD WILL BE USED IN LIEU OF, SUCH AS AT EXTERIOR WALLS.
3. INSULATION AT PERIMETER WALLS SHALL EXTEND TO BOTTOM OF ROOF DECK UNLESS OTHERWISE NOTED.
4. CONTRACTOR TO CHECK AND FIELD VERIFY DIMENSIONS ON EXISTING STRUCTURE. REFER TO DEMOLITION PLAN D-1 FOR FURTHER INFORMATION.

TOWN OF AMHERST APPROVED NOV 16 1982

RECEIVED NOV 10 1982

FAMILY RESTAURANT CONCEPTS
LAWRENCE, KS 66044 (913) 749-5225

SHOWBIZ PIZZA PLACE
Niagara Falls Blvd. & Chestnut Ridge Rd.
AMHERST, NEW YORK

WEST ELEVATION & EXTERIOR DETAILS


JOB 82-108-2
DATE 9/17/82
DRAWN BY C.D.W.

HARVEY ALLEN FINK • AIA
ASSOCIATED DESIGNERS & ARCHITECTS
MISSION STATE BANK BUILDING, 5201 JOHNSON DR., MISSION, KS. 66205

A4


ALL REFERENCES TO OWNER ON THESE PLANS SHALL NOT REFER TO SHOWBIZ PIZZA PLACE, INC. BUT TO SHOWBIZ PIZZA PLACE, INC. FRANCHISEE.

THESE DOCUMENTS MAY NOT BE USED OR REPRODUCED IN ANY FORM WITHOUT THE WRITTEN AUTHORITY OF SHOWBIZ PIZZA PLACE, INC. FRANCHISEE AND ASSOCIATED DESIGNERS & ARCHITECTS, P. A.

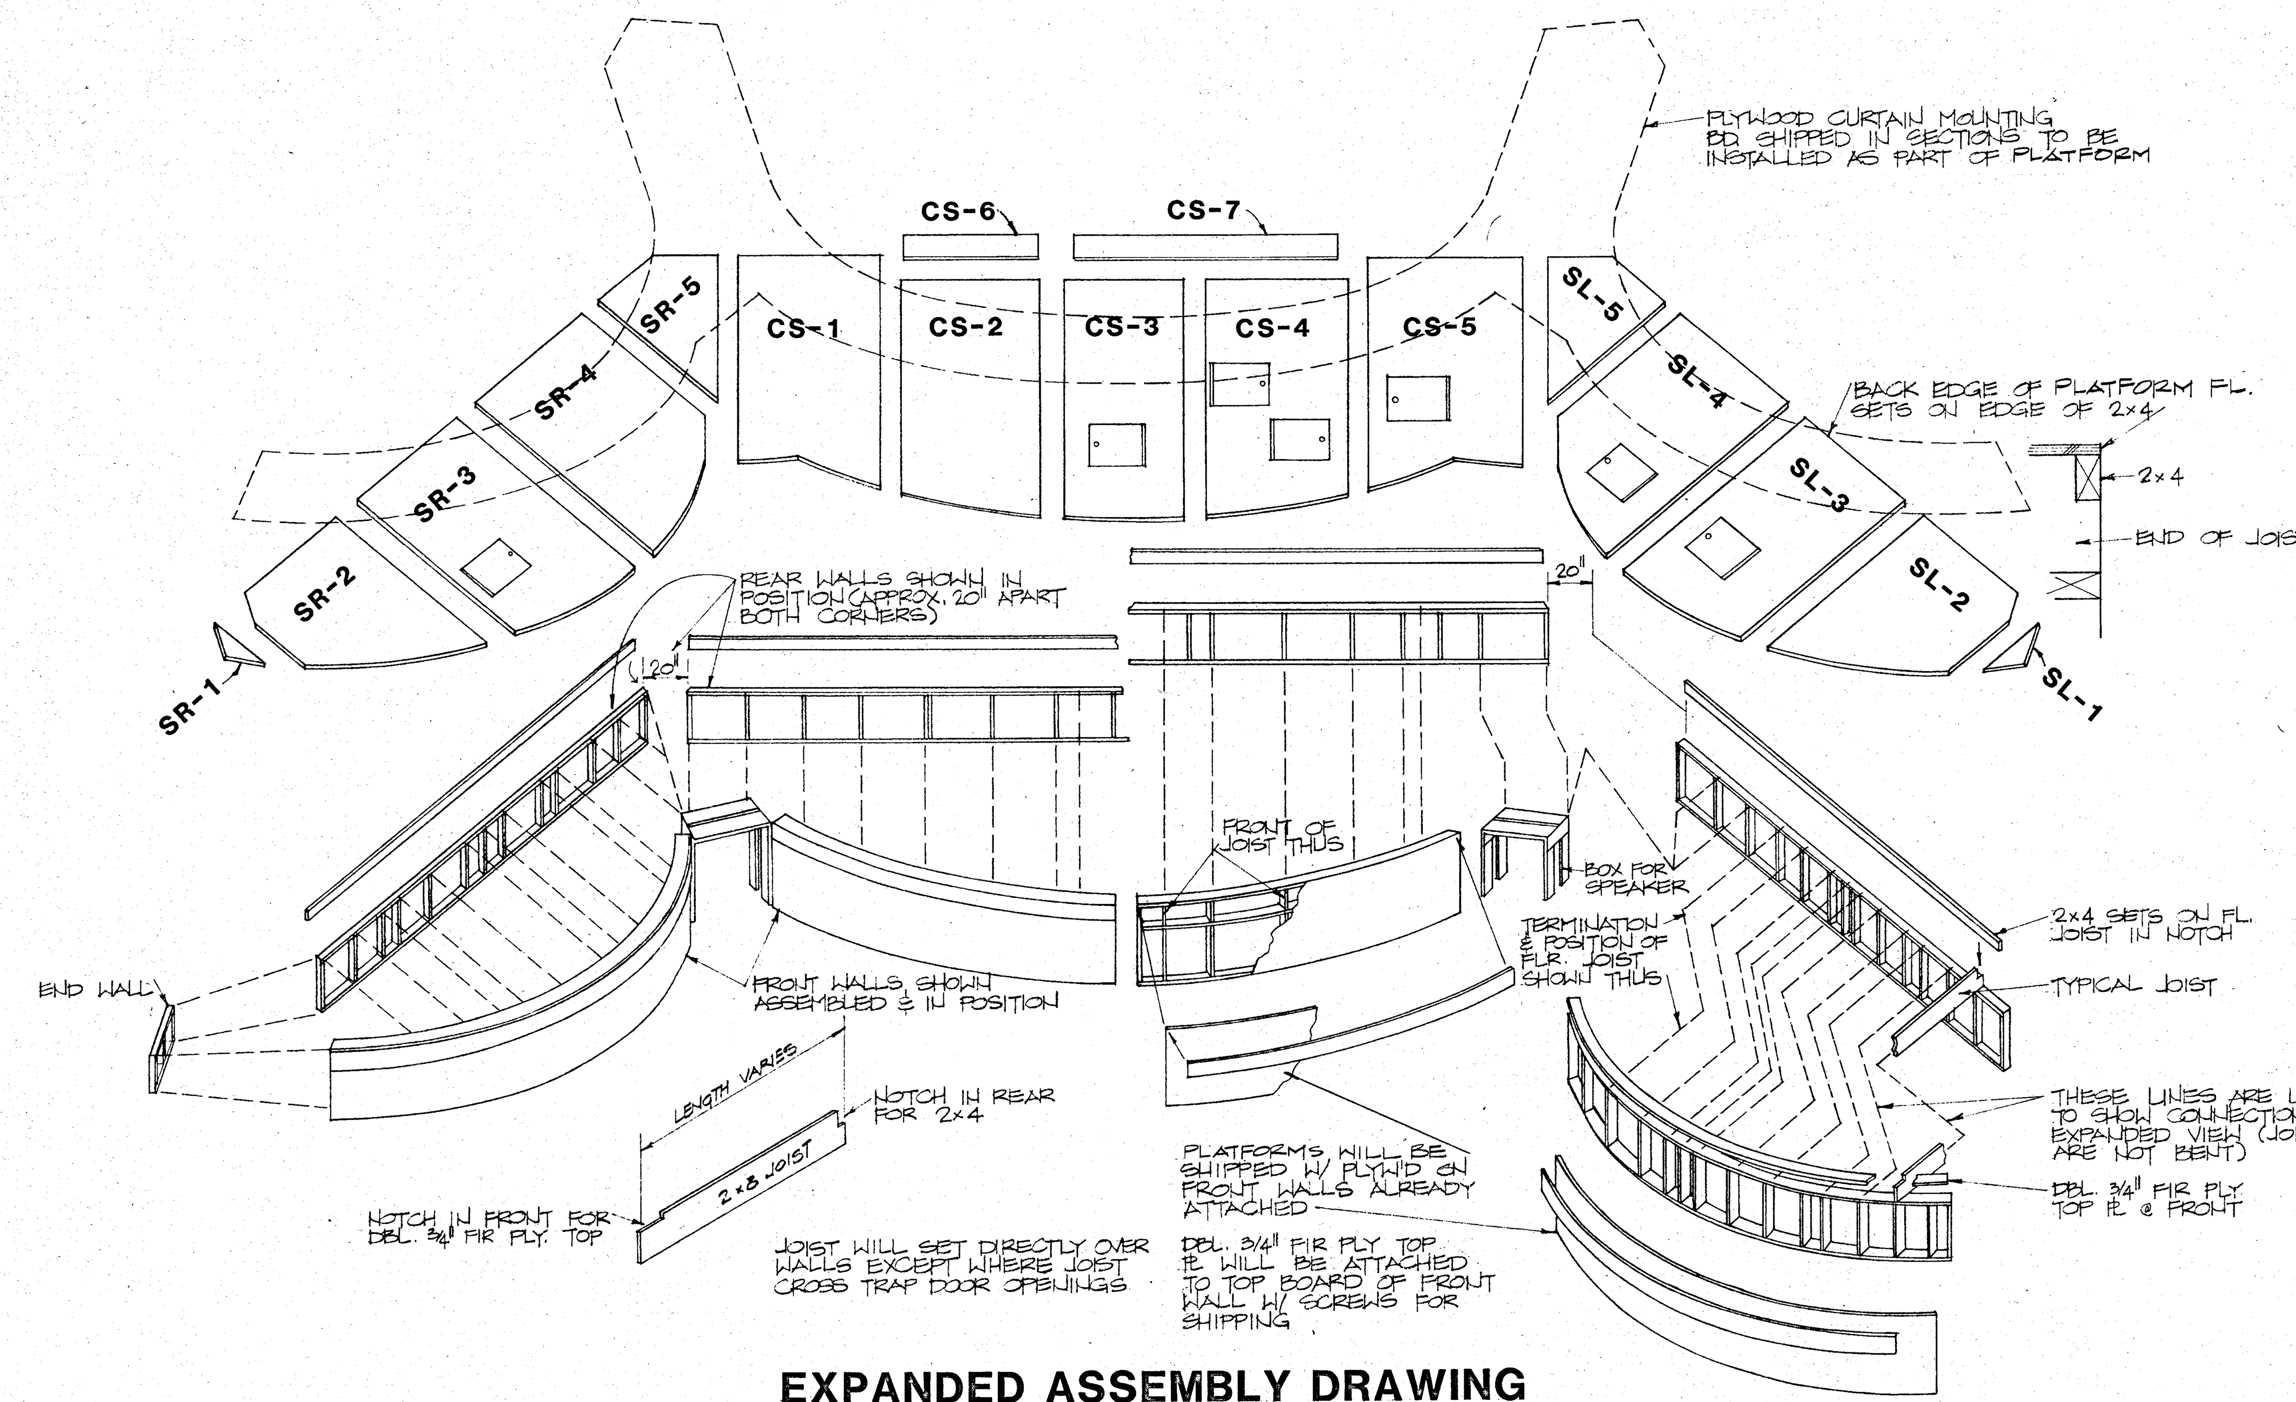

EXPANDED ASSEMBLY DRAWING
PRE-MANUFACTURED SHOW PLATFORM
NOT TO SCALE

NOTE:
These drawings are to assist the contractor for bidding purposes only. The contractor will be responsible for the assembly, painting and installation of the component pieces as shown. Detailed assembly instructions will be provided with the pre-manufactured package.

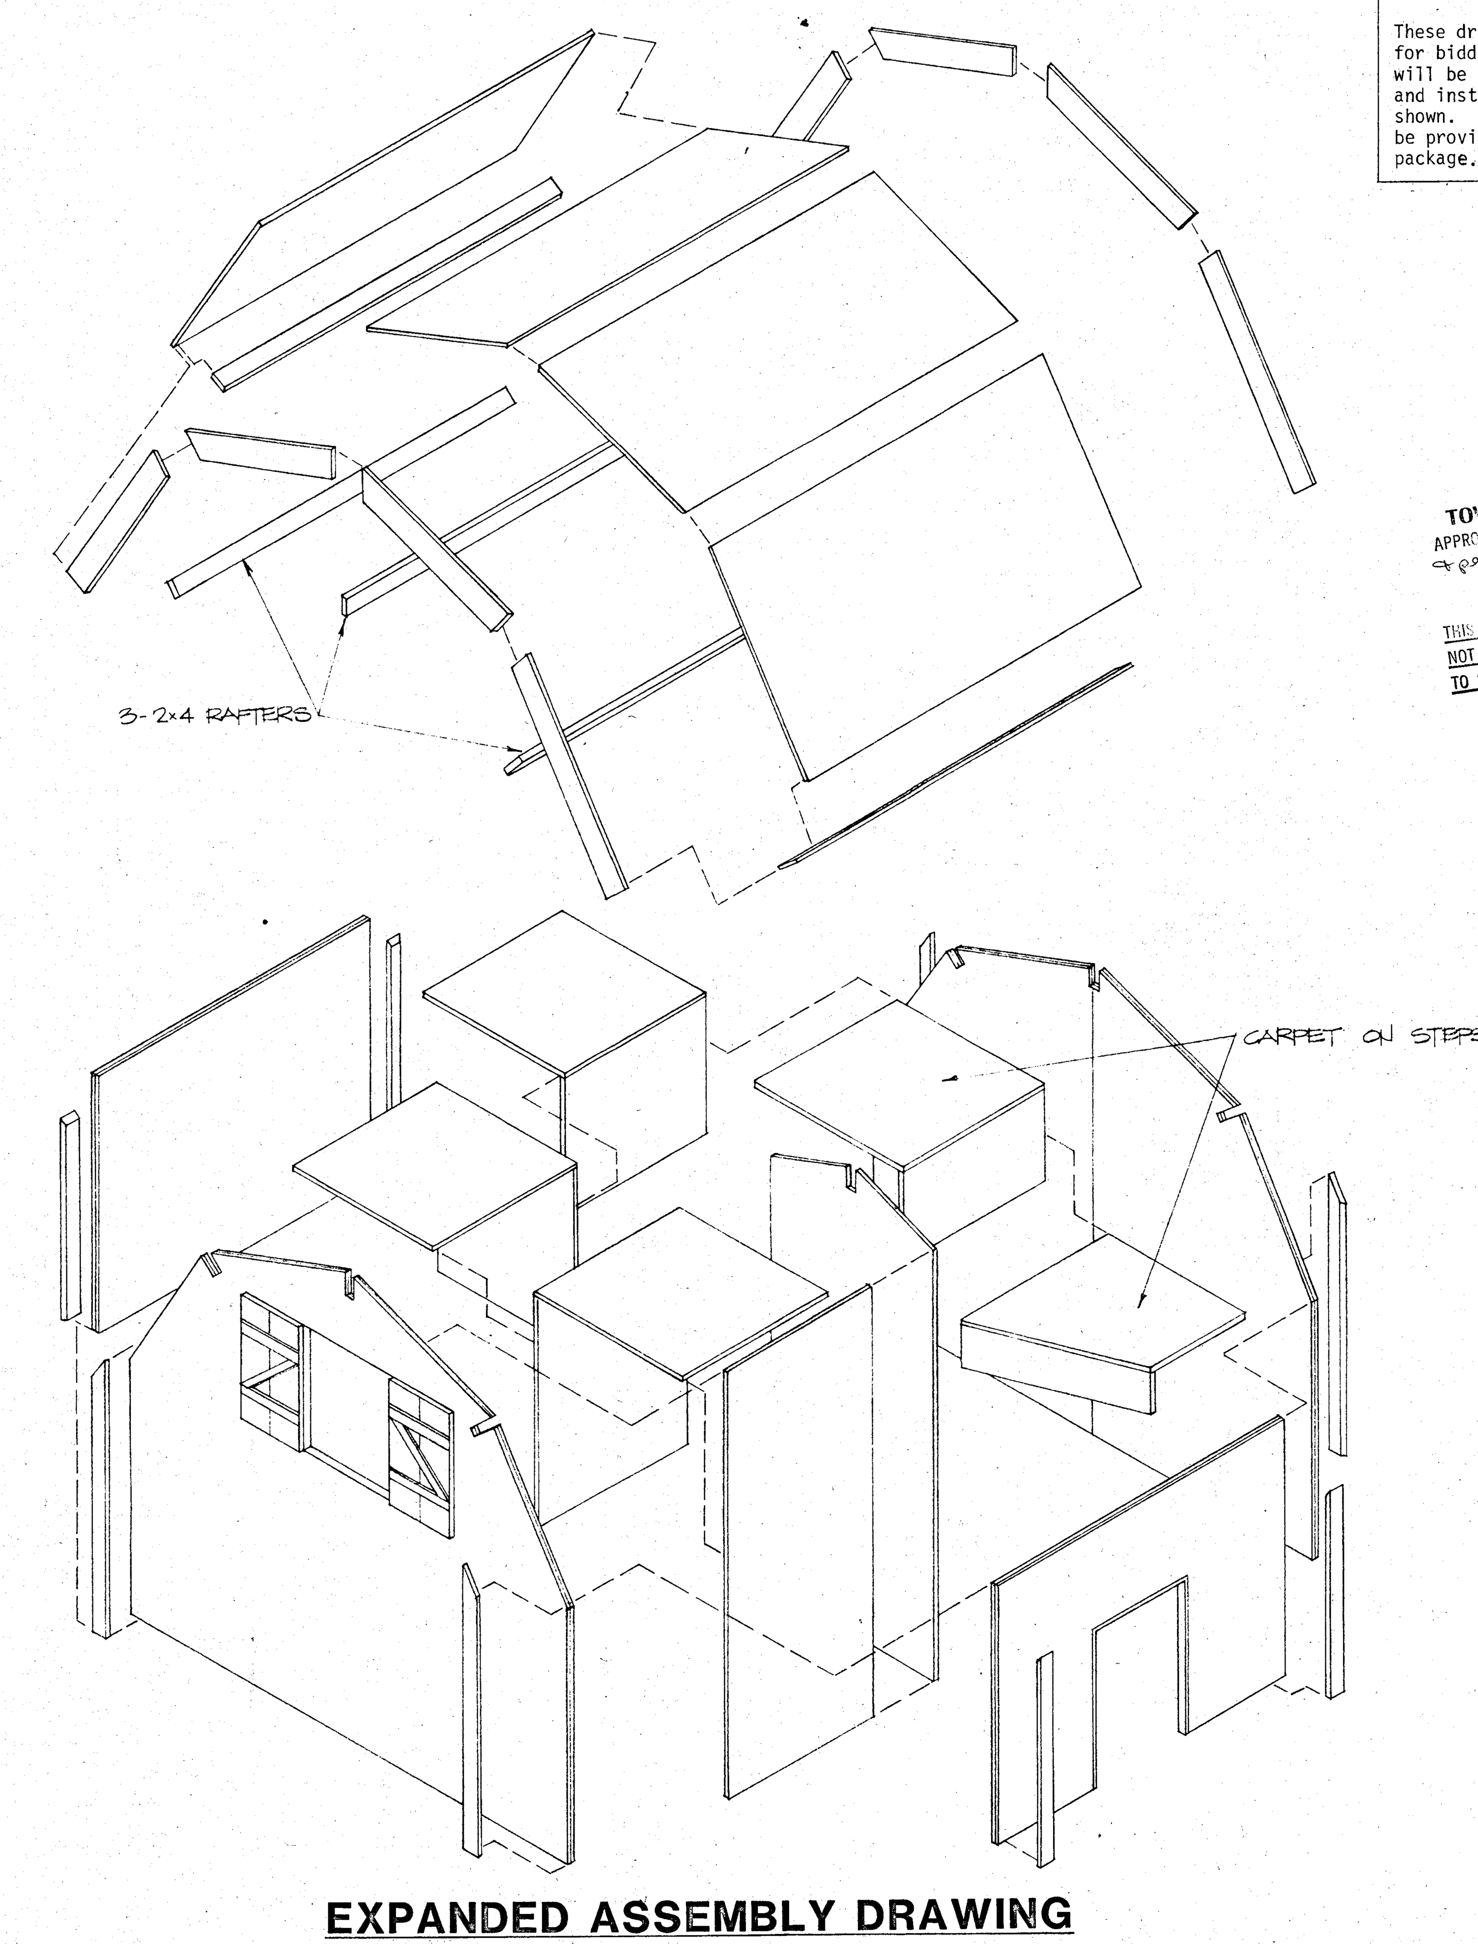

TOWN OF AMHERST
APPROVED with restrictions as per attached addendums
NOV 16 1982
THIS ... AND DOES NOT CO... AUTHORIZATION TO START WORK.

EXPANDED ASSEMBLY DRAWING
PRE-MANUFACTURED BUILDING
NOT TO SCALE

RECEIVED
NOV 10 1982

ALL REFERENCES TO OWNER ON THESE PLANS SHALL NOT REFER TO SHOWBIZ PIZZA PLACE, INC. BUT TO SHOWBIZ PIZZA PLACE, INC. FRANCHISEE.

THESE DOCUMENTS MAY NOT BE USED OR REPRODUCED IN ANY FORM WITHOUT THE WRITTEN AUTHORITY OF SHOWBIZ PIZZA PLACE, INC. FRANCHISEE AND ASSOCIATED DESIGNERS & ARCHITECTS, P. A.

SHOWBIZ PIZZA PLACE

FAMILY RESTAURANT CONCEPTS
808 MASSACHUSETTS
LAWRENCE, KS 66044 (913) 749-5225
Franchisee of Showbiz Pizza Place restaurants under license from Showbiz Pizza Place, Inc.

SHOWBIZ PIZZA PLACE
Niagara Falls Blvd. & Chestnut Ridge Rd.
AMHERST, NEW YORK


S	L

ALTERNATE BARN & SHOW PLATFORM


JOB	82-108-2
DATE	9/17/82
REVISIONS	
DRAWN BY	CHECKED BY
SEAL	

HARVEY ALLEN FINK • AIA
ASSOCIATED DESIGNERS & ARCHITECTS
P.A.
MISSION STATE BANK BUILDING
5201 JOHNSON DR.
MISSION, KS. 66205
TEL (913) 432-1020


A5

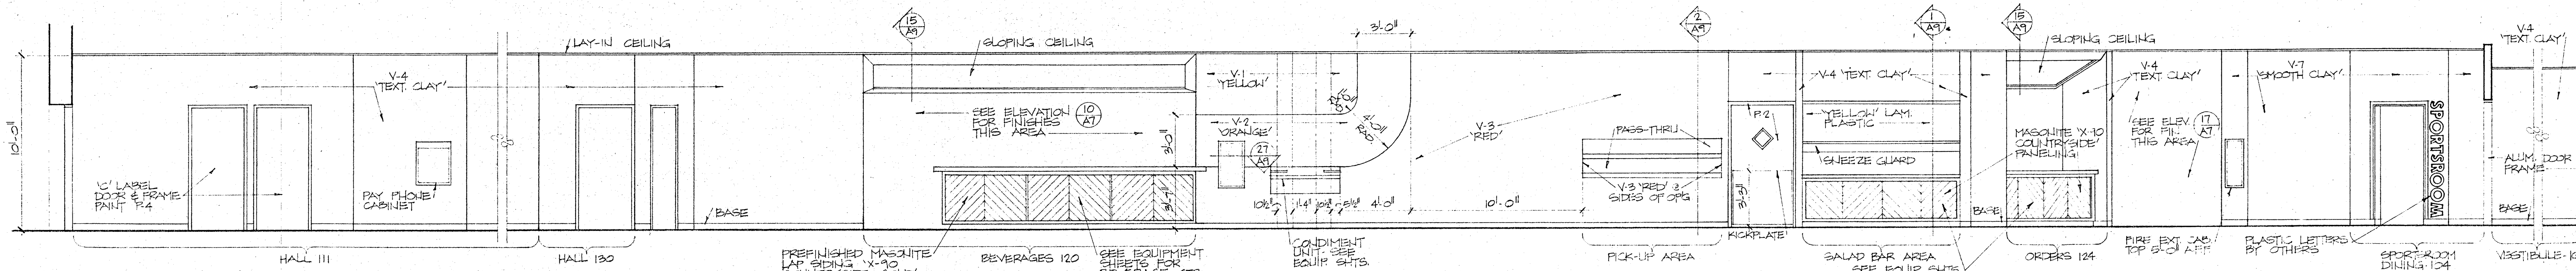


THRU BUILDING SECTION (1 / A6)

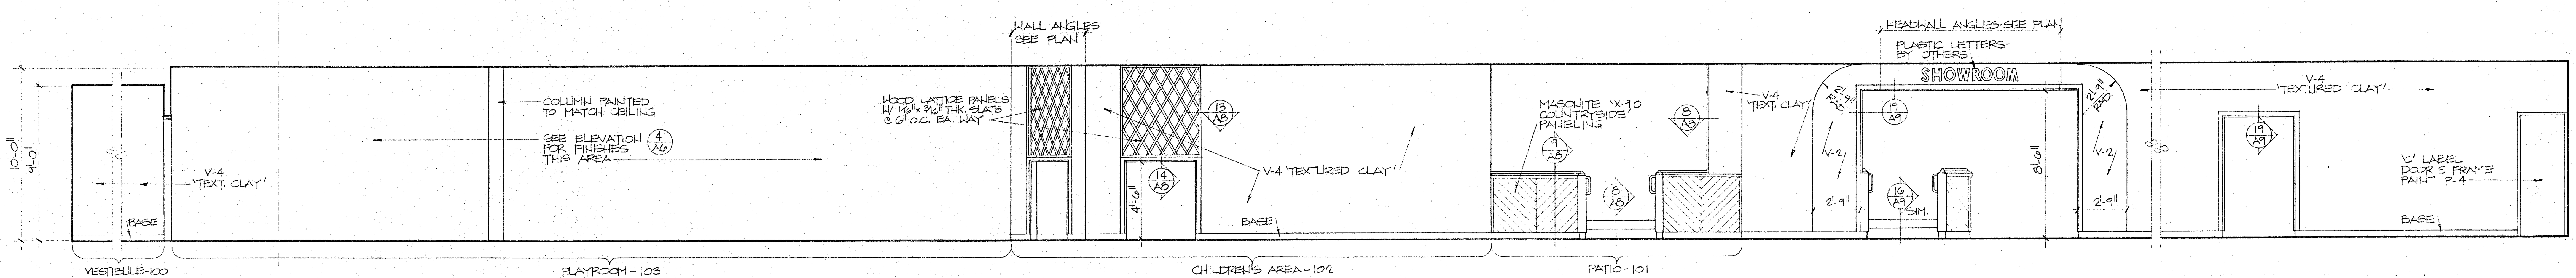


CORRIDOR-129/HALL-111 (2 / A6)
Wall #4

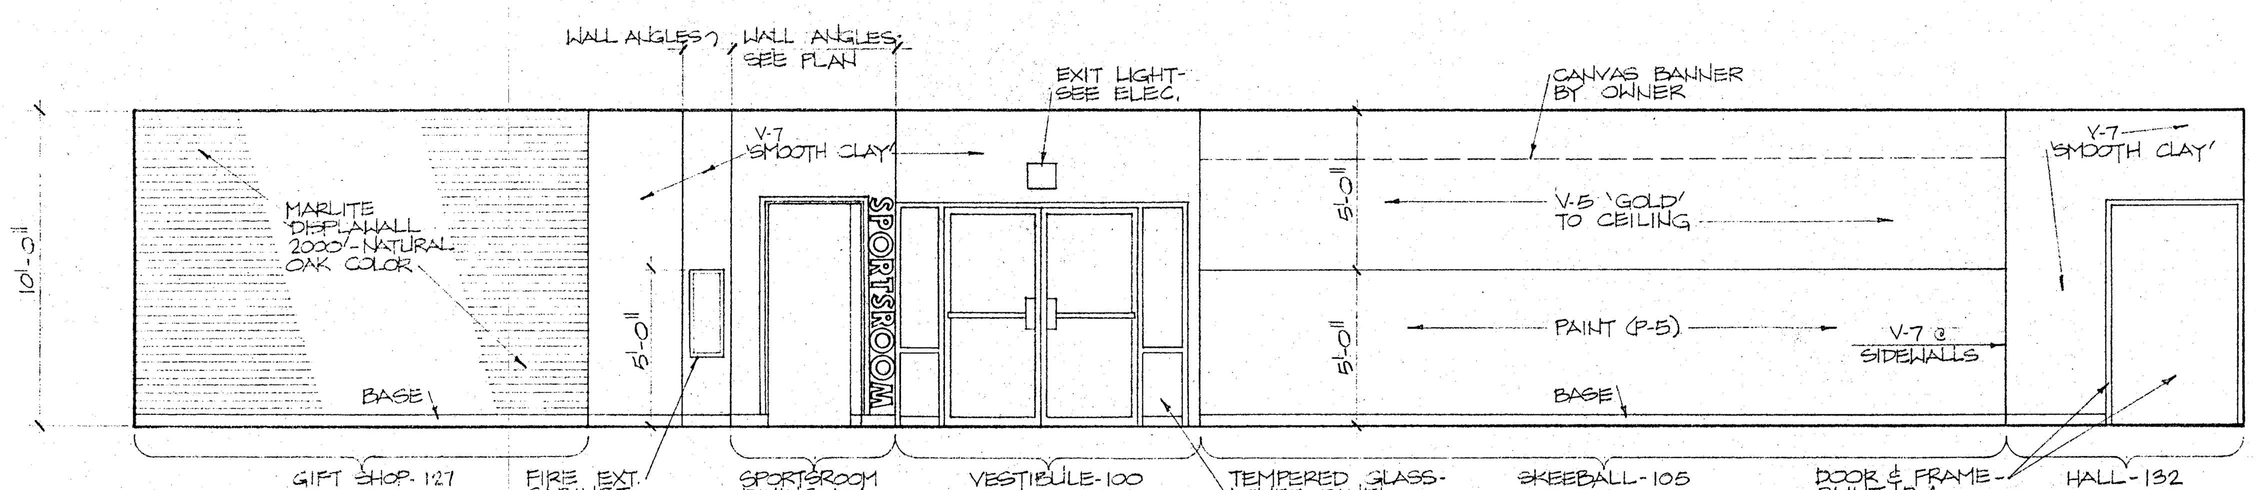


PLAYROOM-103 (3 / A6)
Wall #3

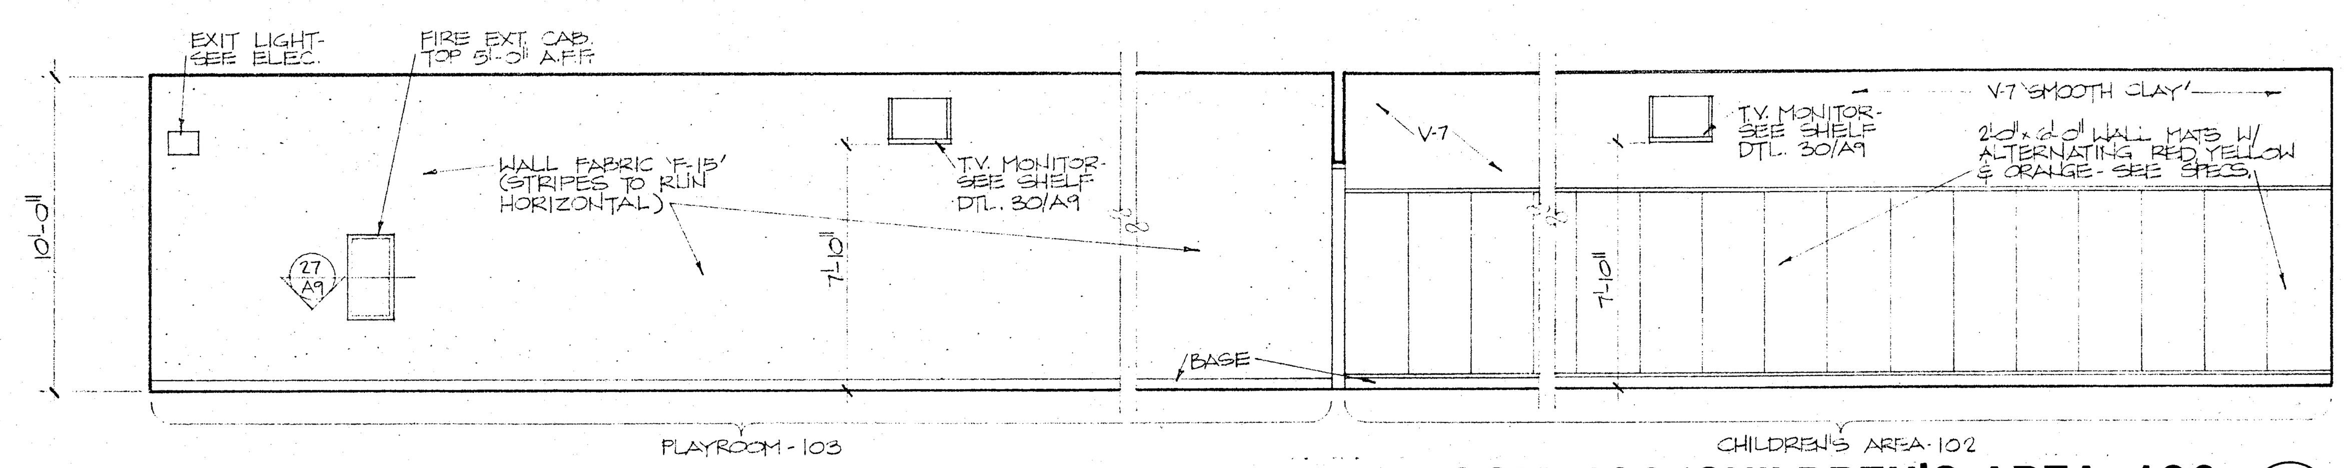


PLAYROOM-103/CHILDREN'S AREA-102 (4 / A6)
Wall #4

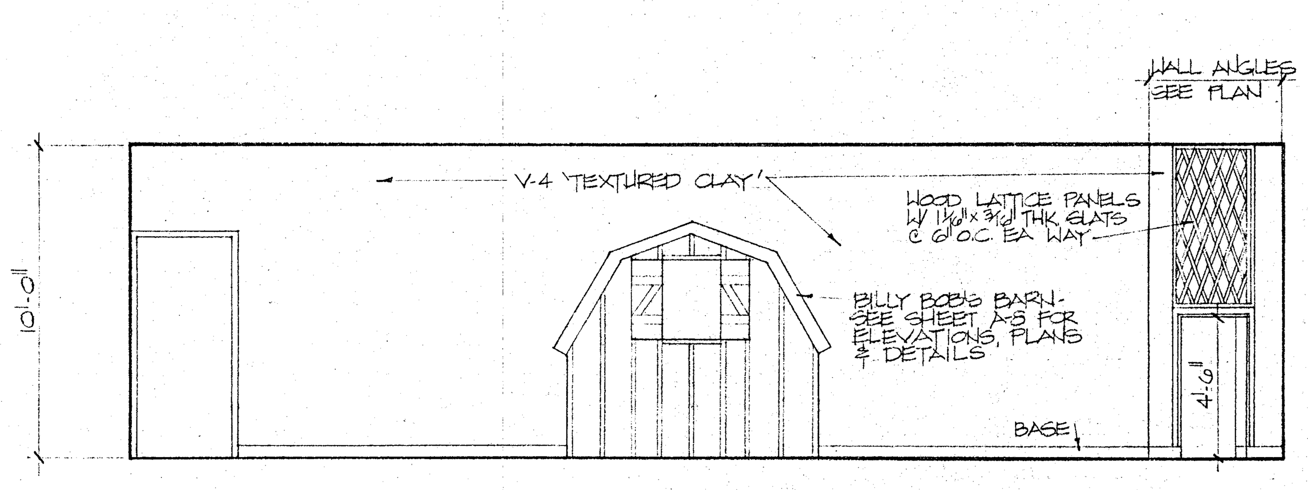


PLAYROOM-103 (5 / A6)
Wall #1

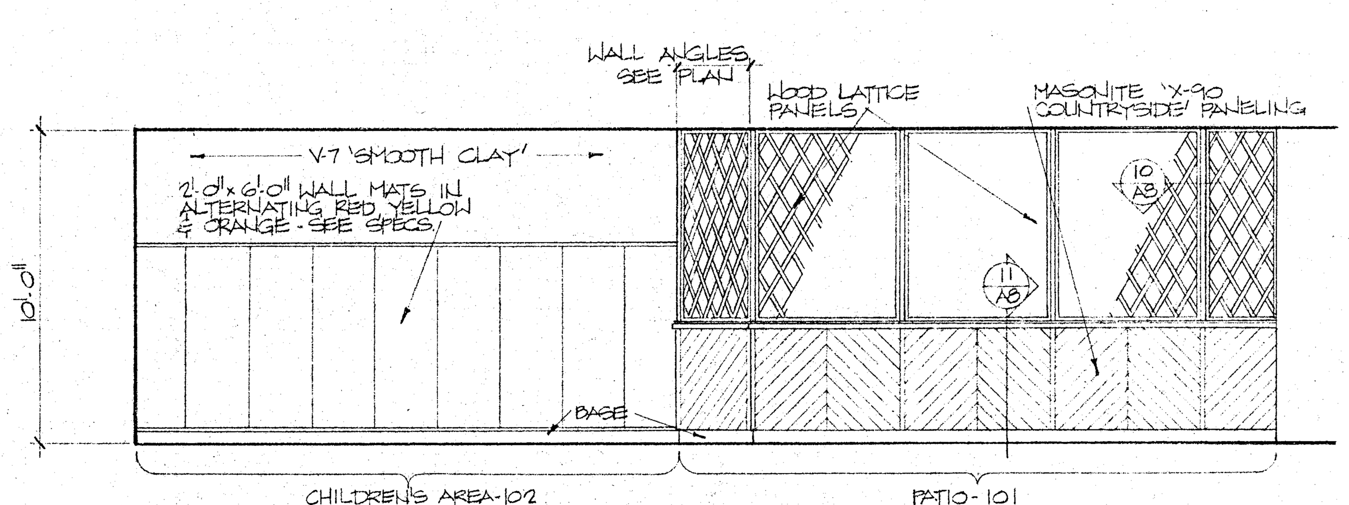


CHILDREN'S AREA-102 (6 / A6)
Wall #1

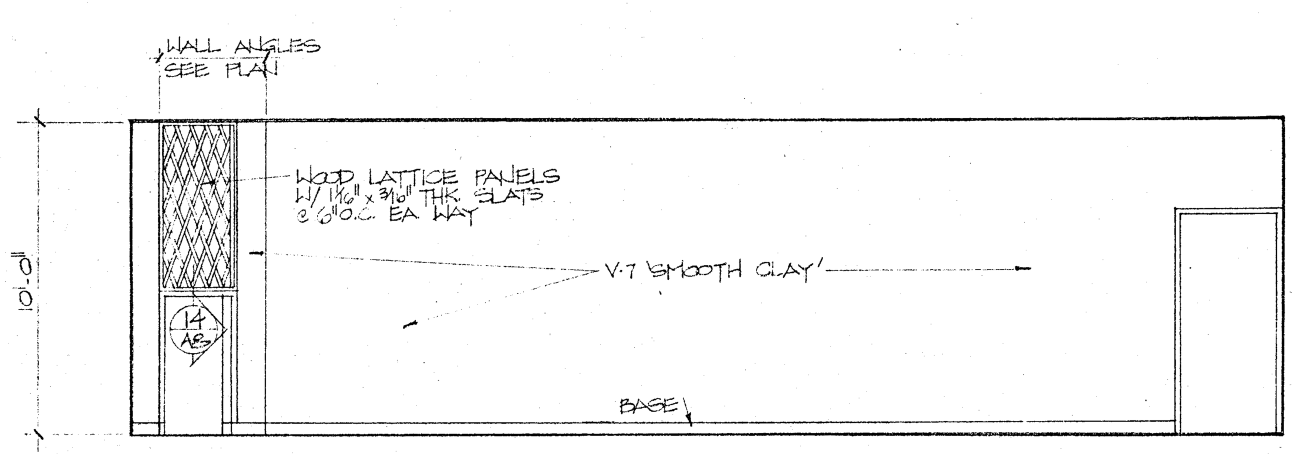


CHILDREN'S AREA-102 (7 / A6)
Wall #3

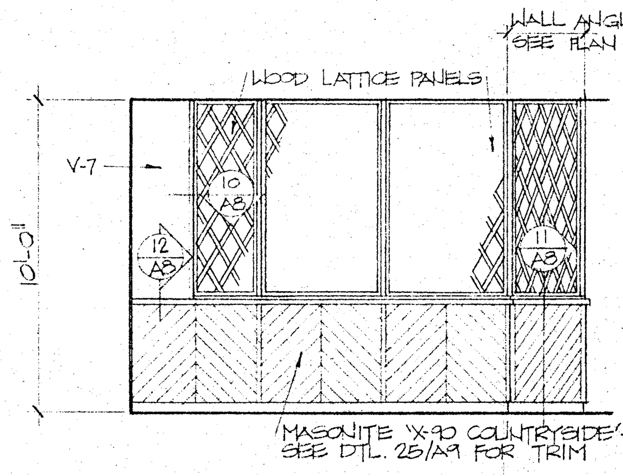


CHILDREN'S AREA-102 (8 / A6)
Partial Wall #2

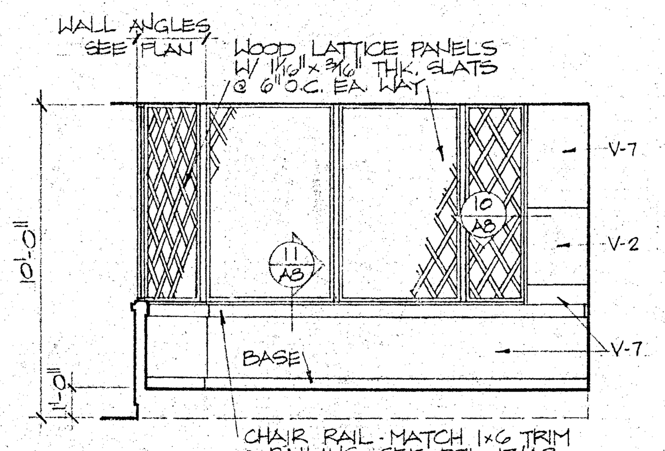


PATIO-101 (9 / A6)
Wall #4

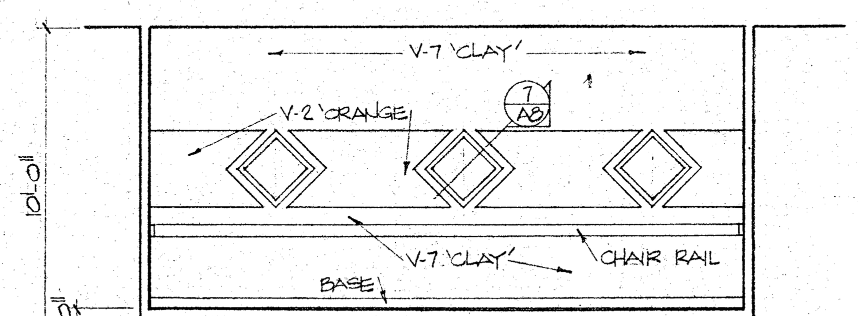


PATIO-101 (10 / A6)
Wall #1

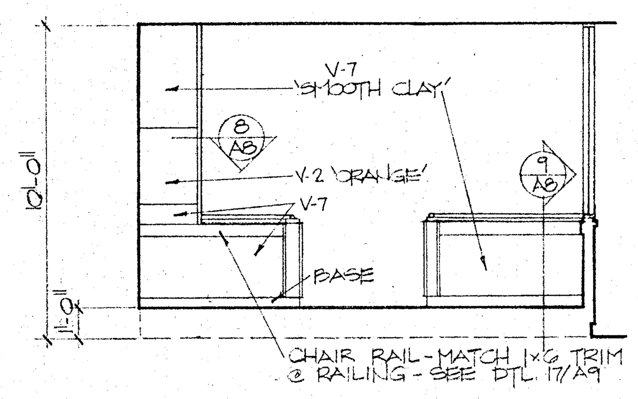

PATIO-101 (11 / A6)
Wall #2

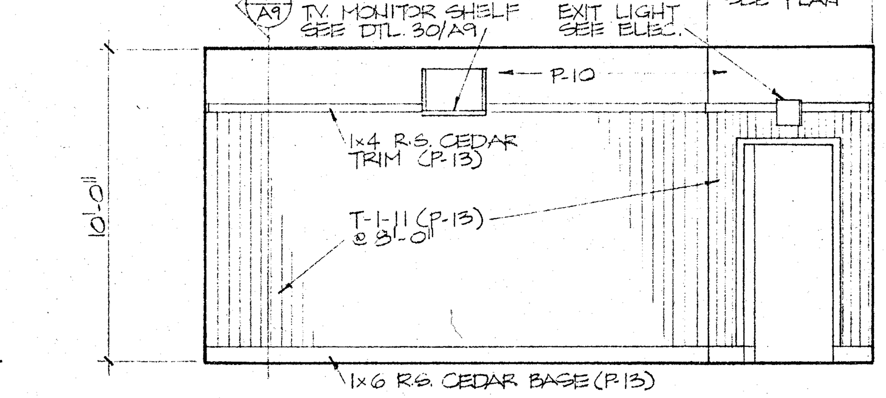

SPORTSROOM DINING-104 (12 / A6)
Wall #4

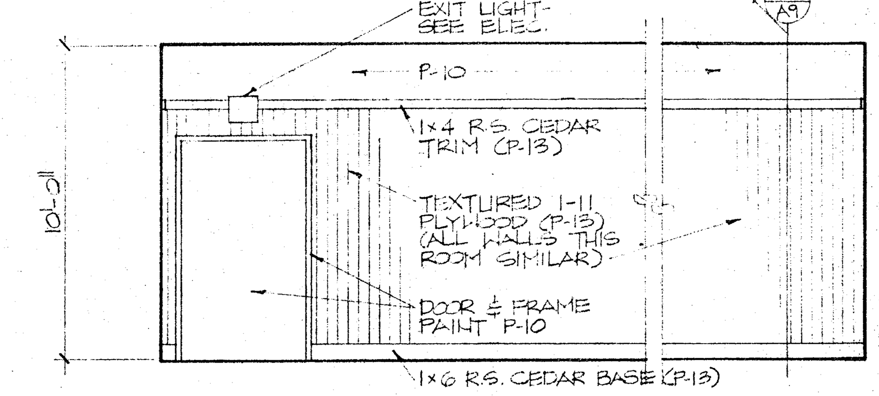

SPORTSROOM DINING-104 (13 / A6)
Wall #3

GENERAL NOTES:

1) All elevations this sheet unless otherwise noted Scale 1/4"=1'-0".

2) All walls, doors, and frames not shown in elevation will be painted P-4 'Clay' unless otherwise noted.

FINISH NOTES:

1) V-1 thru V-8 Vinyl wall covering designation numbers.

2) P-1 thru P-16 Paint or Stain designation numbers.

(See Sheet A-3, General Notes, for Vinyl Wall Covering colors and Paint or Stain colors.)

ALL REFERENCES TO OWNER ON THESE PLANS SHALL NOT REFER TO SHOWBIZ PIZZA PLACE, INC. BUT TO SHOWBIZ PIZZA PLACE, INC. FRANCHISEE.

THESE DOCUMENTS MAY NOT BE USED OR REPRODUCED IN ANY FORM WITHOUT THE WRITTEN AUTHORITY OF SHOWBIZ PIZZA PLACE, INC. FRANCHISEE AND ASSOCIATED DESIGNERS & ARCHITECTS, P. A.

TOWN OF AMHERST APPROVED
THIS IS NOT A PERMIT AND DOES NOT CONSTITUTE AUTHORIZATION TO START WORK.
RECEIVED
TOWN OF AMHERST BUILDING DEPT.

FAMILY RESTAURANT CONCEPTS
808 MASSACHUSETTS
LAWRENCE, KS 66044 (913) 749-5225
Franchisee of Showbiz Pizza Place restaurants under license from Showbiz Pizza Place, Inc.


SHOWBIZ PIZZA PLACE
Niagara Falls Blvd. & Chestnut Ridge Rd.
AMHERST, NEW YORK

INTERIOR ELEVATIONS

JOB 82-108-2
DATE 9/17/82
REVISIONS
DRAWN BY | CHECKED BY

HARVEY ALLEN FINK • AIA
ASSOCIATED DESIGNERS & ARCHITECTS
MISSION STATE BANK BUILDING
5201 JOHNSON DR.
MISSION, KS. 66205
TEL (913) 432-1020

A6

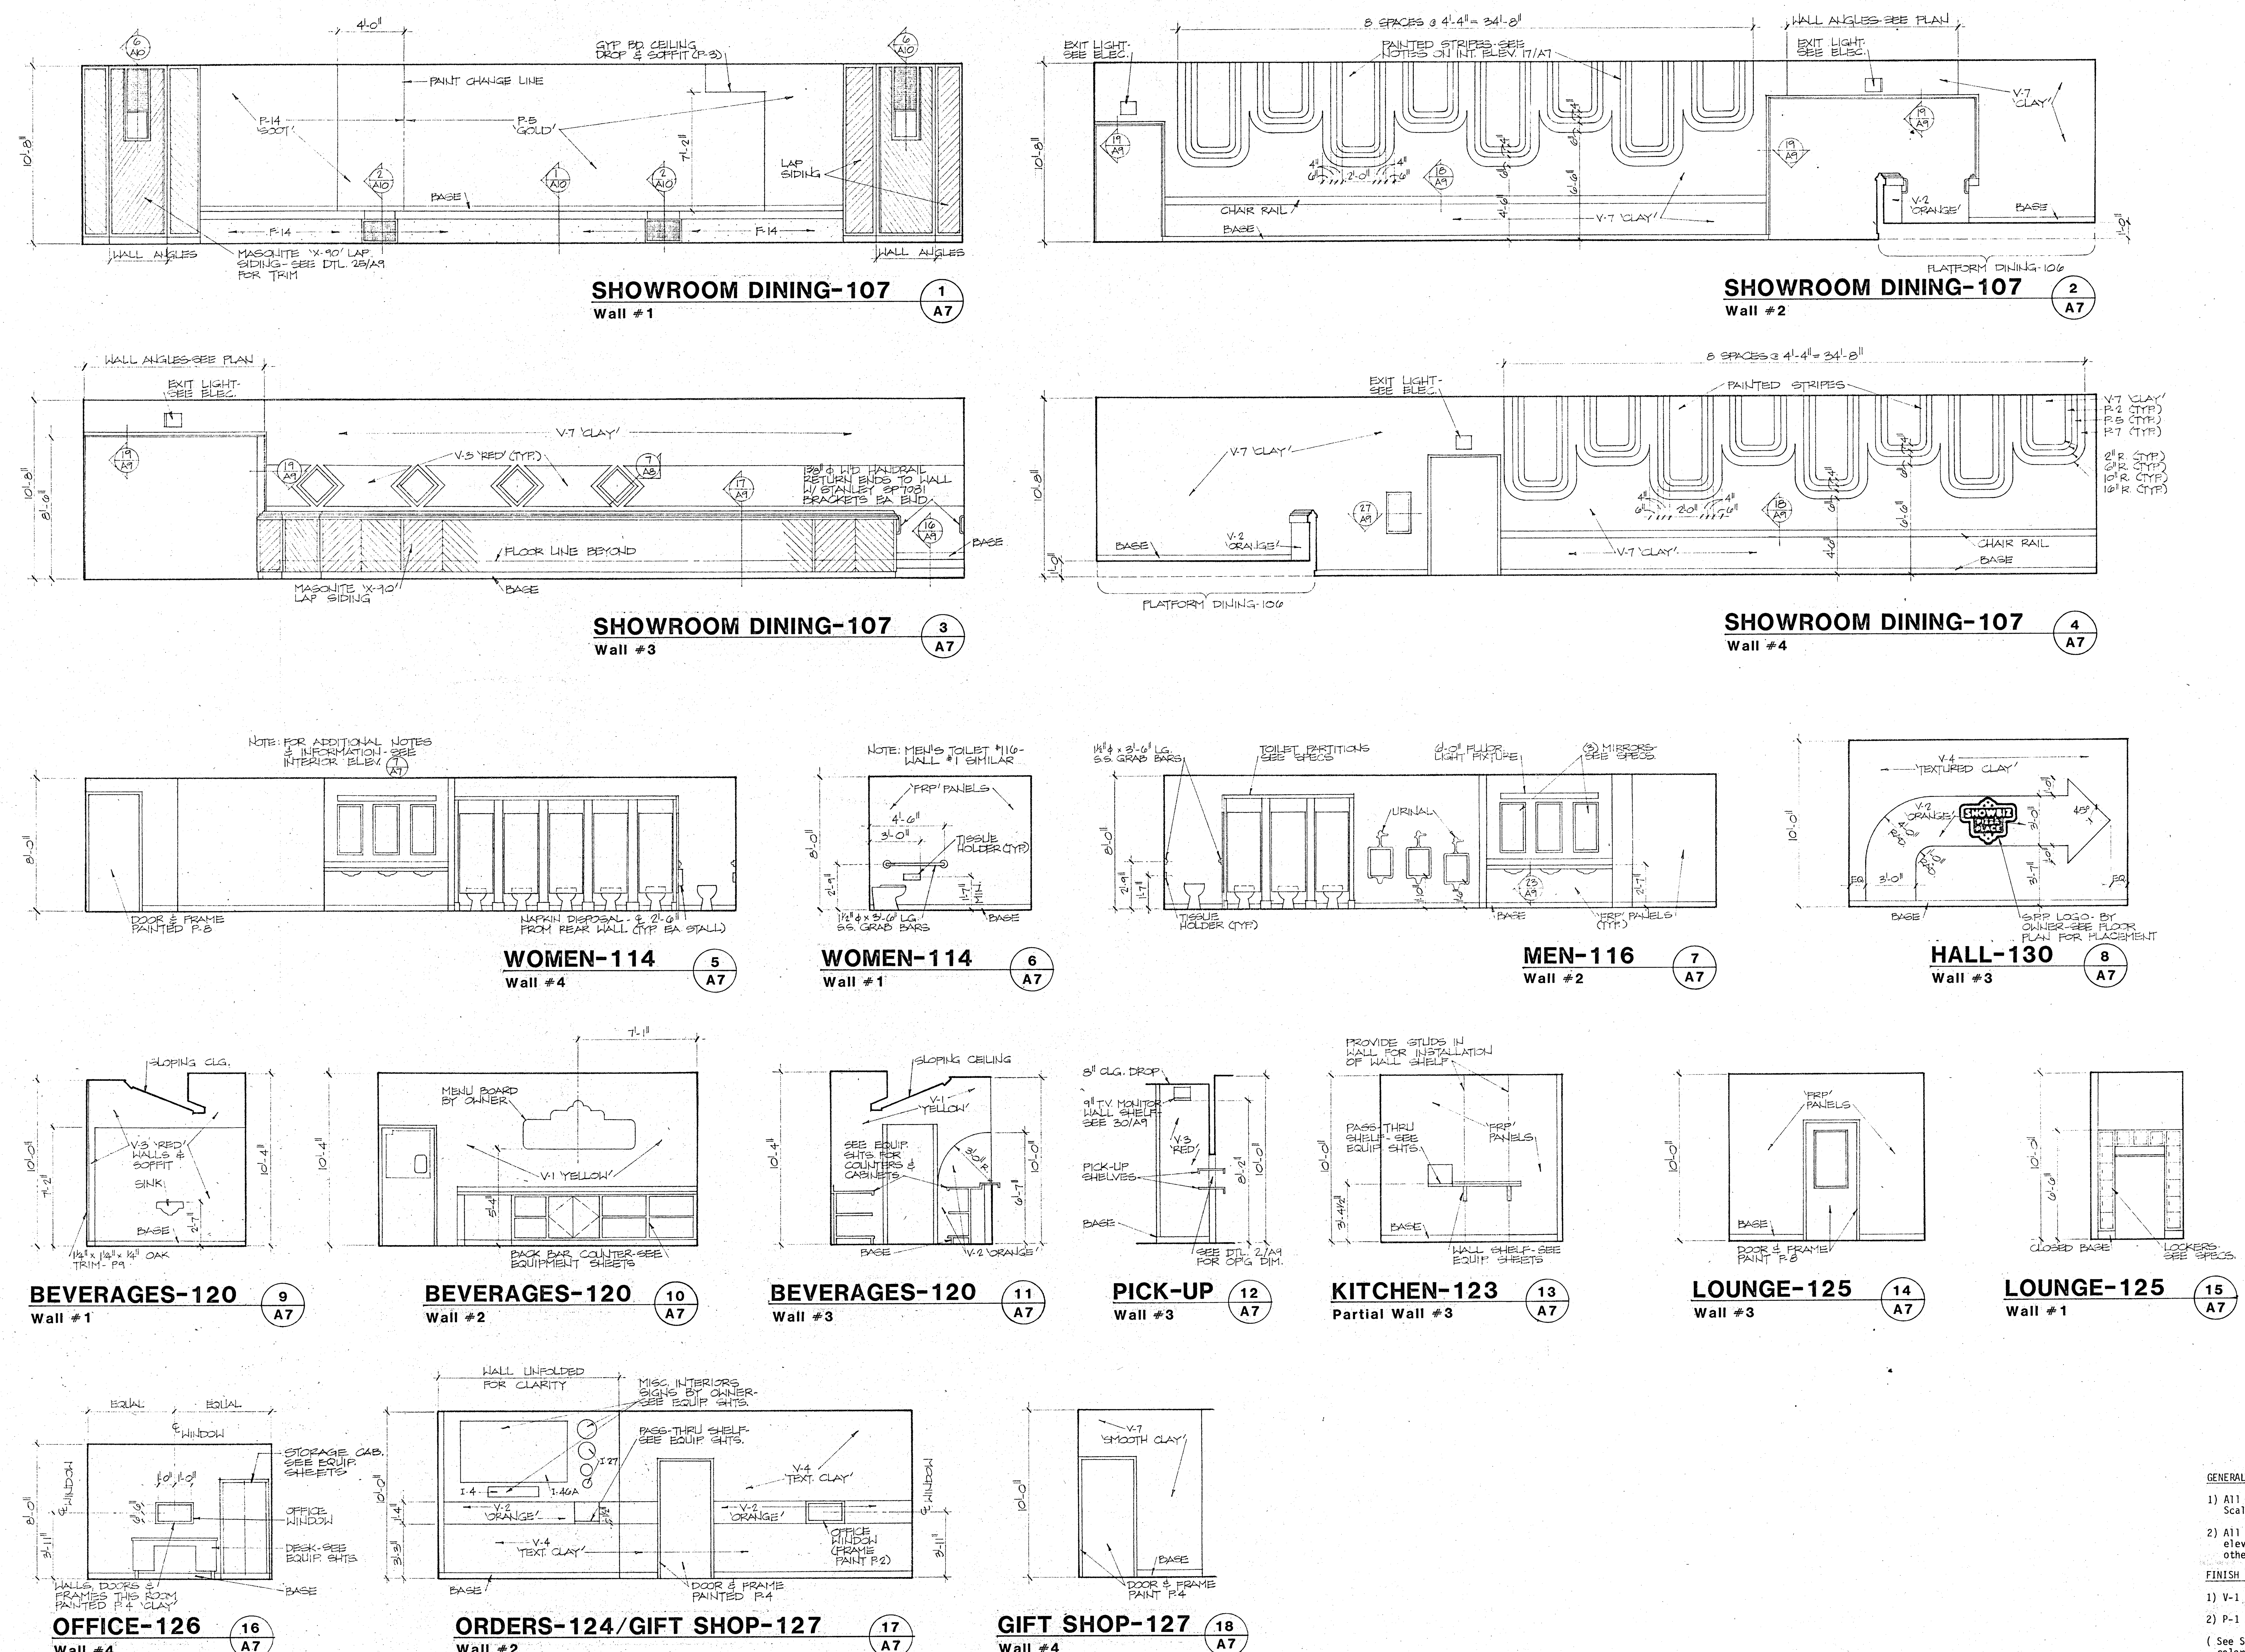

TOWN OF AMHERST
APPROVED
NOV 16 1982
THIS IS NOT A PERMIT AND DOES NOT CONSTITUTE AUTHORIZATION TO START WORK.

RECEIVED
NOV 10 1982
TOWN OF AMHERST BUILDING DEPT.

GENERAL NOTES:

1) All elevations this sheet unless otherwise noted Scale 1/4"=1'-0".

2) All walls, doors, and frames not shown in elevation will be painted P-4 'Clay' unless otherwise noted.

FINISH NOTES:

1) V-1 thru V-8 Vinyl wall covering designation numbers.

2) P-1 thru P-16 Paint or Stain designation numbers.

(See Sheet A-3, General Notes, for Vinyl Wall Covering colors and Paint or Stain colors.)

ALL REFERENCES TO OWNER ON THESE PLANS SHALL NOT REFER TO SHOWBIZ PIZZA PLACE, INC. BUT TO SHOWBIZ PIZZA PLACE, INC. FRANCHISEE.

THESE DOCUMENTS MAY NOT BE USED OR REPRODUCED IN ANY FORM WITHOUT THE WRITTEN AUTHORITY OF SHOWBIZ PIZZA PLACE, INC. FRANCHISEE AND ASSOCIATED DESIGNERS & ARCHITECTS, P. A.

FAMILY RESTAURANT CONCEPTS
808 MASSACHUSETTS
LAWRENCE KS 66044 (913) 749-5225
Franchisee of Showbiz Pizza Place restaurants under license from Showbiz Pizza Place, Inc.

SHOWBIZ PIZZA PLACE
Niagara Falls Blvd. & Chestnut Ridge Rd.
AMHERST, NEW YORK

S | L

INTERIOR ELEVATIONS

JOB 82-108-2

DATE 9/17/82


REVISIONS

DRAWN BY | CHECKED BY

SEAL


HARVEY ALLEN FINK · AIA
ASSOCIATED DESIGNERS & ARCHITECTS P.A.
MISSION STATE BANK BUILDING
5201 JOHNSON DR.
MISSION, KS. 66205
TEL (913) 432-1020

A7

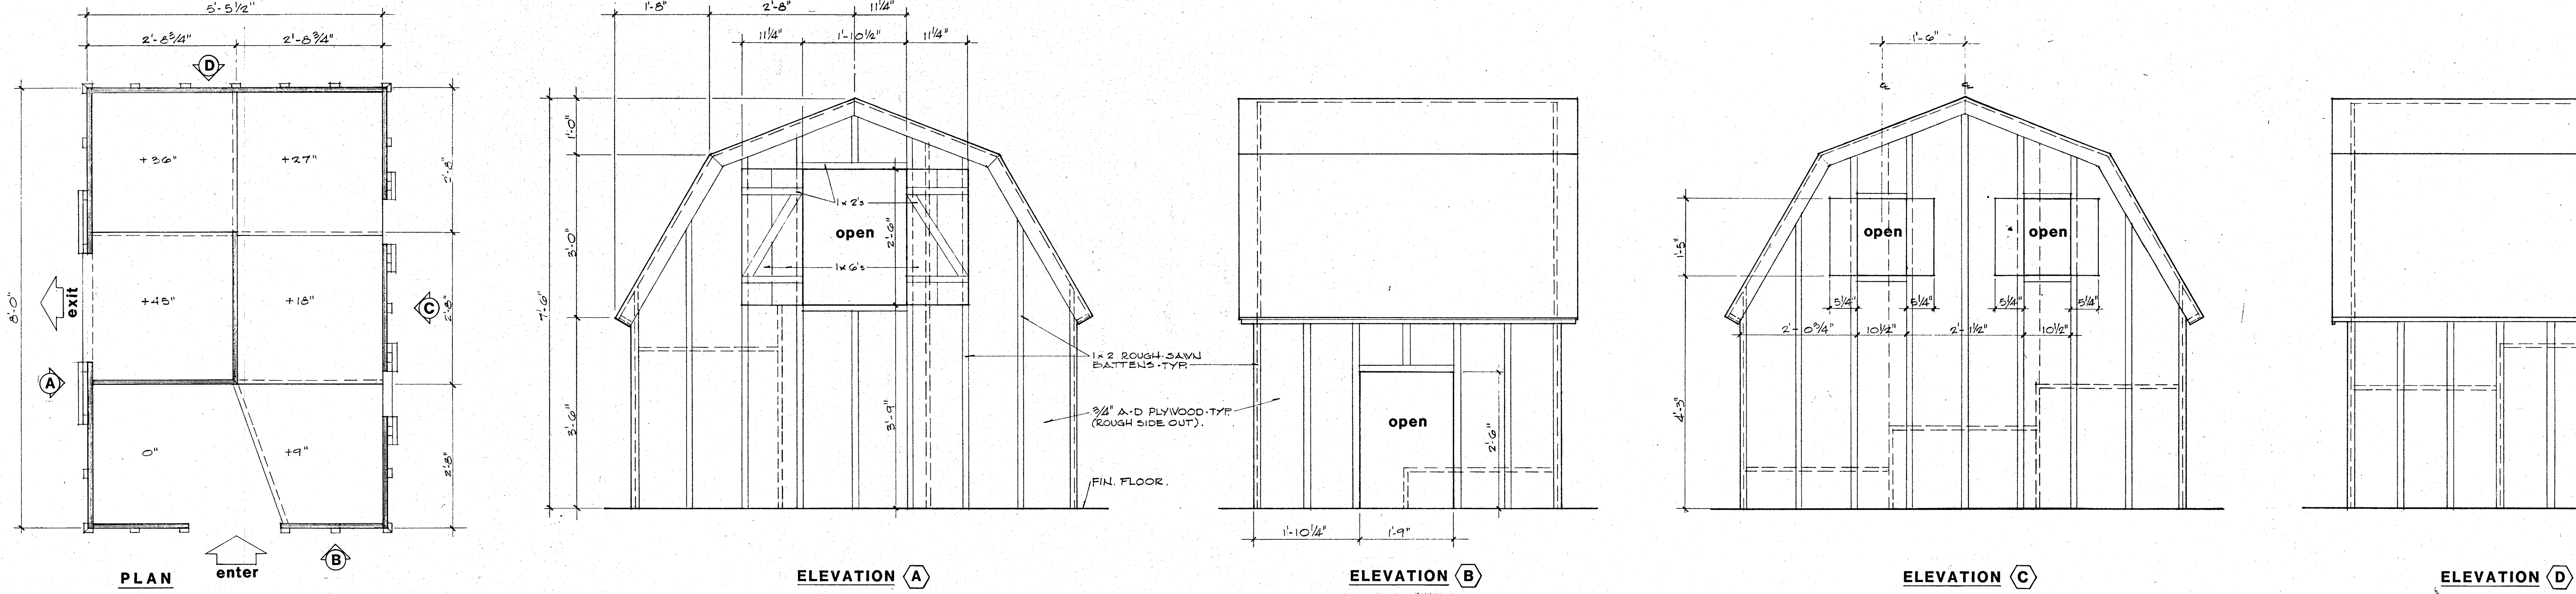


BILLY BOB'S BARN

TYPICAL SCALE IS 3/4" = 1'-0" UNLESS OTHERWISE NOTED.

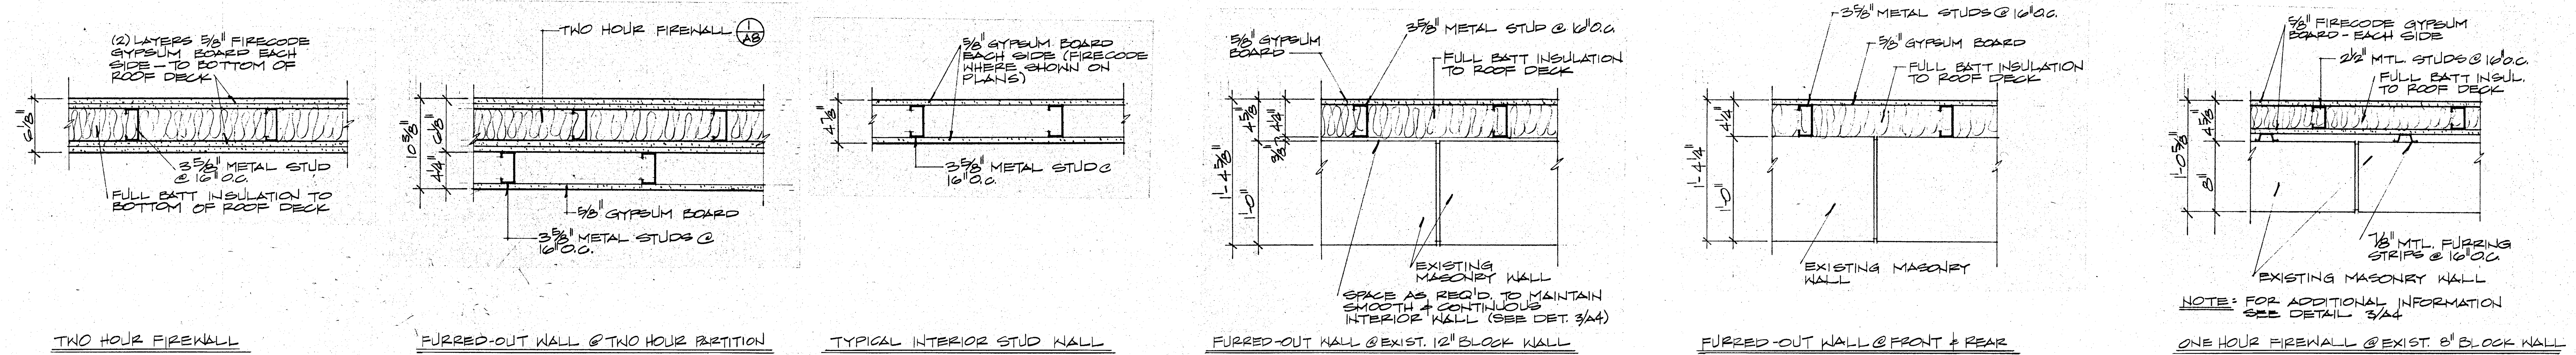


TYPE 1 — 1 1/2" = 1'-0" (1/A8)
TYPE 2 — 1 1/2" = 1'-0" (2/A8)
TYPE 3 — 1 1/2" = 1'-0" (3/A8)
TYPE 4 — 1 1/2" = 1'-0" (4/A8)
TYPE 5 — 1 1/2" = 1'-0" (5/A8)
TYPE 6 — 1 1/2" = 1'-0" (6/A8)


TYPICAL INTERIOR WALL CONSTRUCTION TYPES

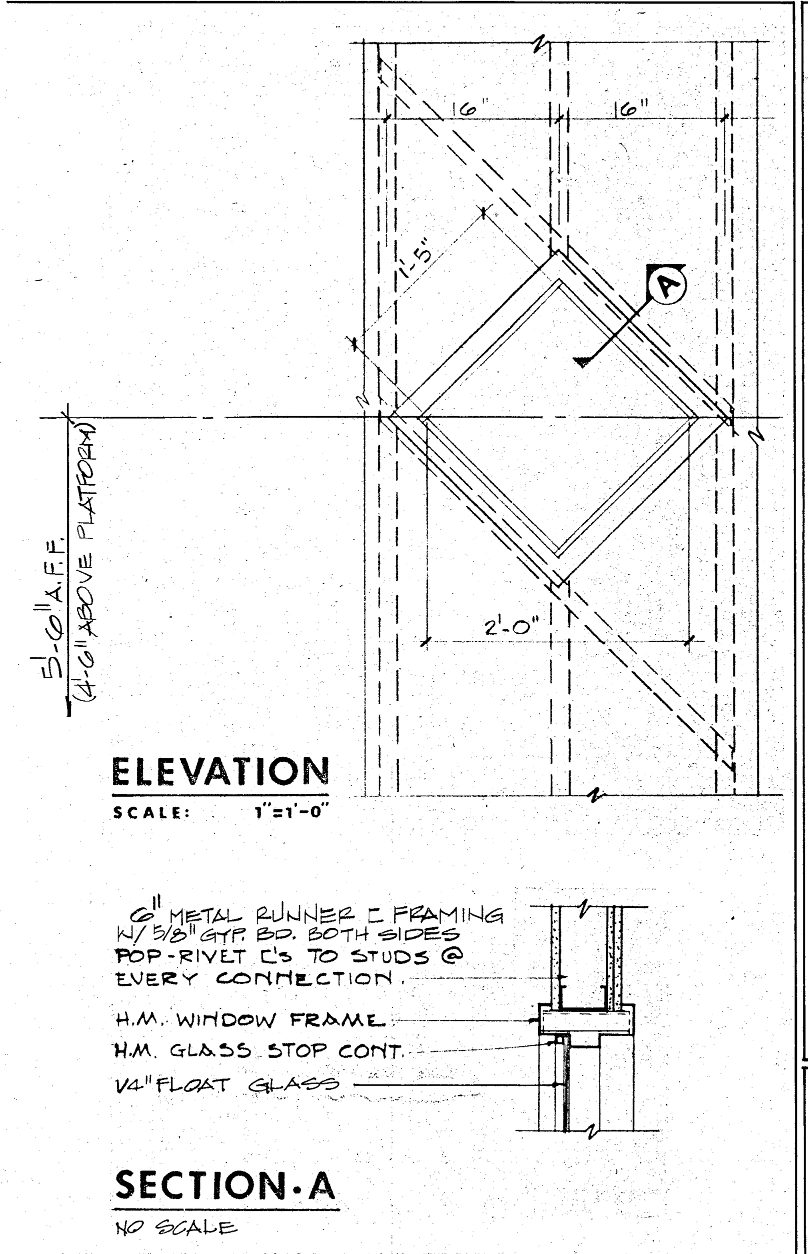


DIAMOND WINDOW DETAIL — SCALE AS SHOWN (7/A8)

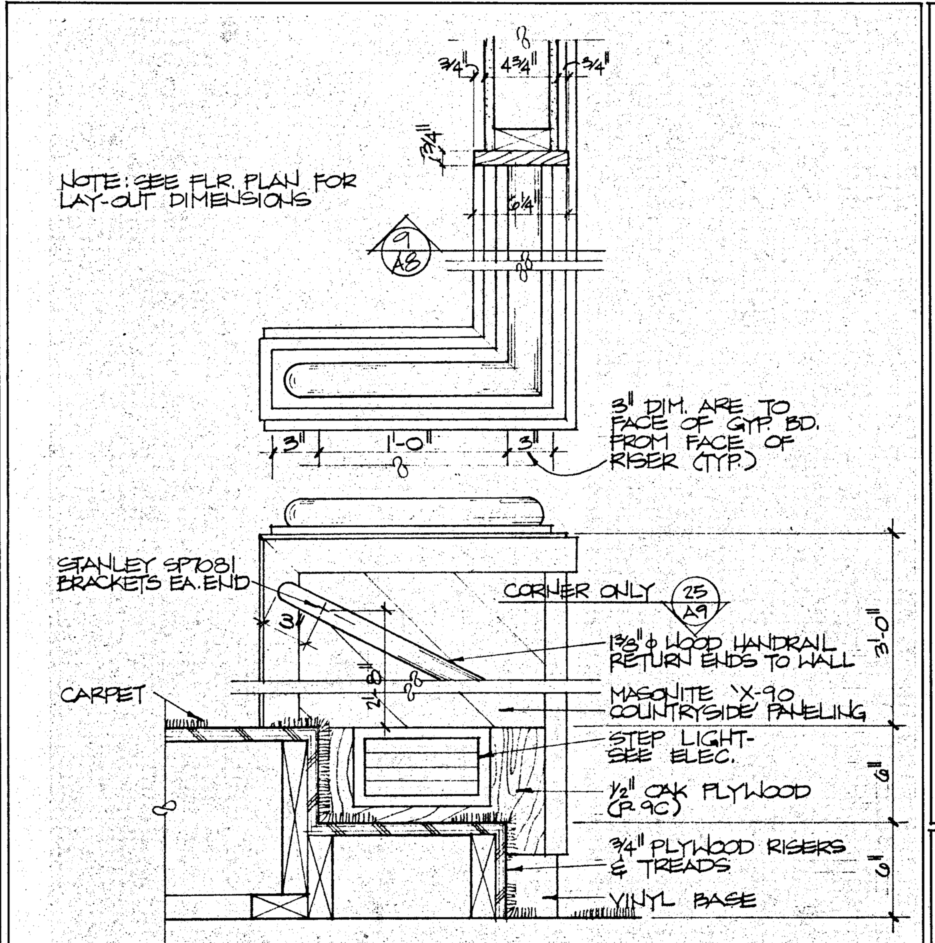


STEP DETAIL at PATIO — 1 1/2" = 1'-0" (8/A8)

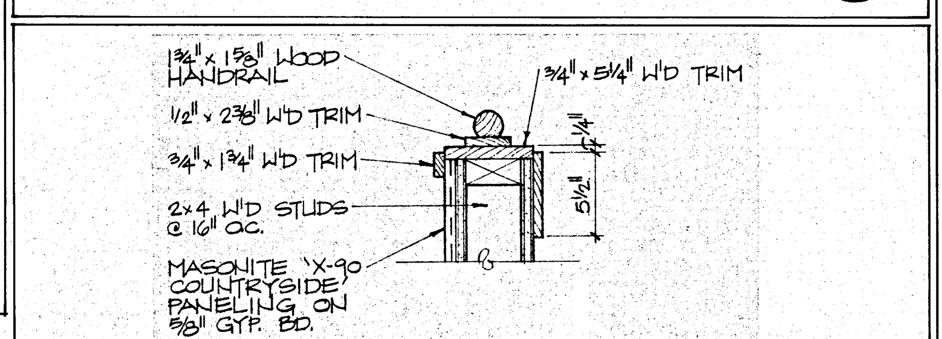


SECTION — 1 1/2" = 1'-0" (9/A8)

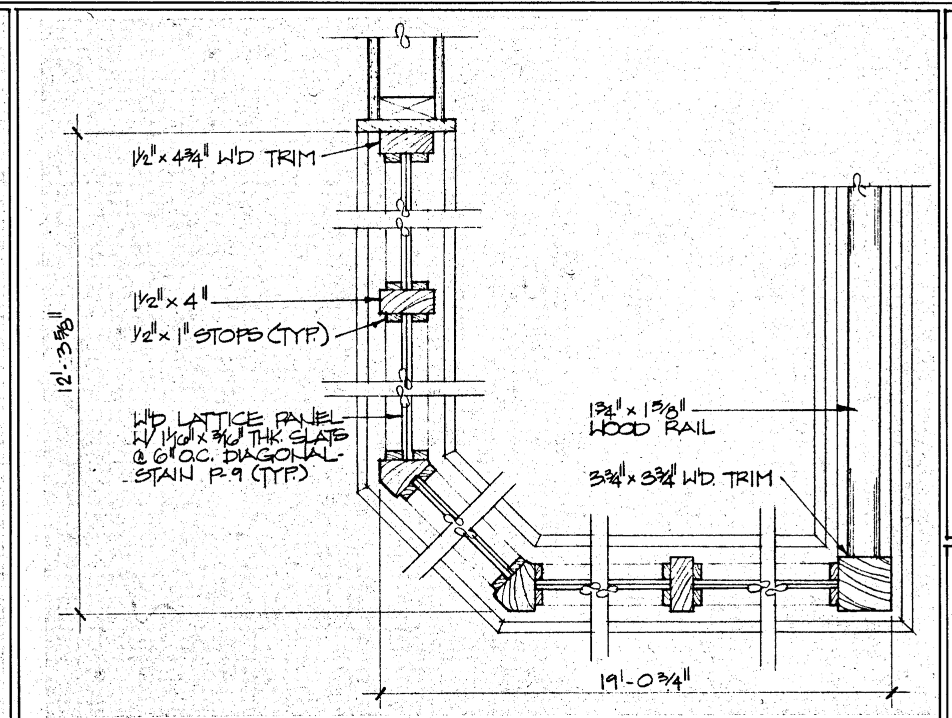


SECTION at LATTICE PANELS — 1 1/2" = 1'-0" (10/A8)

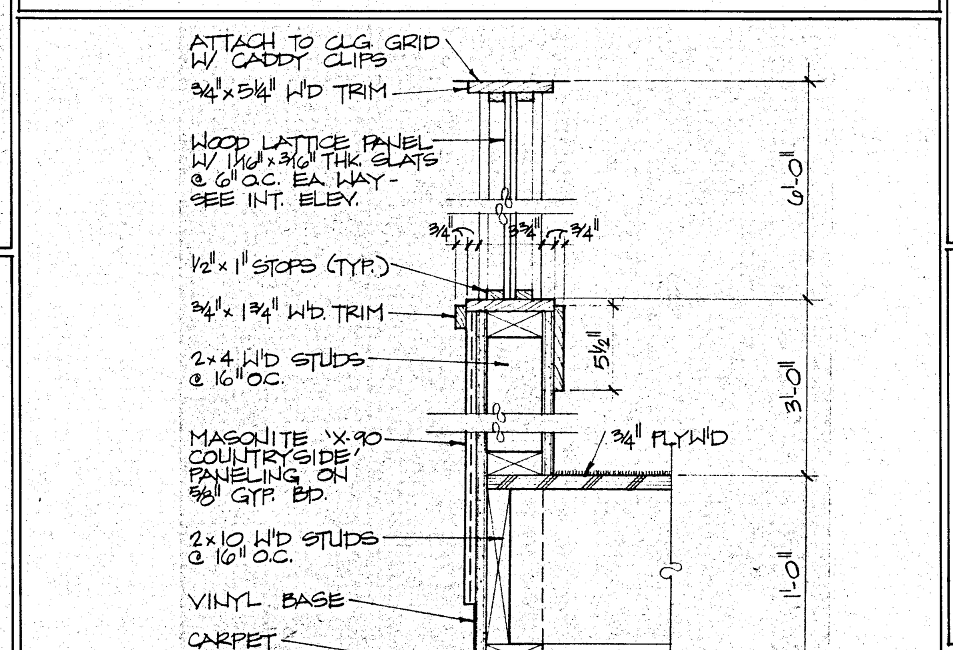


RAIL DETAIL at LATTICE PANELS — 1 1/2" = 1'-0" (11/A8)

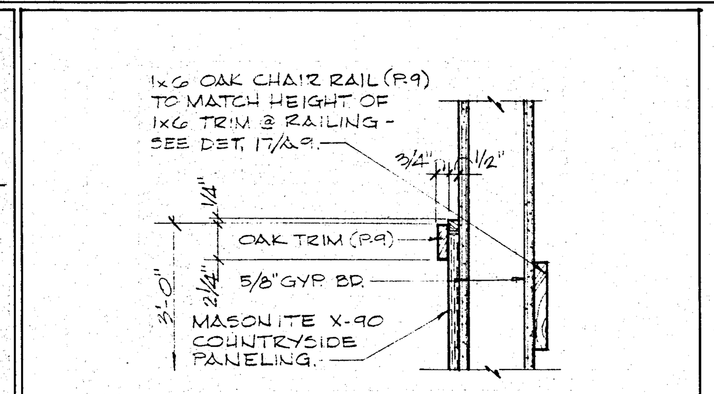

SECTION — 1 1/2" = 1'-0" (12/A8)

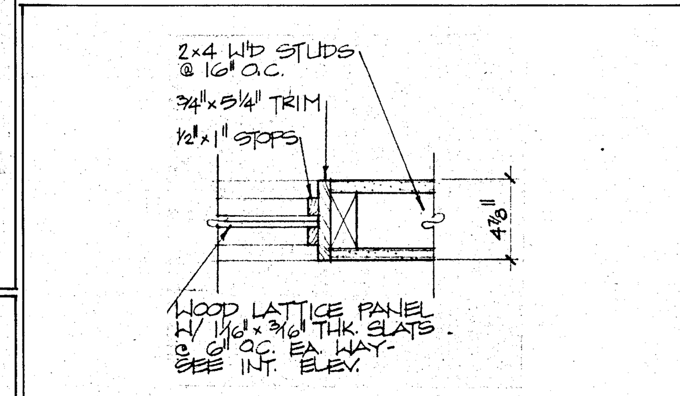

JAMB DETAIL — 1 1/2" = 1'-0" (13/A8)

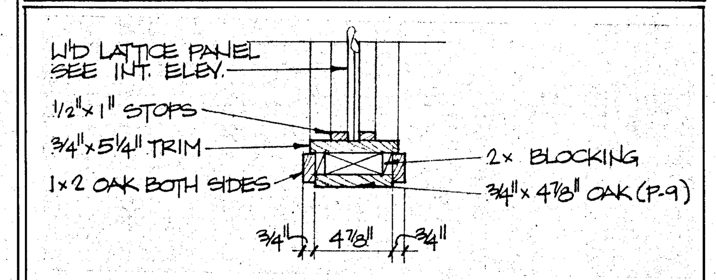

HEAD DETAIL — 1 1/2" = 1'-0" (14/A8)

TOWN OF AMHERST APPROVED NOV 16 1982
THIS IS NOT A PERMIT AND DOES NOT CONSTITUTE AUTHORIZATION TO START WORK.

RECEIVED NOV 10 1982 TOWN OF AMHERST BUILDING DEPT.

ALL REFERENCES TO OWNER ON THESE PLANS SHALL NOT REFER TO SHOWBIZ PIZZA PLACE, INC. BUT TO SHOWBIZ PIZZA PLACE, INC. FRANCHISEE.

THESE DOCUMENTS MAY NOT BE USED OR REPRODUCED IN ANY FORM WITHOUT THE WRITTEN AUTHORITY OF SHOWBIZ PIZZA PLACE, INC. FRANCHISEE AND ASSOCIATED DESIGNERS & ARCHITECTS, P. A.

HARVEY ALLEN FINK • AIA
ASSOCIATED DESIGNERS & ARCHITECTS
MISSION STATE BANK BUILDING
5201 JOHNSON DR.
MISSION, KS. 66205
TEL (913) 432-1020

SHOWBIZ PIZZA PLACE
FAMILY RESTAURANT CONCEPTS
808 MASSACHUSETTS
LAWRENCE, KS 66044 (913) 749-5225
Franchisee of Showbiz Pizza Place restaurants under license from Showbiz Pizza Place, Inc.


SHOWBIZ PIZZA PLACE
Niagara Falls Blvd. & Chestnut Ridge Rd.
AMHERST, NEW YORK

S L

INTERIOR DETAILS

JOB 82-108-2
DATE 9/17/82
REVISIONS
DRAWN BY C.D.W.
CHECKED BY
SEAL

A8

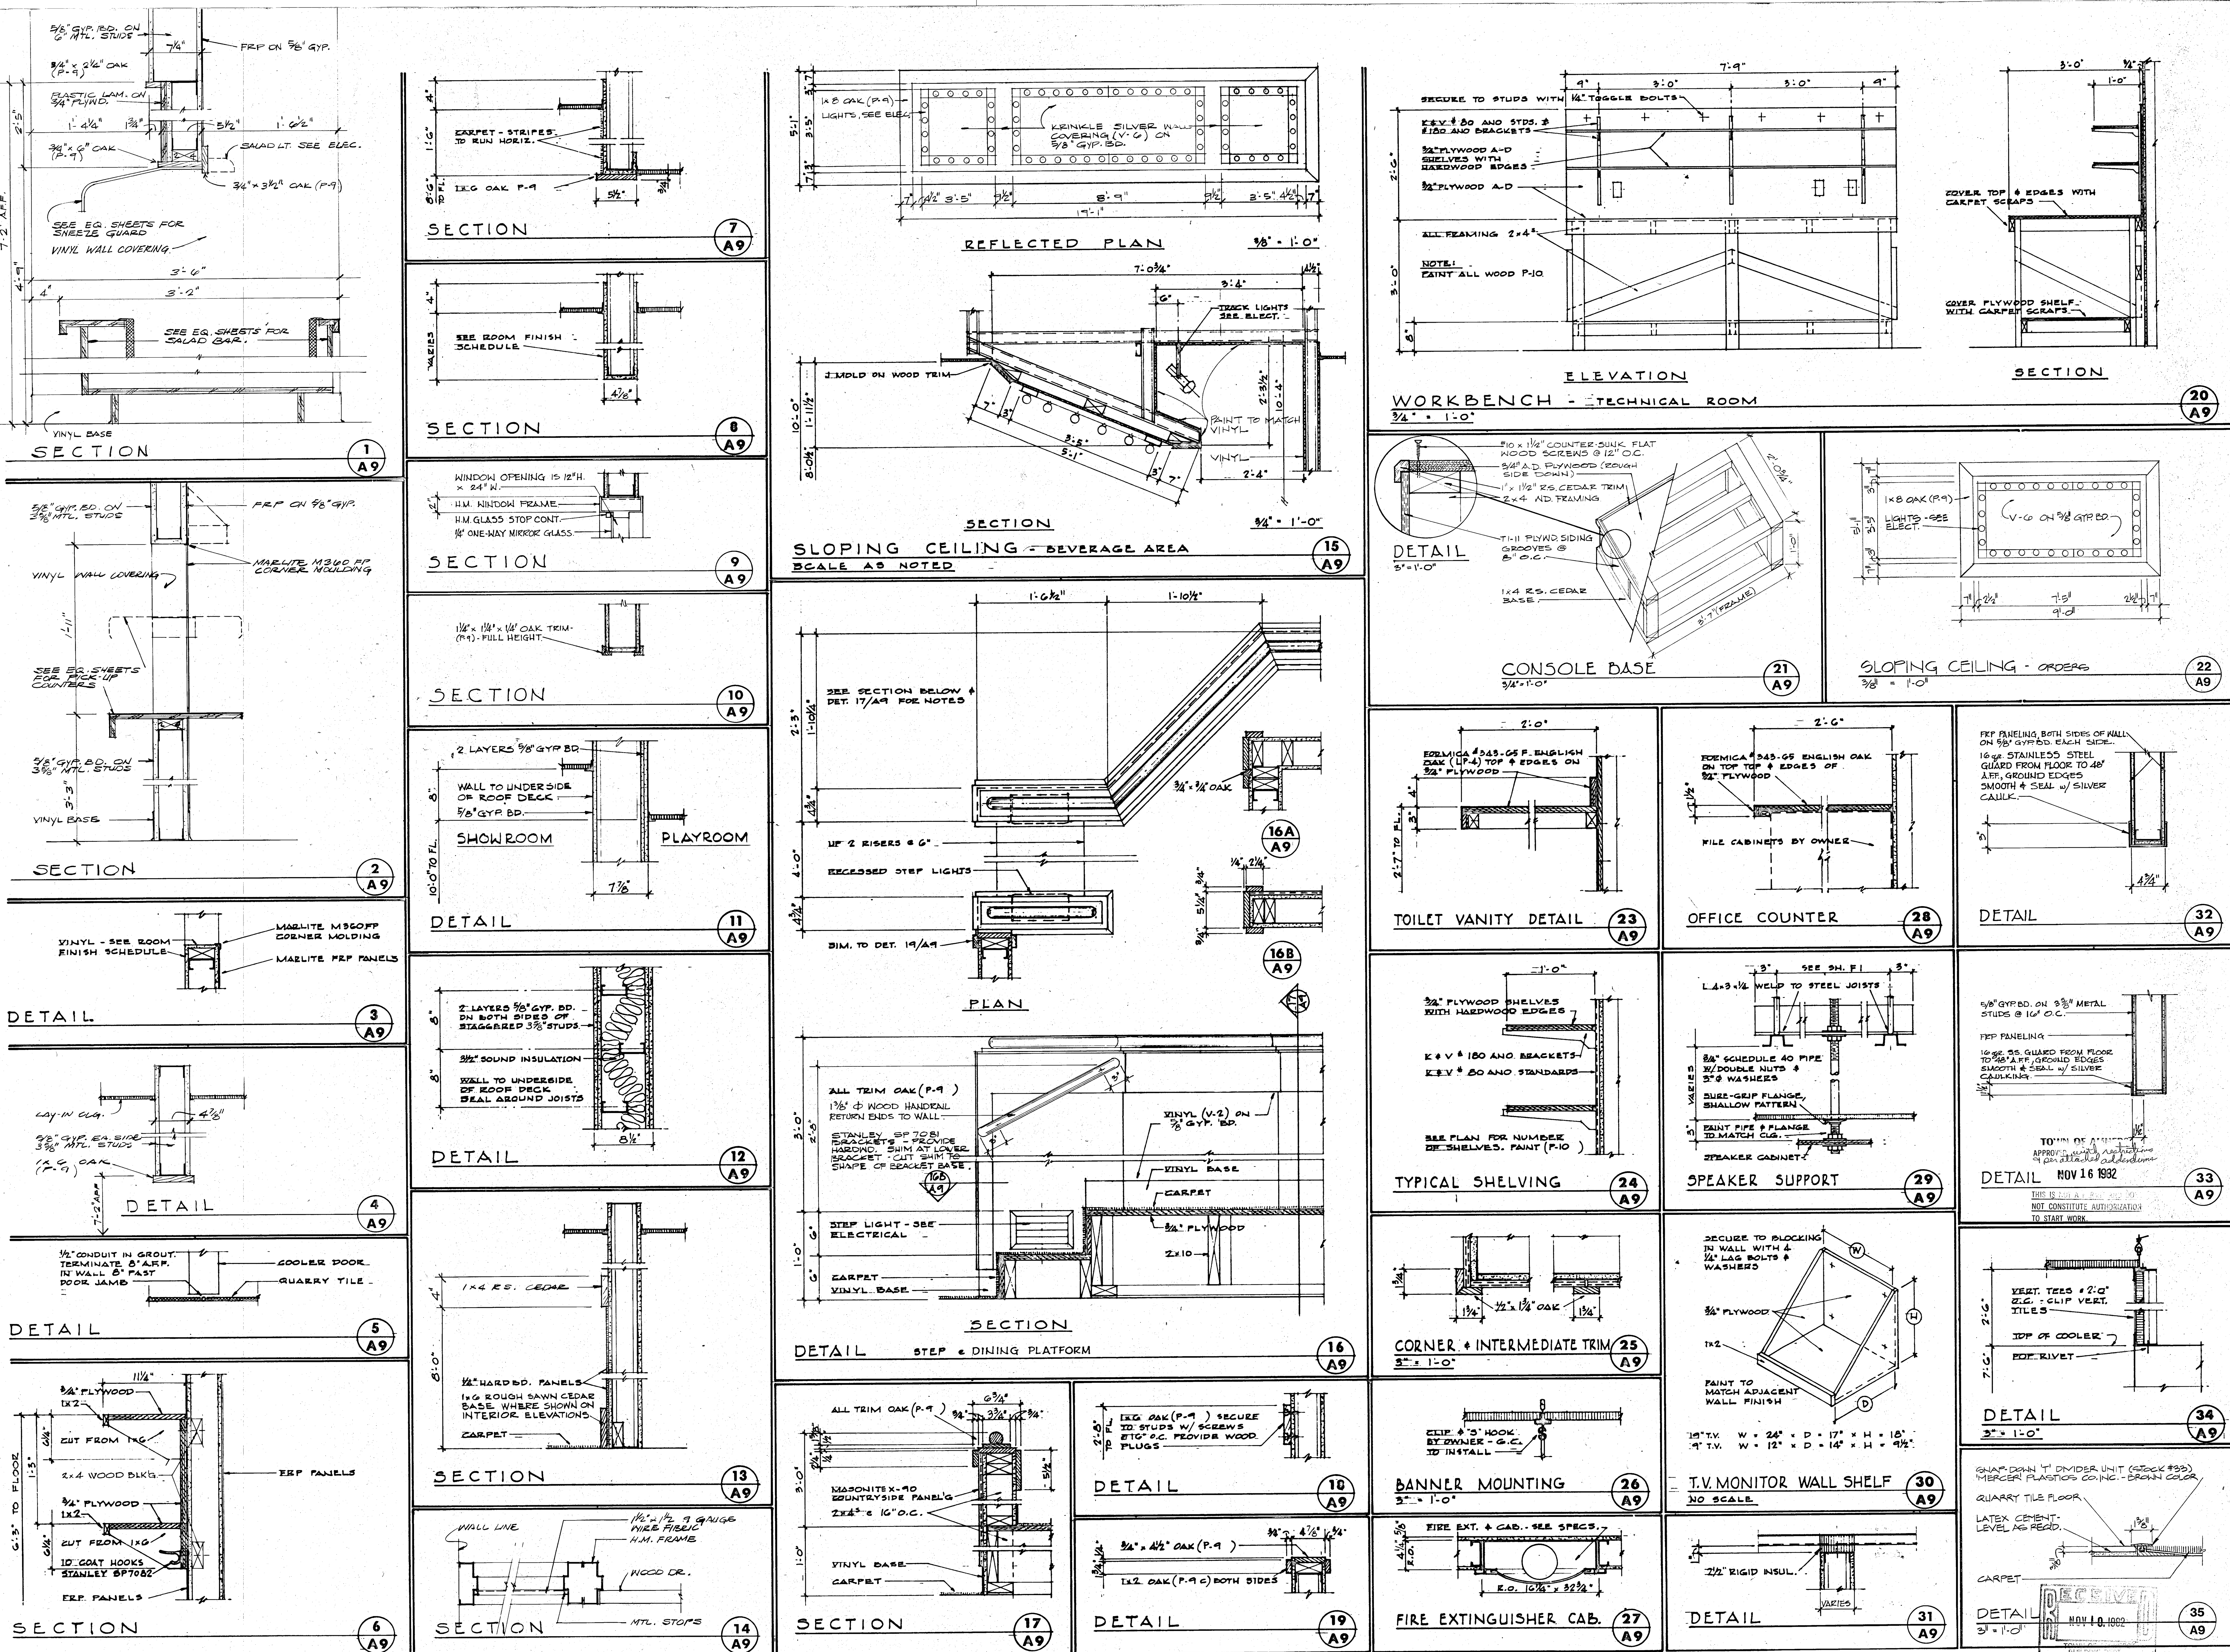

NOTE: ALL DETAILS THIS SHEET SCALE 1½"=1'-0" UNLESS NOTED OTHERWISE. ALL GYP. BOARD SHOWN IS 5/8".

SHOWBIZ PIZZA PLACE

FRC FAMILY RESTAURANT CONCEPTS
808 MASSACHUSETTS
LAWRENCE, KS 66044 (913) 749-5225

Franchisee of Showbiz Pizza Place Inc. Showbiz Pizza Place restaurants under license from Showbiz Pizza Place, Inc.

SHOWBIZ PIZZA PLACE
Niagara Falls Blvd. & Chestnut Ridge Rd.
AMHERST, NEW YORK

S L

INTERIOR DETAILS

JOB 82-108-2
DATE 9/17/82
REVISIONS

DRAWN BY | CHECKED BY

SEAL


HARVEY ALLEN FINK • AIA
ASSOCIATED DESIGNERS & ARCHITECTS
MISSION STATE BANK BUILDING
5201 JOHNSON DR.
MISSION, KS. 66205
TEL (913) 432-1020

A9


ALL REFERENCES TO OWNER ON THESE PLANS SHALL NOT REFER TO SHOWBIZ PIZZA PLACE, INC. BUT TO SHOWBIZ PIZZA PLACE, INC. FRANCHISEE.

THESE DOCUMENTS MAY NOT BE USED OR REPRODUCED IN ANY FORM WITHOUT THE WRITTEN AUTHORITY OF SHOWBIZ PIZZA PLACE, INC. FRANCHISEE AND ASSOCIATED DESIGNERS & ARCHITECTS, P. A.

NOTE: CEILING GRID FOR SHOWROOM MUST BE STARTED AT THIS POINT

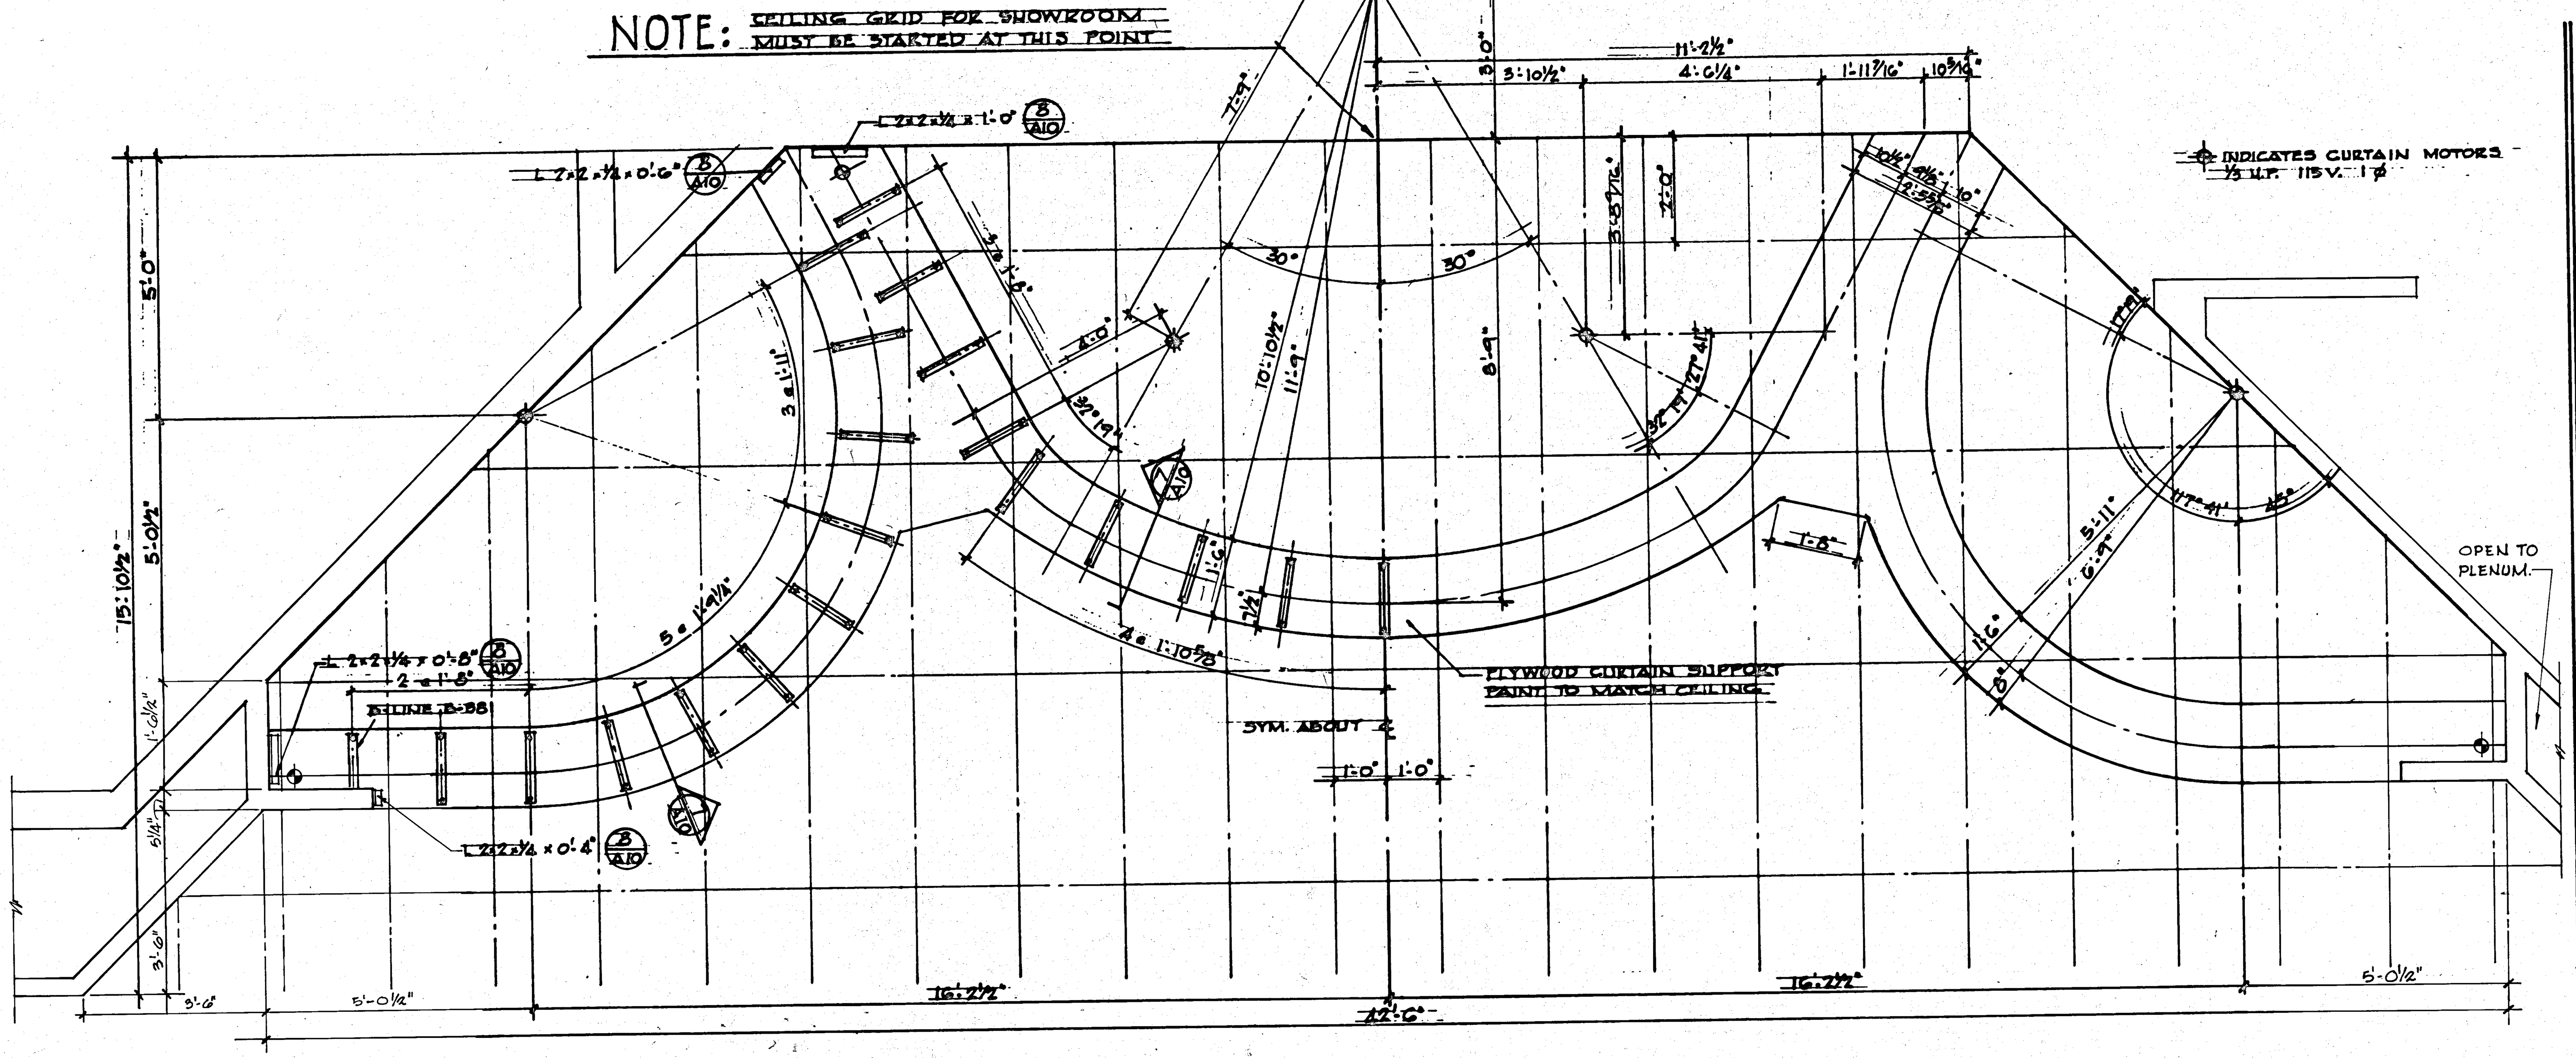


REFLECTED CEILING PLAN

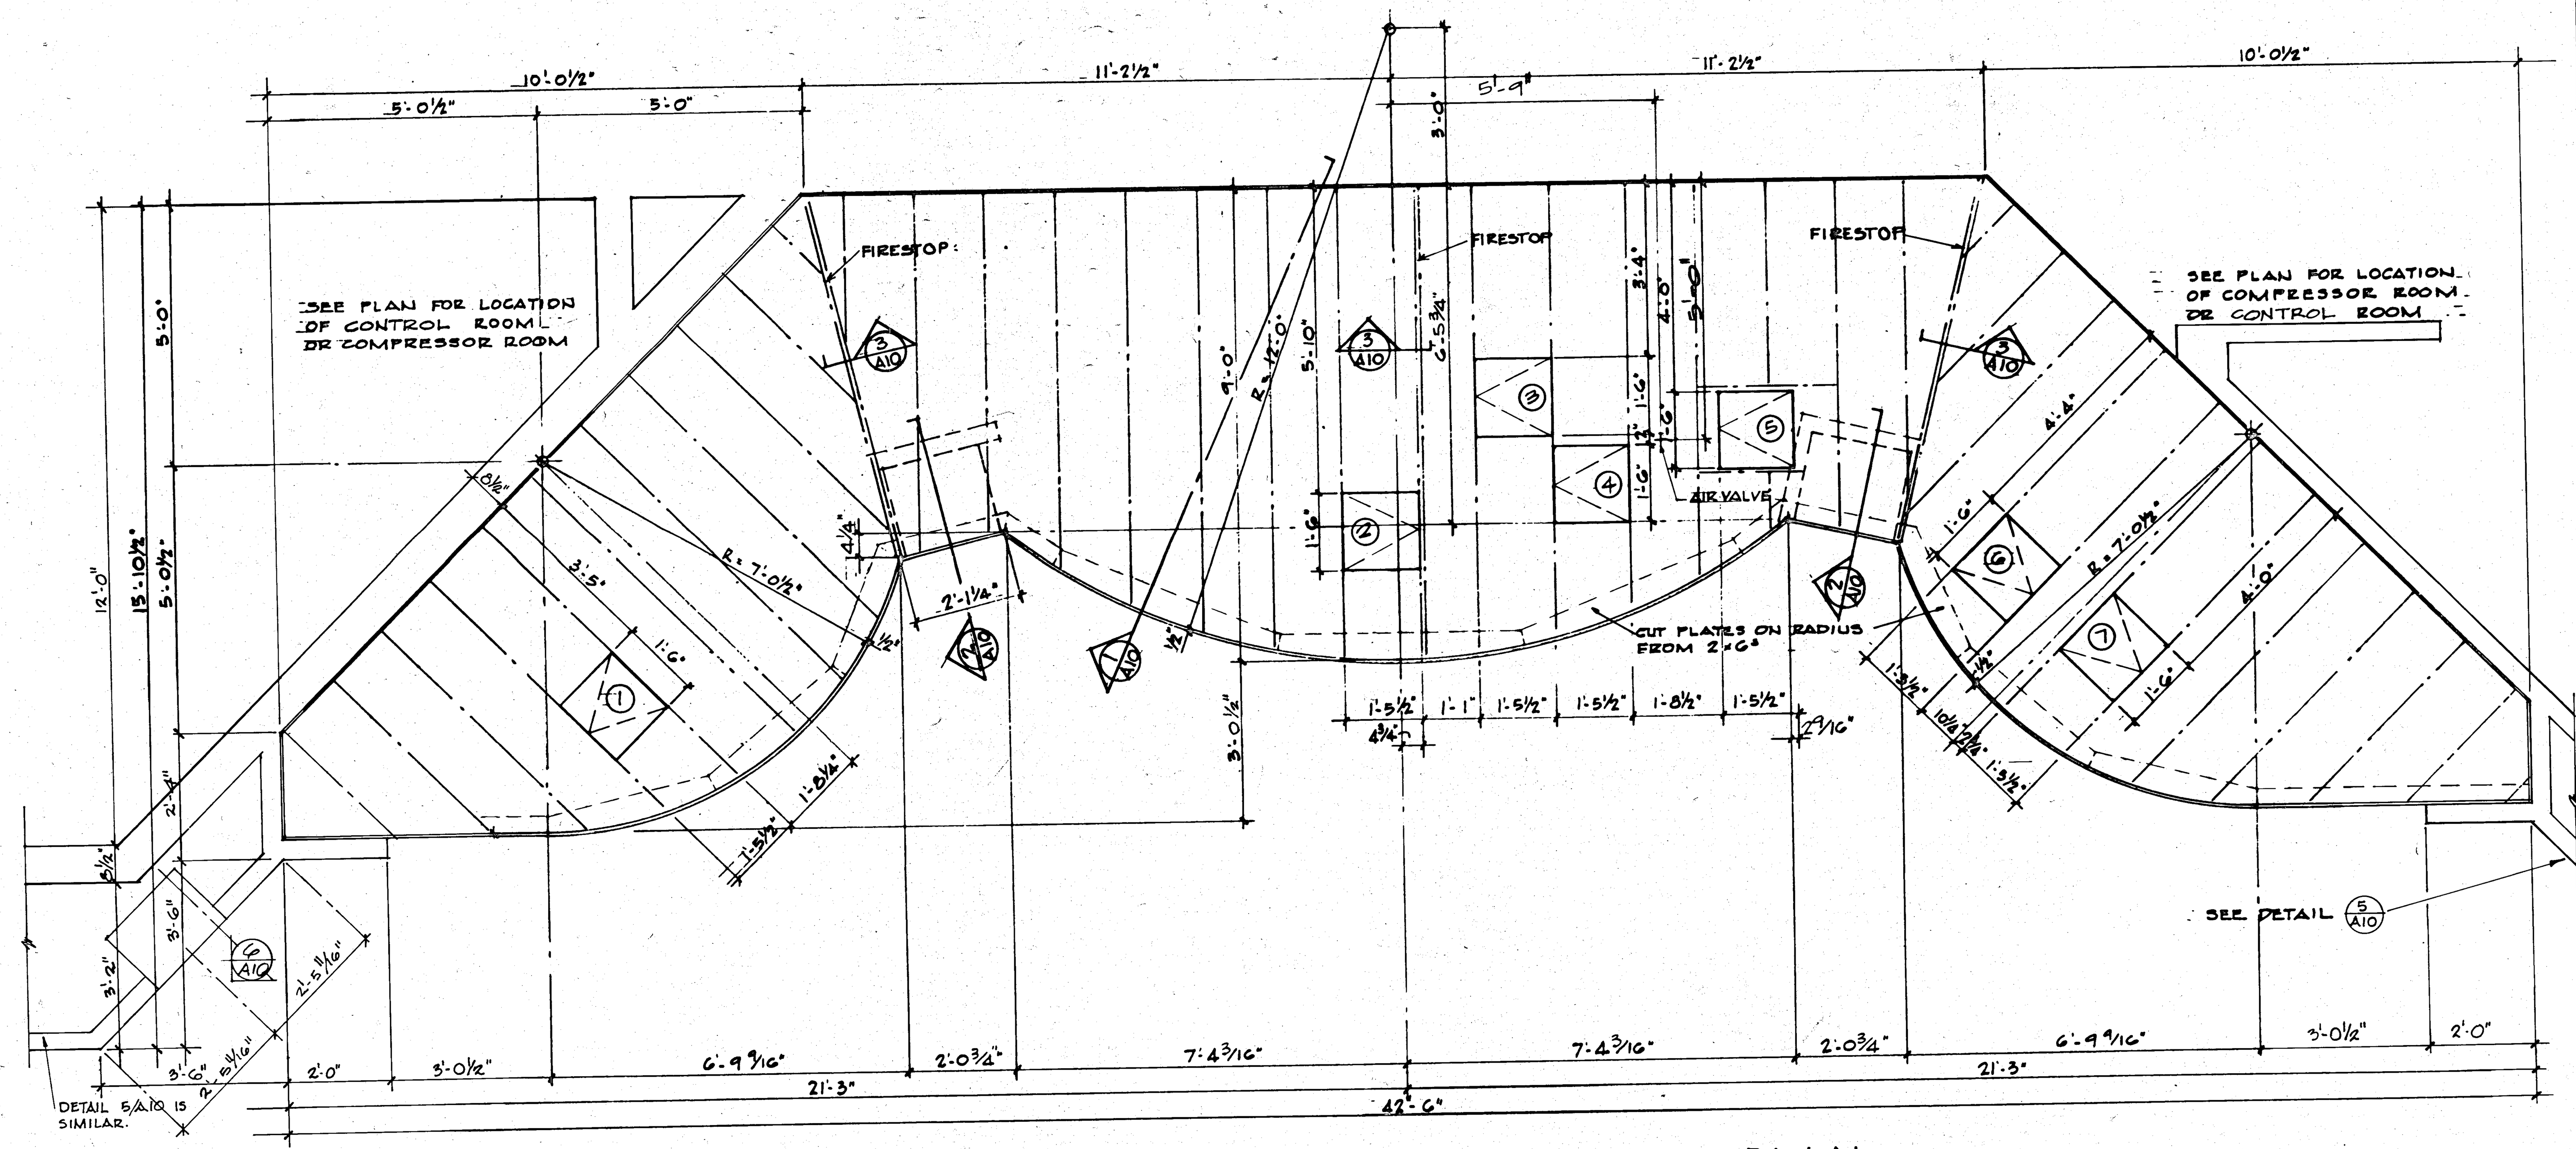


PLATFORM FRAMING PLAN


SHOW PLATFORM PLANS
1/2" = 1'-0"

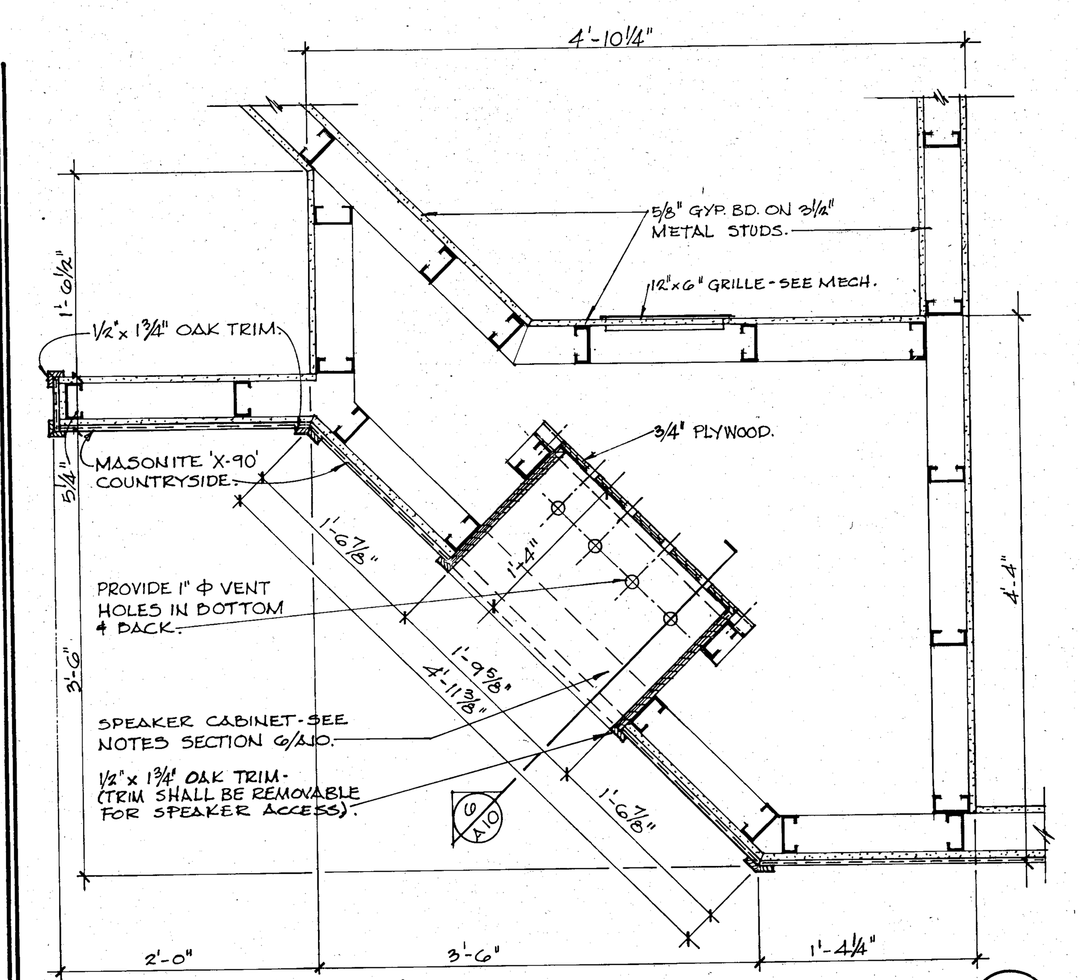


PLAN - SPEAKER/T.V. MONITOR (5/A10)
1" = 1'-0"

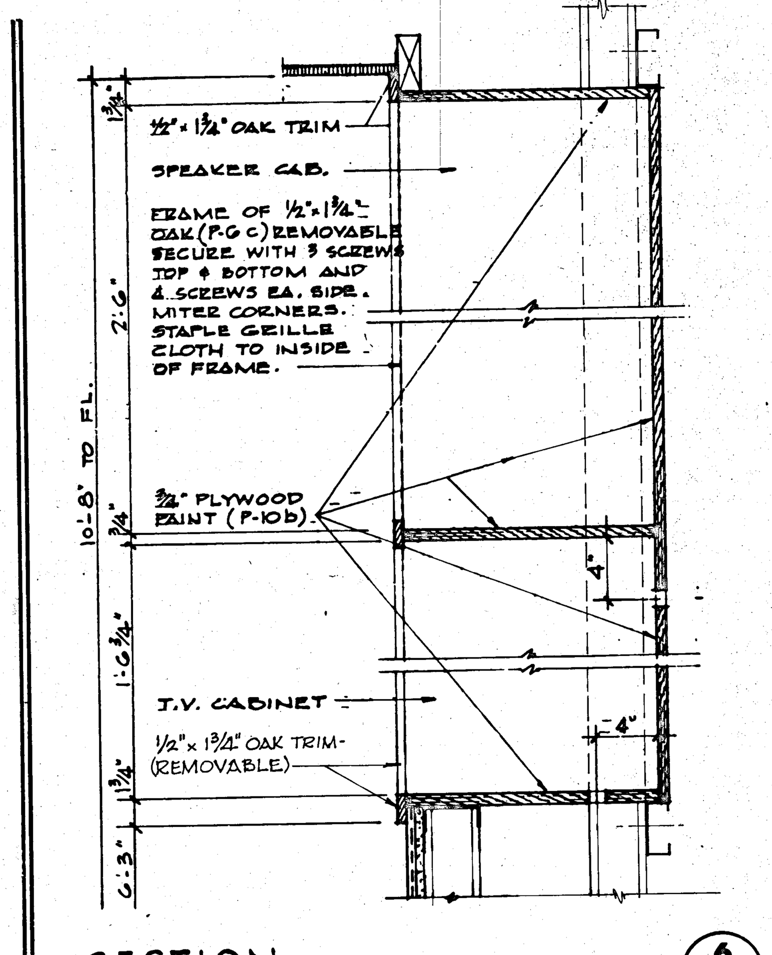


SECTION (6/A10)

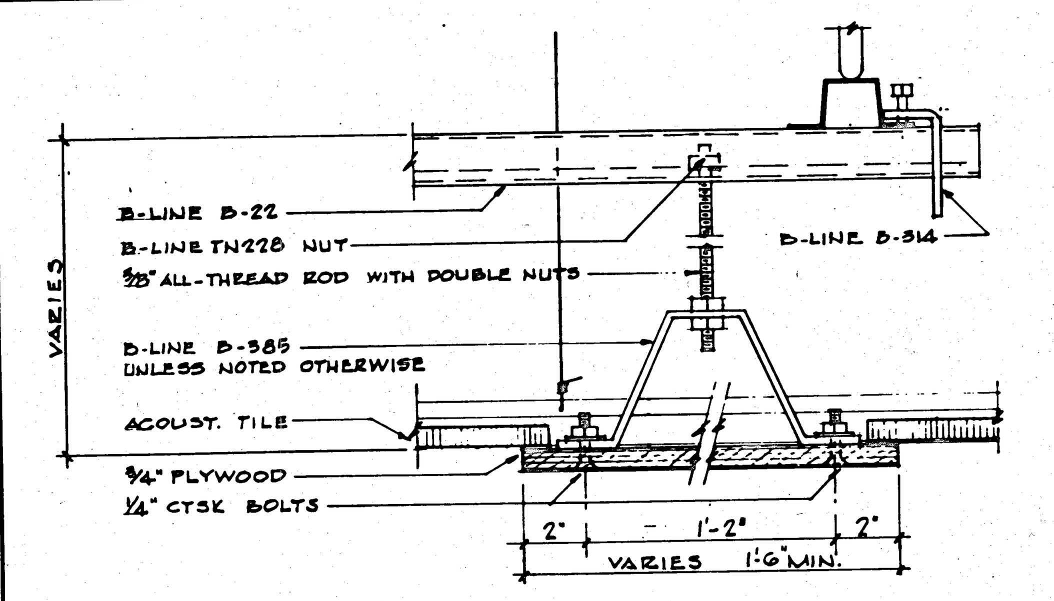


DETAIL (7/A10)
3" = 1'-0"

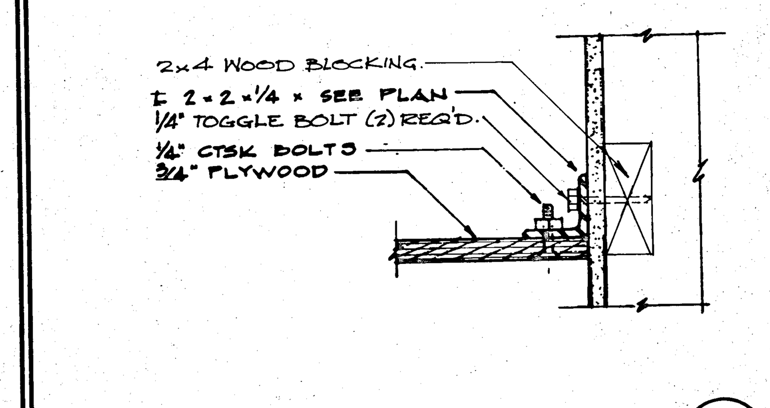


DETAIL (8/A10)
3" = 1'-0"

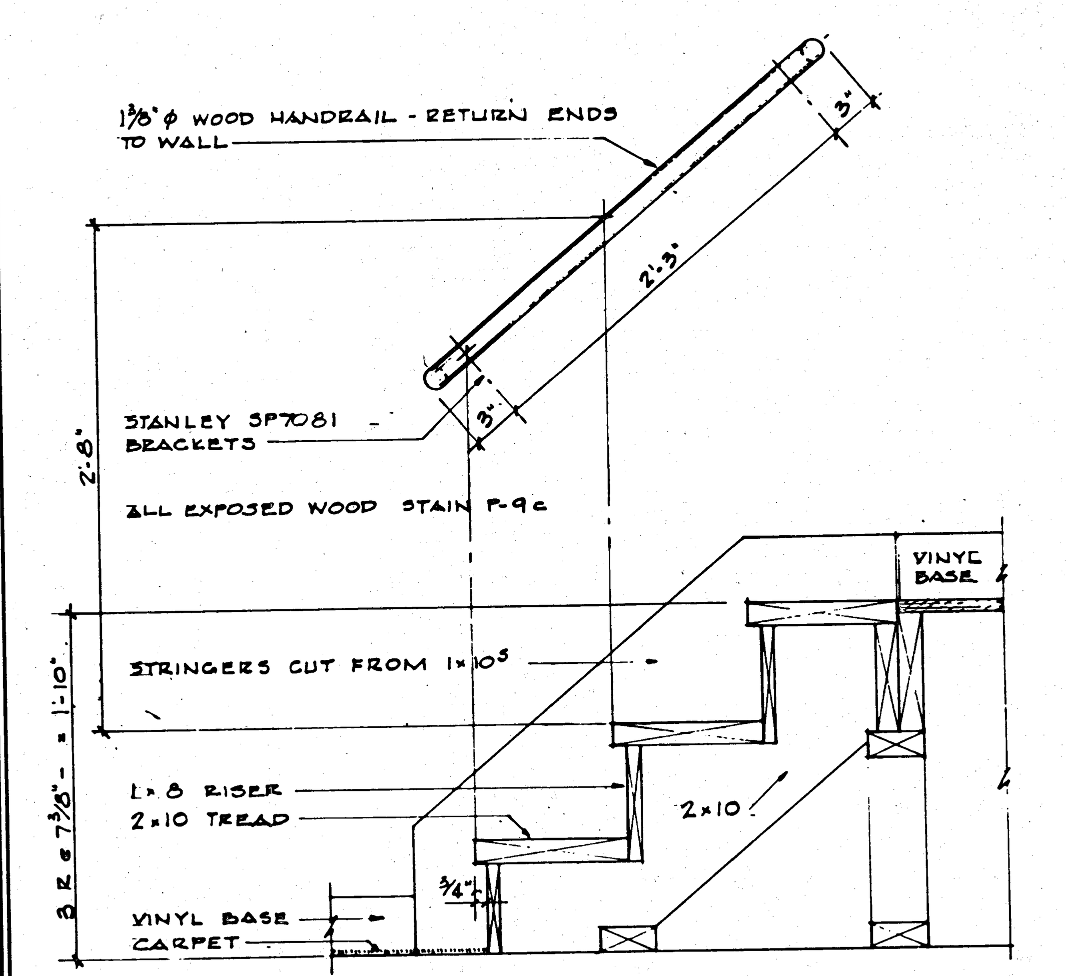


CONTROL RM. STAIR (9/A10)

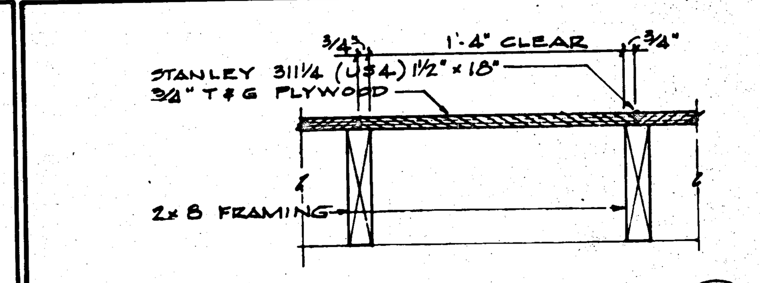


TRAP DOORS ① THRU ⑦ (10/A10)

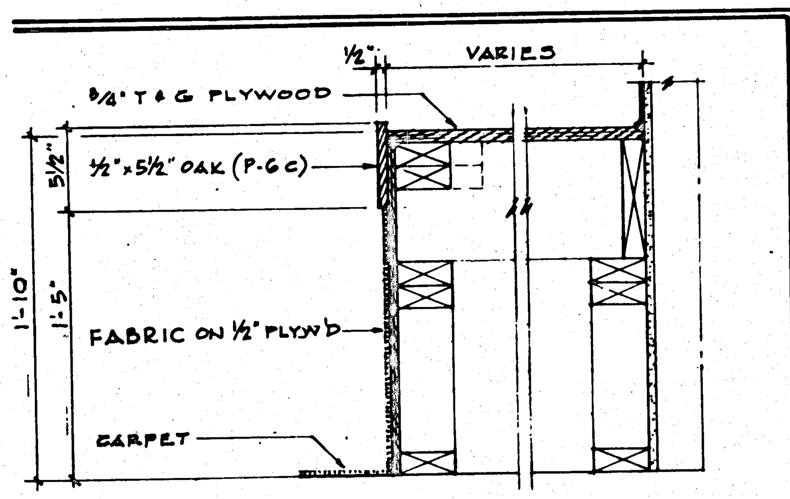


SHOW PLATFORM SECTION (1/A10)

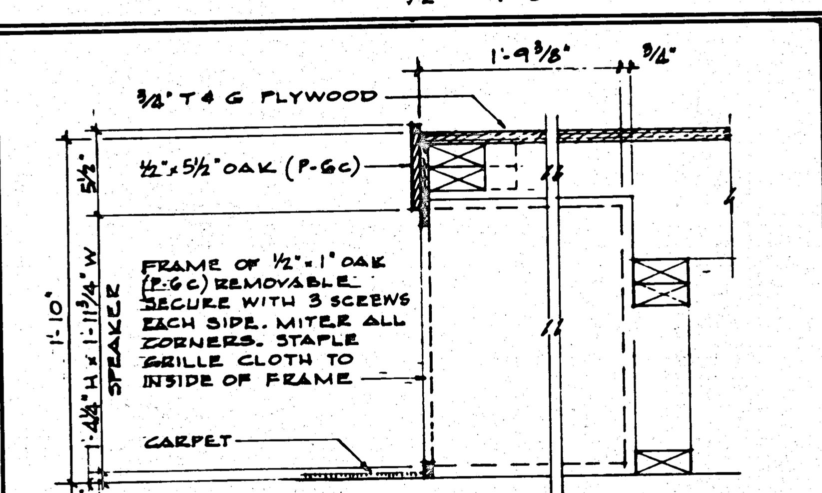

SPEAKER SECTION (2/A10)

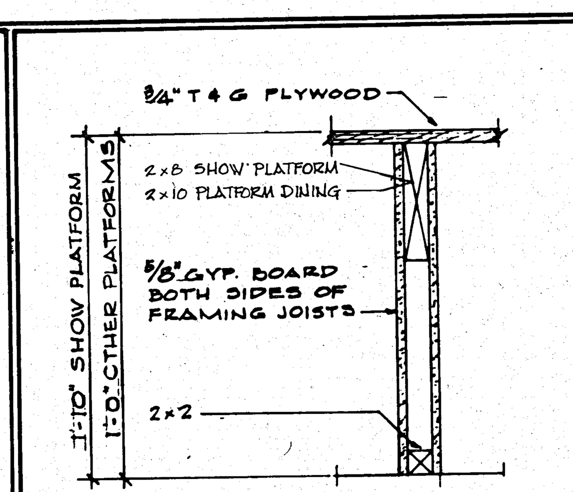

FIRESTOPS (3/A10)

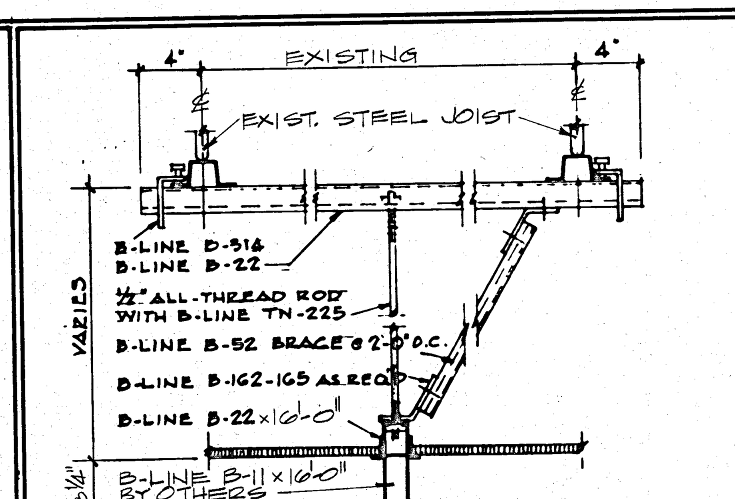

SPOTLIGHT SUPPORT (4/A10)

NOTE: ALL DETAILS THIS SHEET SCALE 1½" = 1'-0" UNLESS NOTED OTHERWISE.

TOWN OF AMHERST
APPROVED with restrictions & on attached addendum
NOV 16 1982
THIS IS NOT A ... DOES NOT CONSTITUTE AUTHORIZATION TO START WORK.

RECEIVED NOV 10 1982 TOWN OF AMHERST BUILDING DEPT.

SHOWBIZ PIZZA PLACE

FRC FAMILY RESTAURANT CONCEPTS
808 MASSACHUSETTS
LAWRENCE, KS 66044 (913) 749-5225
Franchisee of ShowBiz Pizza Place restaurants under license from ShowBiz Pizza Place, Inc.

SHOWBIZ PIZZA PLACE
Niagara Falls Blvd. & Chestnut Ridge Rd.
AMHERST, NEW YORK

S L

INTERIOR DETAILS

JOB 82-108-2
DATE 9/17/82
REVISIONS


DRAWN BY | CHECKED

HARVEY ALLEN FINK · AIA
ASSOCIATED DESIGNERS & ARCHITECTS
MISSION STATE BANK BUILDING
5201 JOHNSON DR.
MISSION, KS 66205
TEL (913) 432-1020

ALL REFERENCES TO OWNER ON THESE PLANS SHALL NOT REFER TO SHOWBIZ PIZZA PLACE, INC. BUT TO SHOWBIZ PIZZA PLACE, INC. FRANCHISEE.

THESE DOCUMENTS MAY NOT BE USED OR REPRODUCED IN ANY FORM WITHOUT THE WRITTEN AUTHORITY OF SHOWBIZ PIZZA PLACE, INC. FRANCHISEE AND ASSOCIATED DESIGNERS & ARCHITECTS, P. A.

A10

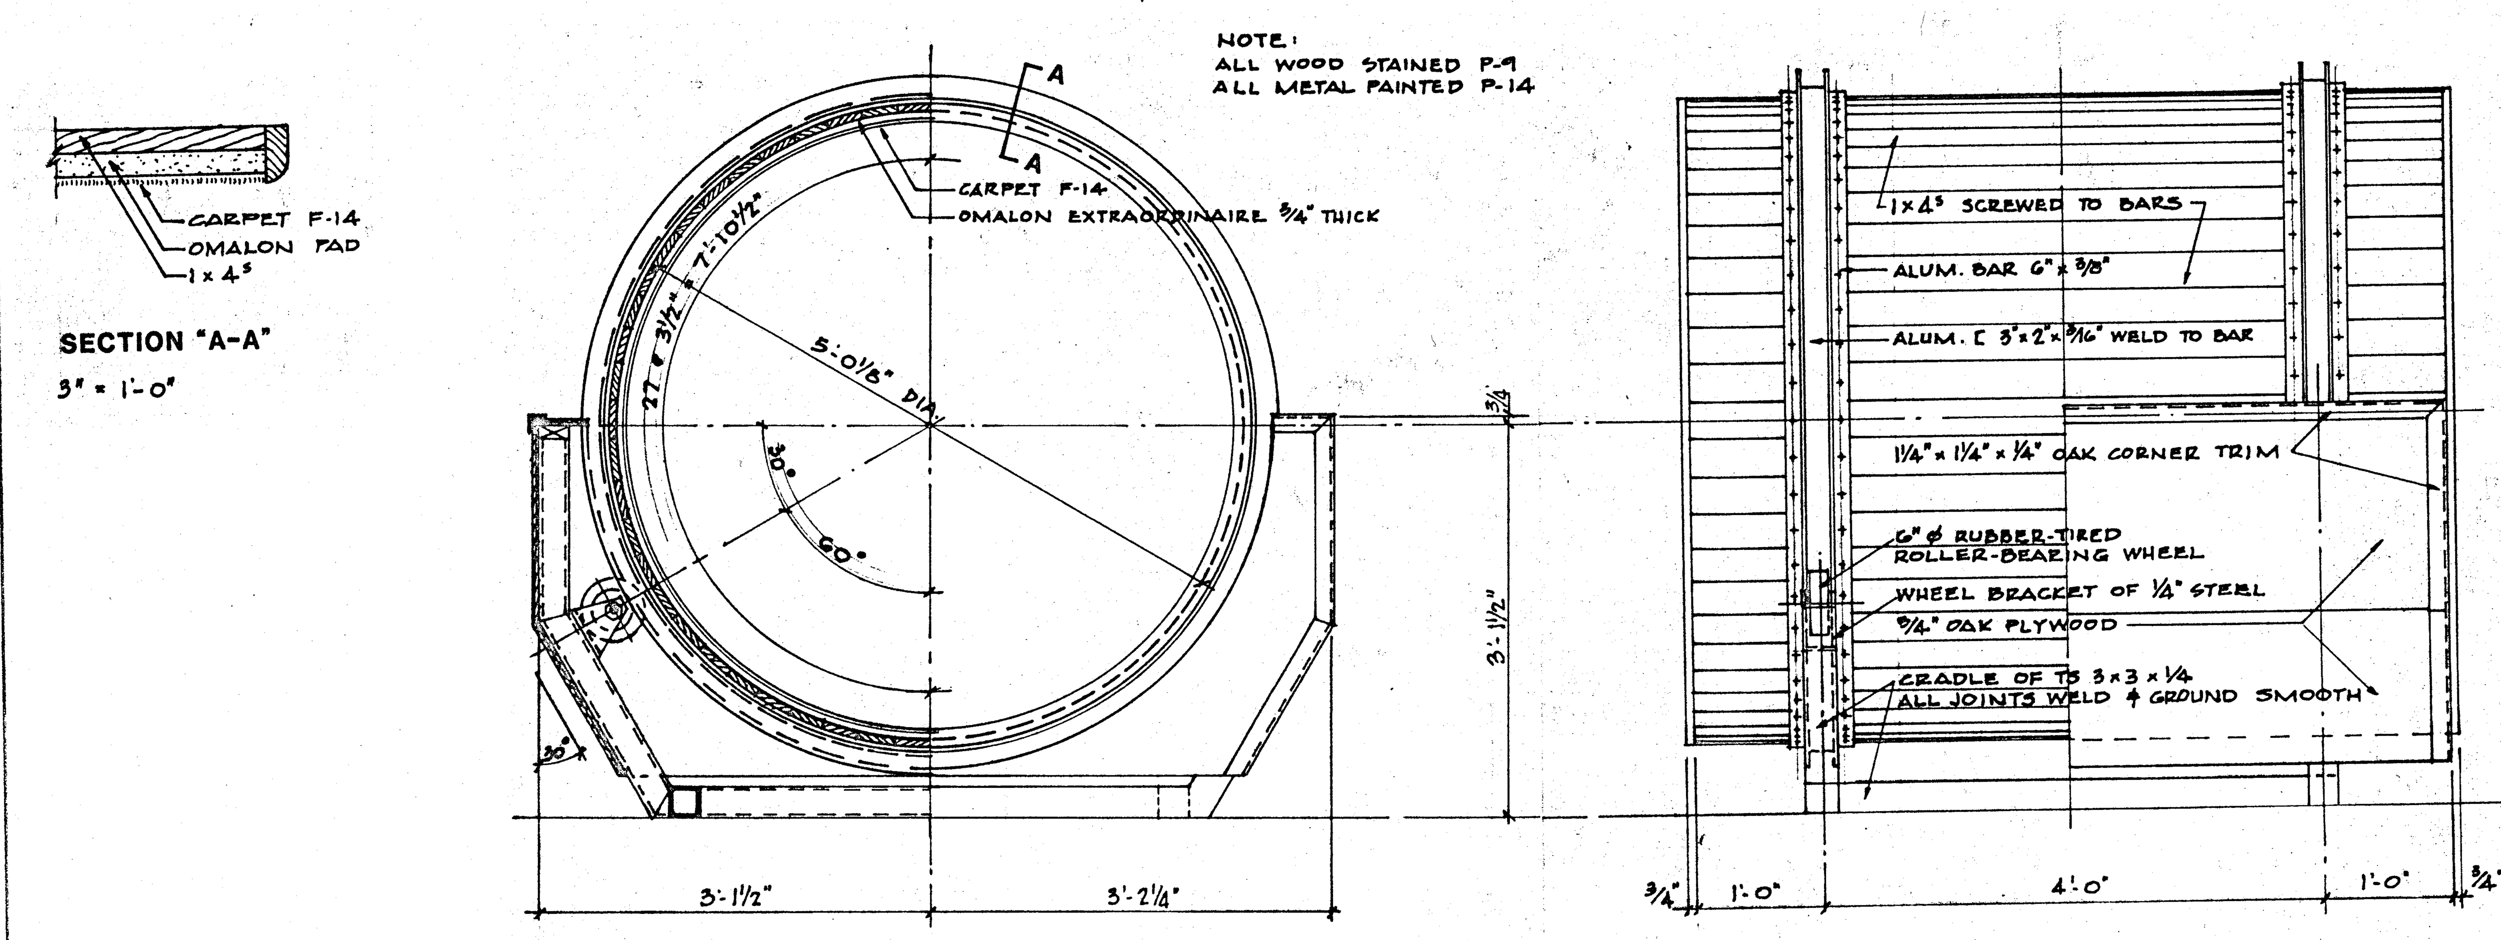

HALF SECTION — HALF END ELEVATION — SIDE ELEVATION

BARREL ROLL

1" = 1'-0" UNLESS NOTED OTHERWISE

1 / A11

TOWN OF AMHERST
APPROVED with restriction & per attached addendums
NOV 16 1982
THIS IS NOT A PERMIT AND DOES NOT CONSTITUTE AUTHORIZATION TO START WORK.

RECEIVED NOV 10 1982 TOWN OF AMHERST BUILDING DEPT.

ALL REFERENCES TO OWNER ON THESE PLANS SHALL NOT REFER TO SHOWBIZ PIZZA PLACE, INC. BUT TO SHOWBIZ PIZZA PLACE, INC. FRANCHISEE.

THESE DOCUMENTS MAY NOT BE USED OR REPRODUCED IN ANY FORM WITHOUT THE WRITTEN AUTHORITY OF SHOWBIZ PIZZA PLACE, INC. FRANCHISEE AND ASSOCIATED DESIGNERS & ARCHITECTS, P. A.

SHOWBIZ PIZZA PLACE

FRC FAMILY RESTAURANT CONCEPTS
808 MASSACHUSETTS
LAWRENCE, KS 66044 (913) 749-5225
Franchisee of Showbiz Pizza Place restaurants under license from Showbiz Pizza Place, Inc.

SHOWBIZ PIZZA PLACE
Niagara Falls Blvd. & Chestnut Ridge Rd.
AMHERST, NEW YORK


S | L

CHILDREN'S AREA EQUIPMENT DETAILS

JOB 82-108-2
DATE 9/17/82
REVISIONS
DRAWN BY
CHECKED BY
SEAL


HARVEY ALLEN FINK • AIA
ASSOCIATED DESIGNERS & ARCHITECTS P.A.
MISSION STATE BANK BUILDING
5201 JOHNSON DR.
MISSION, KS. 66205
TEL (913) 432-1020

A 11

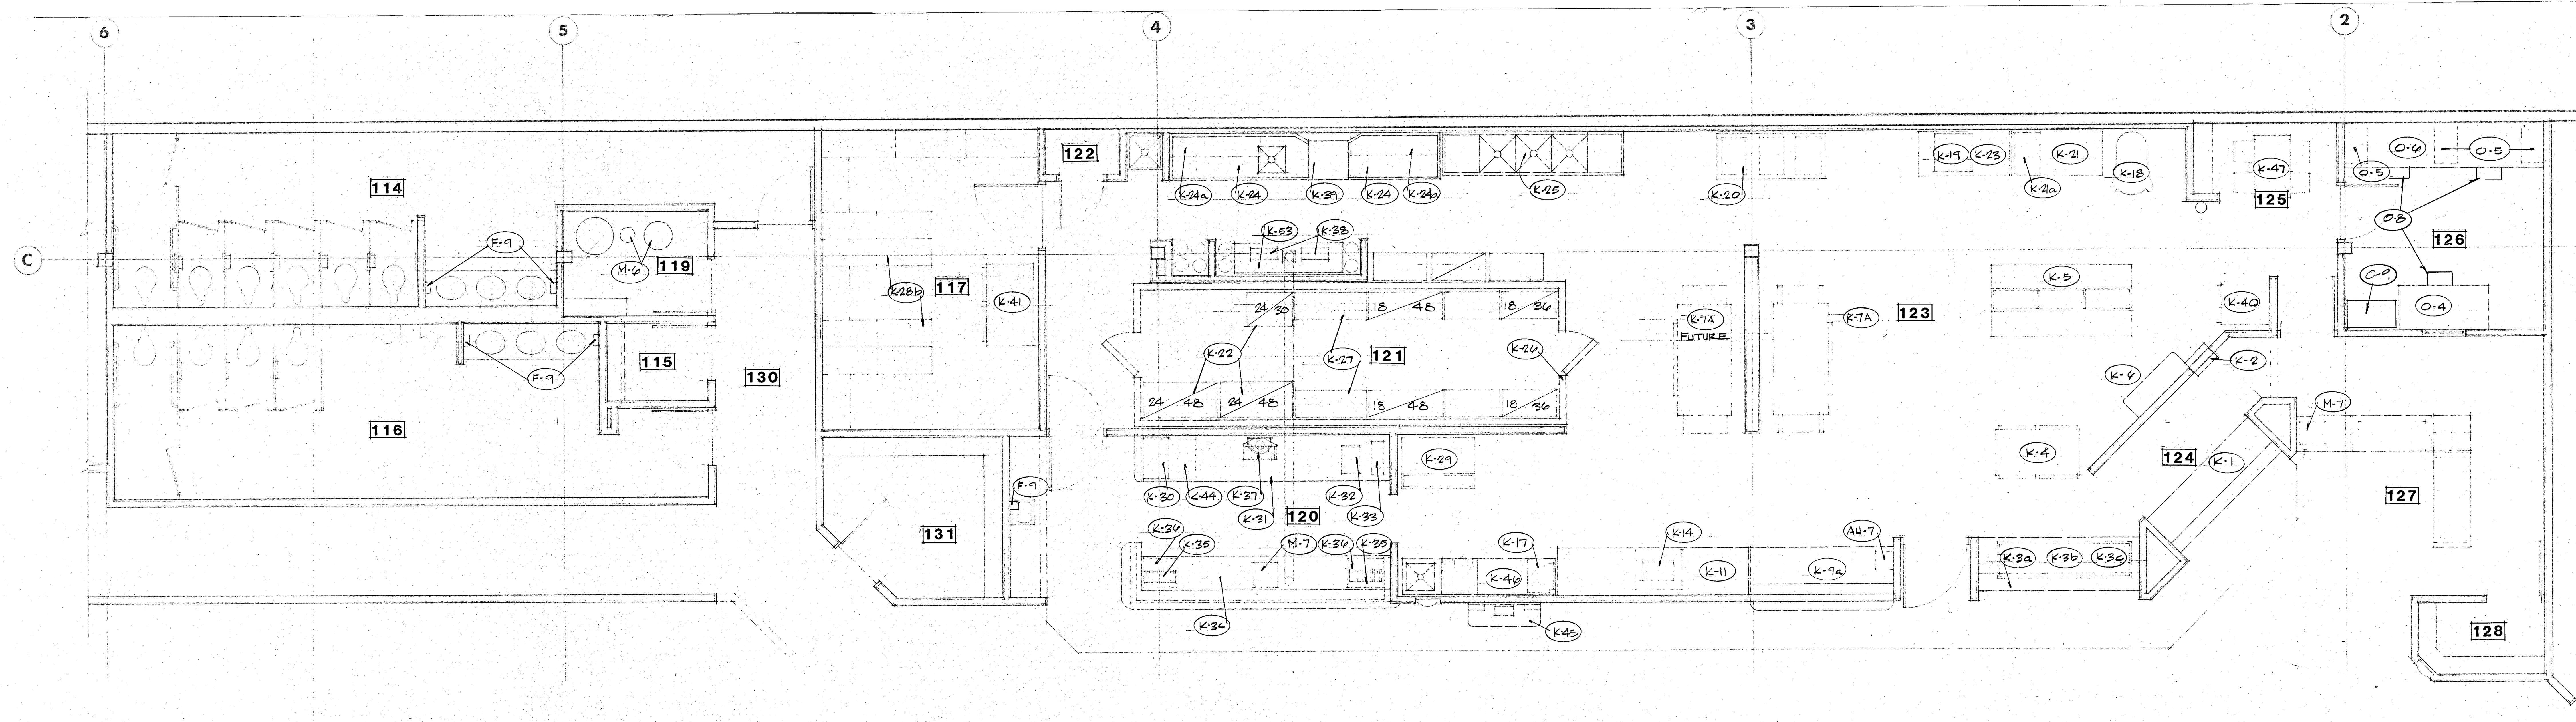

PARTIAL EQUIPMENT PLAN

1/4" = 1'-0"

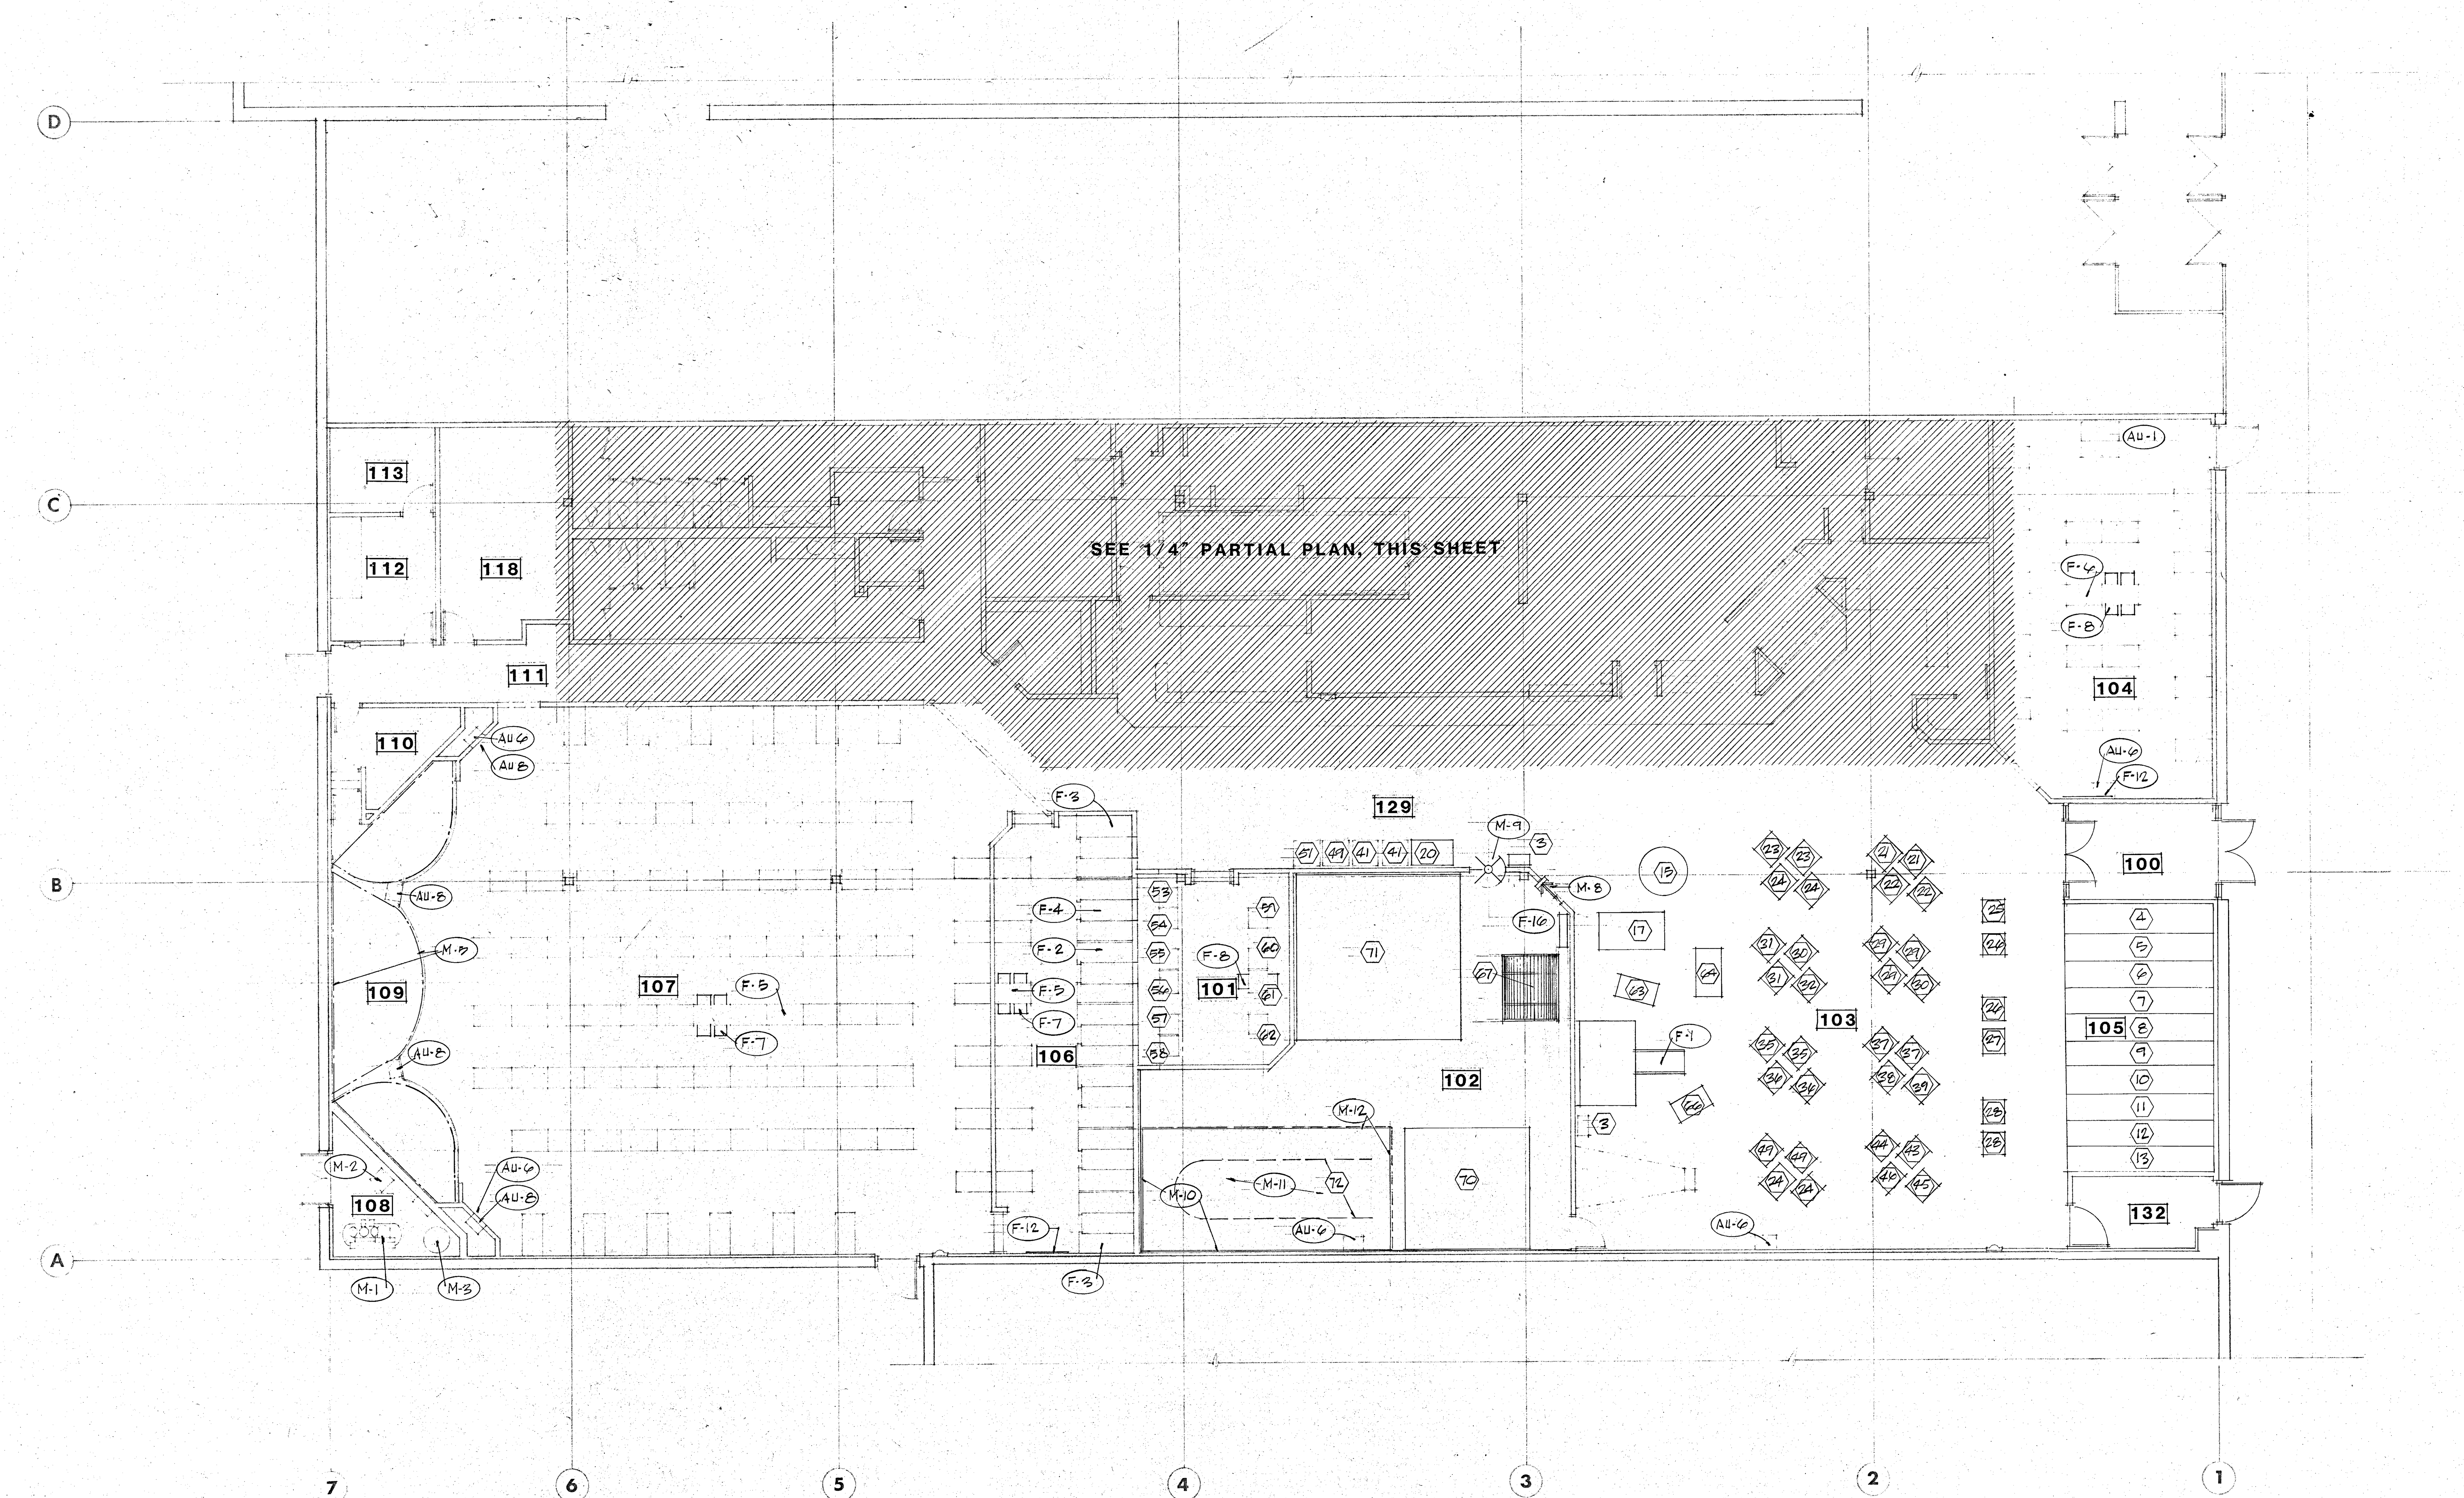

EQUIPMENT PLAN

1/8" = 1'-0"

LEGEND

- 100 : ROOM NUMBER
- AU : AUDIO-VISUAL — see sht. EQ-4
- F : FURNITURE — see sht. EQ-5
- K : KITCHEN EQUIPMENT — see sht. EQ-3
- M : MISCELLANEOUS — see sht. EQ-5
- O : OFFICE — see sht. EQ-4
- ⬡ : GAMES — see sht. EQ-5

ShowBiz Pizza Place

FAMILY RESTAURANT CONCEPTS
801 MASSACHUSETTS
LAWRENCE, KS 66044 (913) 749-5225
Franchisee of Showbiz Pizza Place restaurants under license from Showbiz Pizza Place Inc.

SHOWBIZ PIZZA PLACE
Niagara Falls Blvd. & Chestnut Ridge Rd.
AMHERST, NEW YORK

S | L

EQUIPMENT PLAN

JOB 82-108-2

DATE 9/17/82

REVISIONS

DRAWN BY | CHECKED BY

SEAL

HARVEY ALLEN FINK • AIA


ASSOCIATED DESIGNERS & ARCHITECTS, P.A.
MISSION STATE BANK BUILDING
5201 JOHNSON DR.
MISSION, KS. 66205
TEL (913) 432-1020

RECEIVED NOV 10 1982 TOWN OF AMHERST BUILDING DEPT.

EQ1


ALL REFERENCES TO OWNER ON THESE PLANS SHALL NOT REFER TO SHOWBIZ PIZZA PLACE, INC. BUT TO SHOWBIZ PIZZA PLACE, INC. FRANCHISEE.

THESE DOCUMENTS MAY NOT BE USED OR REPRODUCED IN ANY FORM WITHOUT THE WRITTEN AUTHORITY OF SHOWBIZ PIZZA PLACE, INC. FRANCHISEE AND ASSOCIATED DESIGNERS & ARCHITECTS, P. A.

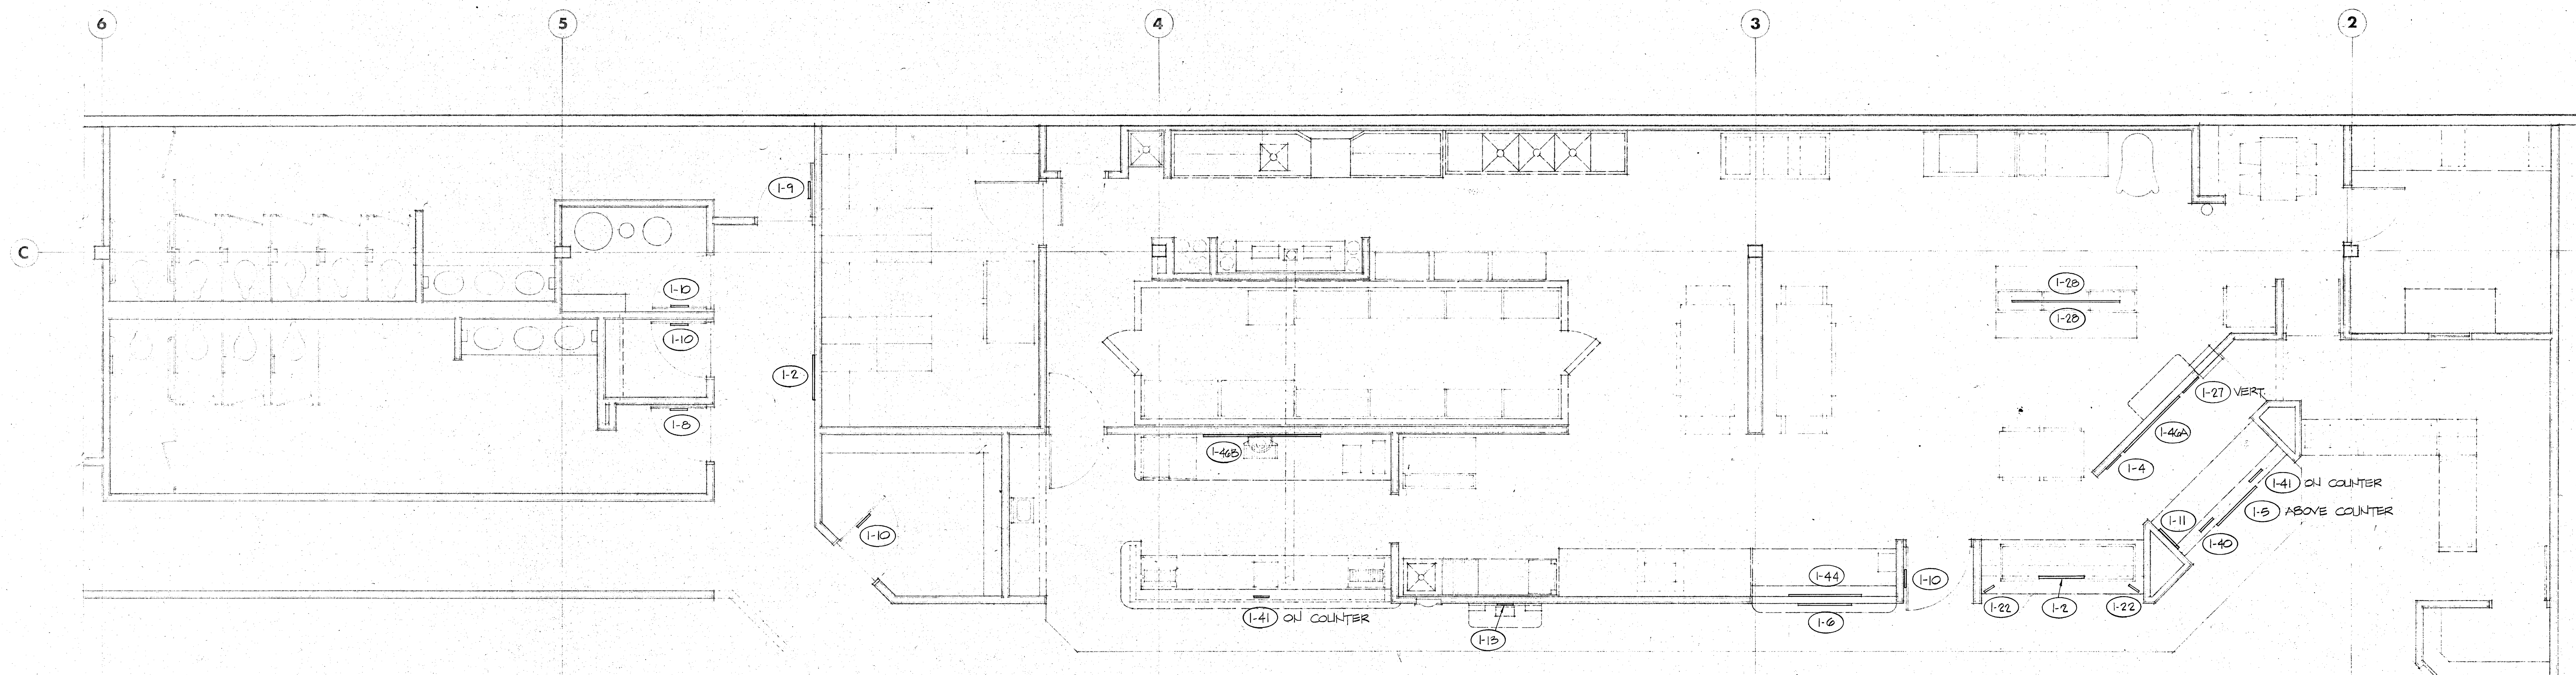

PARTIAL SIGN PLAN

1/4" = 1'-0"

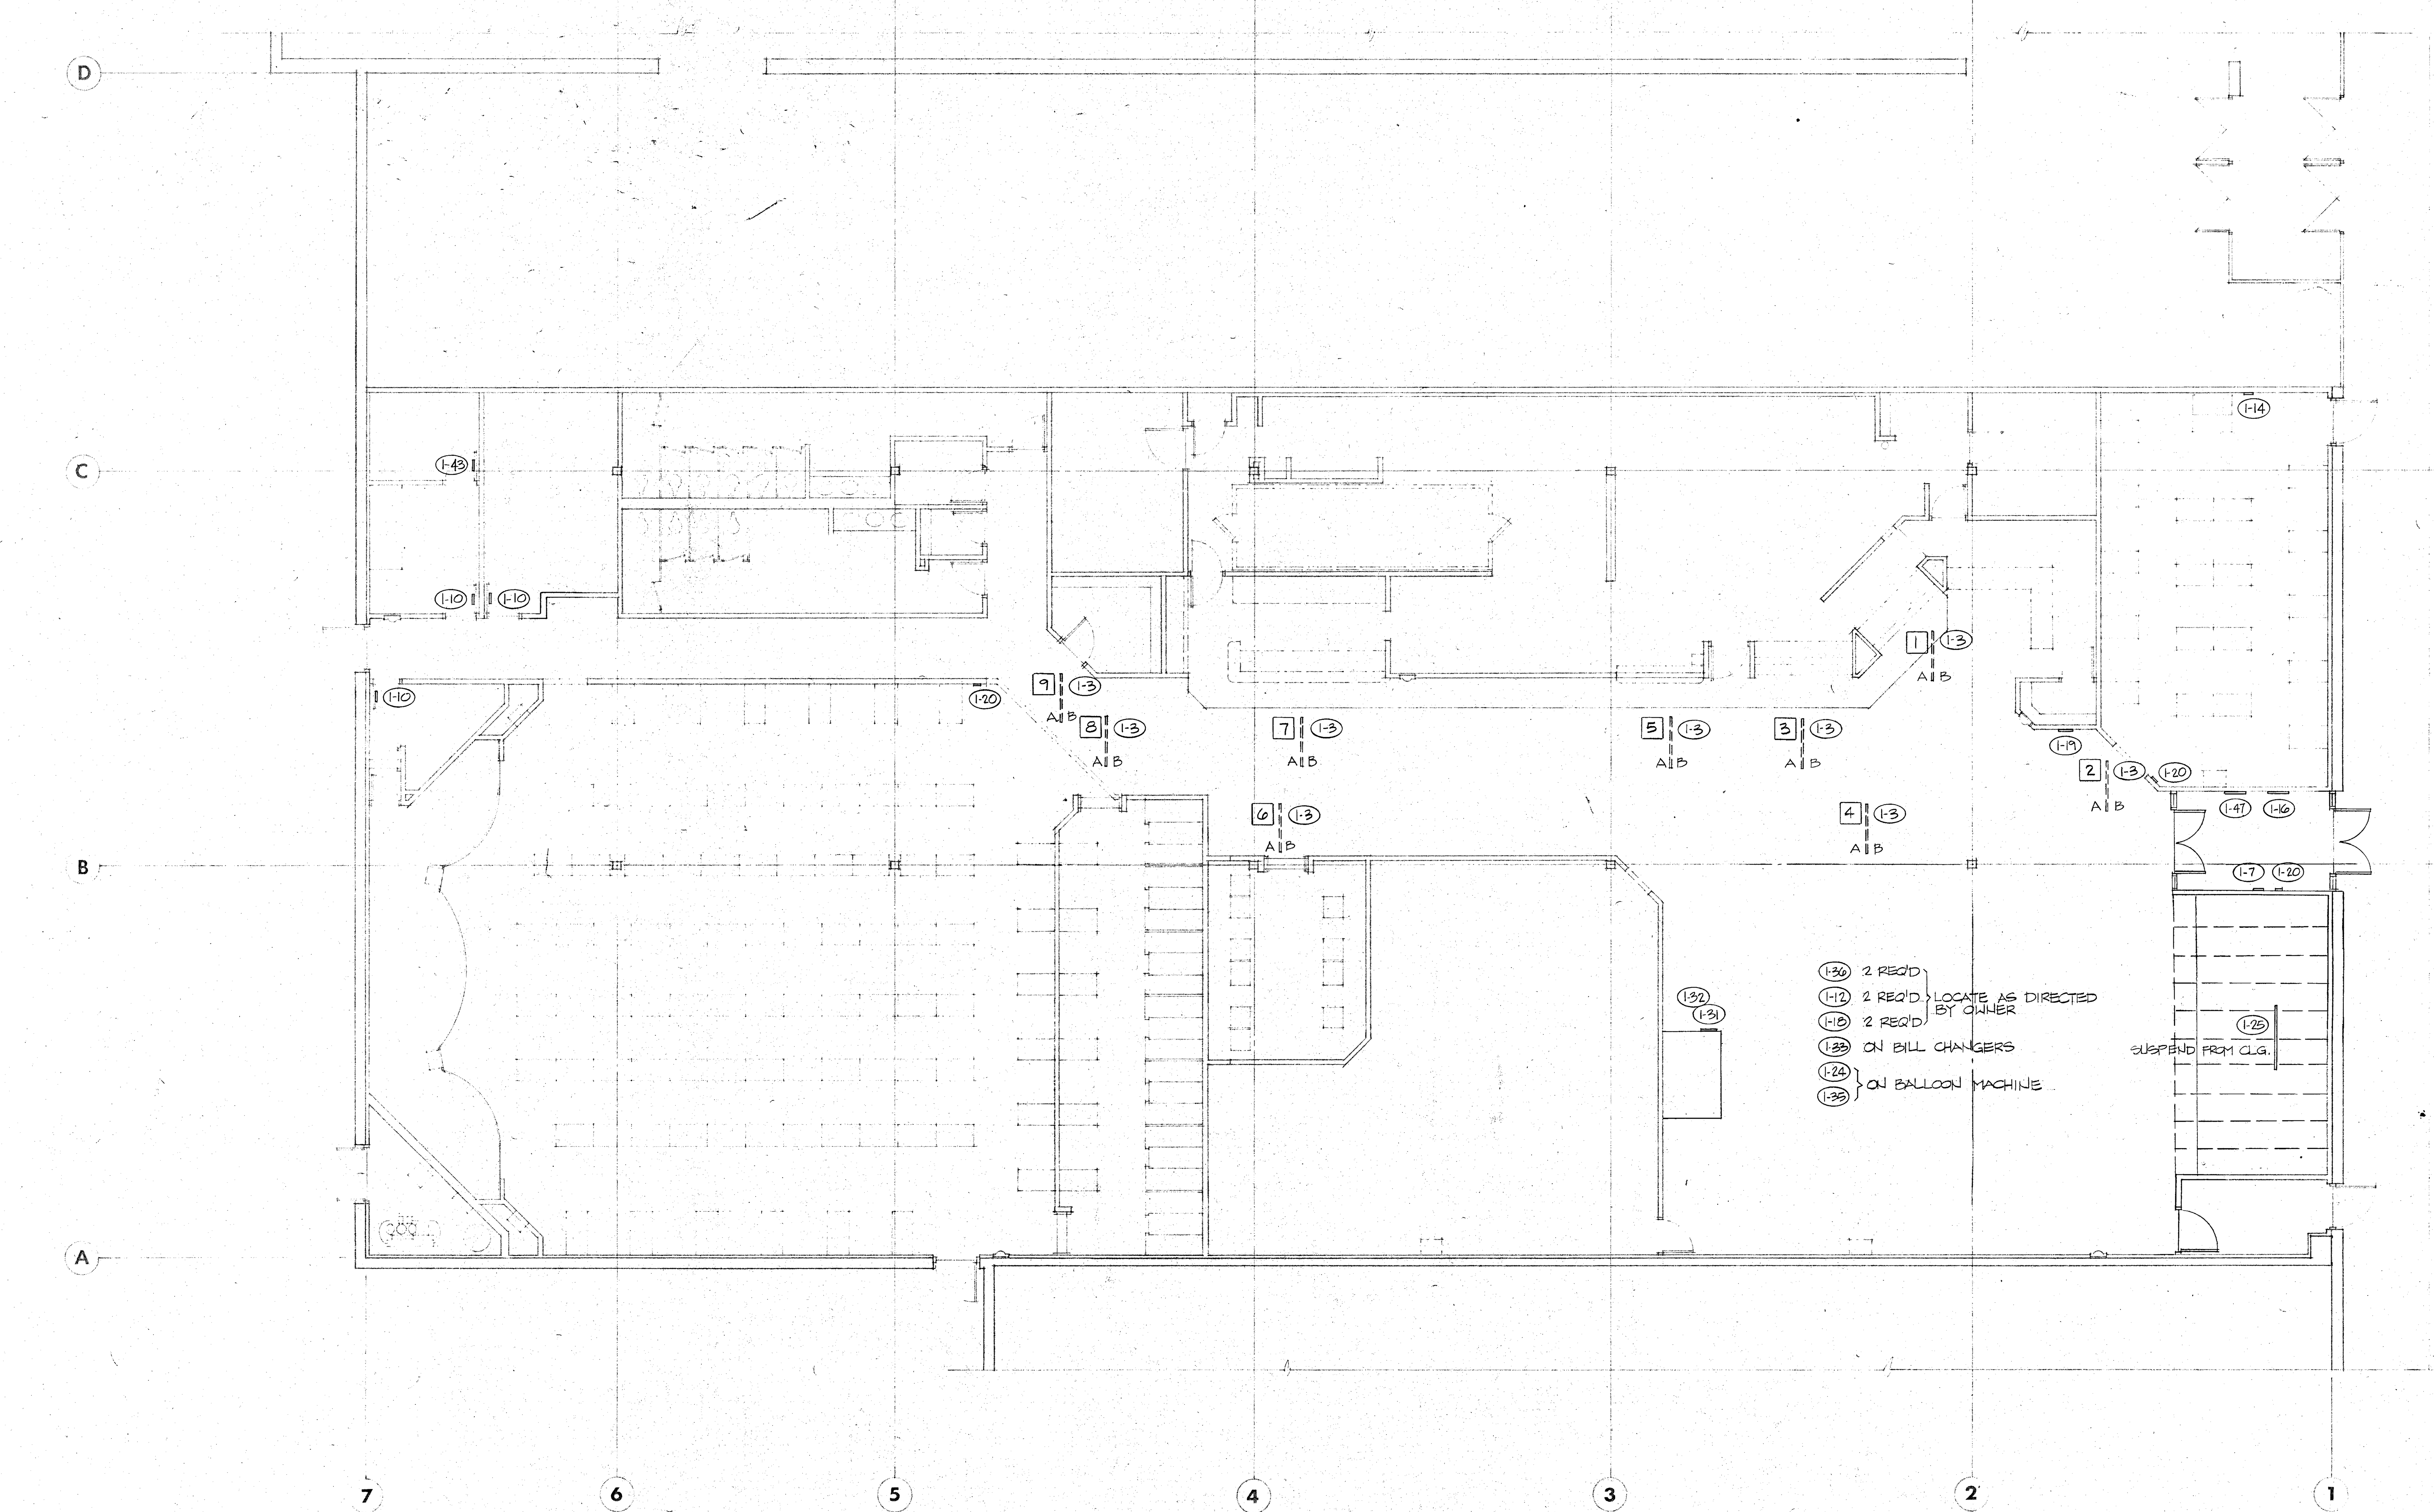

SIGN PLAN

1/8" = 1'-0"

SHOWBIZ PIZZA PLACE

FAMILY RESTAURANT CONCEPTS
808 MASSACHUSETTS
LAWRENCE, KS 66044 (913) 749-5225

Franchisee of Showbiz Pizza Place restaurants under license from Showbiz Pizza Place, Inc.

SHOWBIZ PIZZA PLACE
Niagara Falls Blvd. & Chestnut Ridge Rd.
AMHERST, NEW YORK

S	L

SIGN PLAN

JOB 82-108-2

DATE 9/17/82

REVISIONS

DRAWN BY | CHECKED BY

SEAL

HARVEY ALLEN FINK • AIA

ASSOCIATED DESIGNERS & ARCHITECTS P.A.

MISSION STATE BANK BUILDING
5201 JOHNSON DR.
MISSION, KS. 66205
TEL (913) 432-1020

RECEIVED NOV 10, 1982 TOWN OF AMHERST BUILDING DEPT.

ALL REFERENCES TO OWNER ON THESE PLANS SHALL NOT REFER TO SHOWBIZ PIZZA PLACE, INC. BUT TO SHOWBIZ PIZZA PLACE, INC. FRANCHISEE.

THESE DOCUMENTS MAY NOT BE USED OR REPRODUCED IN ANY FORM WITHOUT THE WRITTEN AUTHORITY OF SHOWBIZ PIZZA PLACE, INC. FRANCHISEE AND ASSOCIATED DESIGNERS & ARCHITECTS, P. A.

EQ 2

EQUIPMENT SCHEDULE

KITCHEN EQUIPMENT

EQUIPMENT							ELECTRICAL						CONNECTION			PLUMBING									GENERAL			
MARK	DESCRIPTION	MODEL	DIMENSIONS WIDTH	DEPTH	HEIGHT	FINISH OR COLOR	VOLT	KW	WATT	AMP	HP	PHASE	HT. A.F.F.	TYPE DIRECT WIRE	PLUG	WATER & WASTE HW 110	HW 140	CW	WASTE	HT. A.F.F.	GAS CONN.	HT. A.F.F.	MBH	AIR CONN.	FURN. BY	INST. BY	FINAL CONN.	REMARKS
K-1	ORDER COUNTER	CUSTOM FABRICATED	8'-0	2'-8"	3'-0"-3'-3"	FORMICA 845-65F																			OWNER	CONTR.		SEE SH. EQ-6
K-2	PASS-THRU SHELF	" "	1'-6"	1'-0"	1 1/2"	" 841-65F																			"	"		" " "
K-3A	SALAD BAR	" "	9'-0"	3'-2"	3'-0"	" 131-58																			"	"		" " "
K-3B	COLD PAN - FLAT INSERT	ATLAS MTL.	7'-4	2'-4"	9"	S.S.													1"						"	"		" " "
K-3C	COLD PAN - STEPPED INSERT	ATLAS MTL.	7'-4"	2'-4"	9"	S.S.													1"						"	"		" " "
K-3D	SNEEZE GUARD	CUSTOM FABRICATED	8'-0"	11"	4"	3/8" PLEXIGLAS																			"	"		" " "
K-4	REFRIGERATOR - PASS-THRU	VICTORY AR-47-54-PT-PT MOD.	4'-6 1/4"	3'-1 7/8"	6'-9 1/4"	ALUM/S.S.	115			17.4	1/3	1			○										"	"	OWNER	SEE SPECS.
K-5	PIZZA PREP. TABLE	DELFIELD V-18693	8'-0"	3'-10"	3'-2 1/2"	S.S.	120				1/2	1			○										"	"	"	" "
K-6	WALL SHELF	CUSTOM FABRICATED	3'-0"	1'-3"		S.S.																			"	"		SEE SH. EQ-6
K-7A	PIZZA OVEN - GAS	MIDDLEBY-MARSHALL JS-250 G	10'-0"	3'-10 1/4"	4'-5"	STANDARD	208			21.0		1	18"	○							3/4"	14"	225		"	"	CONTR.	SEE SPECS.
K-7B	PIZZA OVEN - ELECTRIC	" " JS-250 E	10'-0"	3'-10 1/4"	4'-5"	STANDARD	208	38.0				3	18 7/8"	○											"	"	"	" "
K-7C	OVEN VENT	CUSTOM FABRICATED	8'-1 7/8	3'-10 1/2"		S.S.																			"	"	"	SEE SH. EQ-6
K-8	LOW TEMP. CONV. OVEN	GARLAND EC-1-24	2'-0"	2'-5"	3'-0"	S.S.	208	6.5				3	48"	○											"	"	"	SEE SPECS.
K-9A	MOBILE PICK-UP TABLE	TABCO FSS-248/TA-25	8'-0"	2'-0"	3'-0"	S.S.																			"	"		" "
K-9B	PICK-UP SHELF - LOWER	CUSTOM FABRICATED	8'-0"	1'-6"	3"	S.S. & FORMICA 845-65F																			"	"		SEE SH. EQ-6
K-9C	" " " - UPPER	" "	8'-0"	1'-6"	3"	S.S.																			"	"		" " "
K-10	STRIP HEATERS (2 REQ'D)	GRAH 72	6'-0"	6"	2 1/2"	STANDARD	115		1725 EA.			1	1 @ 4'-2 1/2" 1 @ 5'-3 1/2"	○	○										"	"	CONTR.	" " "
K-11	SANDWICH PREP. TABLE	CUSTOM FABRICATED	10'-10 1/2"	2'-8"	3'-0"	S.S.																			"	"		" " "
K-12	BUN TOASTER	SAVORY RT2VS	1'-2 7/16"	1'-10 5/8"	1'-4 1/2"	STANDARD	208			20.3		1	48"		○										"	OWNER	OWNER	SEE SPECS.
K-13	BUTTER SPREADER	PRINCE CASTLE 50	7"	6 1/4"	4"	S.S.																			"	"		" "
K-14	CUSTOMIZER SALAD TOP	DELFIELD 406-CG P	2'-3"	2'-5 1/2"	2'-9"	STANDARD	115			4.0	1/4	1	28"		○										"	CONTR.	OWNER	" "
K-15	U N A S S I G N E D																											
K-16	FOOD WARMER	STAR MODEL 176	11"	11"	11 3/4	STANDARD	120		450			1	48"		○										OWNER	OWNER	OWNER	SEE SPECS.
K-17	SLICER	BLAKESLEE 612A	1'-7 1/2"	2'-3"	1'-7 1/2"	STANDARD	115				1/4	1	48"		○										"	"	"	" "
K-18	MIXER	HOBART M-802	2'-3 1/4"	3'-6 5/8"	5'-5 1/8"	STANDARD	208				2.0	3	12 1/2"	○											"	CONTR.	CONTR.	" "
K-19	DOUGH ROLLER	ANETS SDR-21	2'-2"	2'-2"	2'-6"	STANDARD	115			14.0	3/4	1	48"		○										"	OWNER	OWNER	" "
K-20	MOBILE WORK TABLE	TABCO SS-306/TA-25	6'-0"	2'-6"	3'-0"	S.S.																			"	CONTR.		" "
K-21	MOBILE WORK TABLE W/DRAWER	TABCO TSS-305/TA-25/FS-2020	5'-0"	2'-6"	3'-0"	S.S.																			"	"		" "
K-21A	MOBILE DOUGH BIN	RUBBERMAID 3603	1'-6"	2'-5 3/4"	2'-4"	TRIMELD																			"	OWNER		" "
K-22	DUNNAGE RACKS	HODGES "POSTMASTER" SERIES	SEE PLAN			SEE SPECS.																			"	CONTR.		" "
K-23	MOBILE WORK TABLE	TABCO SS-305/TA-25	5'-0"	2'-6"	3'-0"	S.S.																			"	"		" "
K-24	CLEAN & SOILED DISHTABLES	CUSTOM-FABRICATED	SEE PLAN	2'-6"	2'-10"	S.S.																			"	"		SEE SH. EQ-6
K-24A	WALL SHELF (2 REQ'D)	" "	5'-1"	1'-9"		S.S.																			"	"		" " "
K-25	POT & PAN SINK	ADVANCE 94-43-72-24 RL	10'-6"	2'-7"	2'-11"	S.S.											1/2"	1/2"	2"						"	"	CONTR.	" " "
K-26	WALK-IN COOLER	THERMAL KOOL	8'-0"	24'-0"	7'-6"	SEE SPECS.	120 208		300		1.5	1 3		○											"	"	"	SEE SPECS.
K-26A	" "	" "	8'-0"	18'-0"	7'-6"	" "	120 208		200		1.0	1 1		○											"	"	"	" " WHERE SHOWN
K-26B	" "	" "	8'-0"	6'-0"	7'-6"	" "	120 120		100		1/2	1 1		○											"	"	"	" " " "
K-27	STORAGE SHELVING	HODGES "POSTMASTER" SERIES	SEE PLAN			" "																			"	OWNER		" "
K-28A	" "	" " "	SEE PLAN			" "																			"	"		" "
K-28B	" "	" STACKMASTER" "	SEE PLAN			" "																			"	"		" "
K-29	ICE MAKER	MANITOWOC AY-1194 N	4'-0 1/4"	2'-10"	6'-7 3/16	BAKED ENAMEL	208			19.0	1.5	1	79"	○				1/2"	1/2" & 3/4	C.W. 51 1/4"					"	CONTR.	CONTR.	" "
K-30	SOFT SERVE MACHINE	TAYLOR FREEZER 152	1'-5 5/16	2'-3 1/2"	2'-4"	STANDARD	120				1/2 & 3/4	1	48"	○											"	"	OWNER	" "
K-31	BACK BAR	CUSTOM FABRICATED	14'-2"	2'-6"	3'-2"	FORMICA 845-65F																			"	"		SEE SH. EQ-6
K-32	COFFEE MAKER	BUNN-O-MATIC OL-15	1'-0"	1'-6 1/2"	1'-11 3/4	STANDARD	120		1600	15.0		1	48"	○											"	OWNER	OWNER	SEE SPECS.
K-33	ICE TEA MAKER	" " " TL-3	9 15/16	1'-10"	2'-7 3/4"	"	120		1775	15.0		1	48"	○											"	"	"	" "
K-34	BEVERAGE COUNTER	CUSTOM FABRICATED	SEE PLAN	3'-0"	3'-4"-3'-7"	FORMICA 845-65F																			"	CONTR.	CONTR.	SEE SH. EQ-6
K-35	SOFT DRINK DISPENSERS (2)	SITCO/CORNELIUS - 6 HEADS	1'-6"	10 1/2"	11 1/4"	STANDARD																			"	"	OWNER	" " "
K-36	ICE BINS - 140 LB. CAPACITY (2)	" " CUST. COMPACT	1'-11"	1'-11 1/4"	3'-0"	STANDARD																			"	"	"	" " "
K-37	BEER & WINE DISPENSER	CORNELIUS 8510-52 W/1493-B TRAY				POLISHED BRASS																			"	"	"	" " "
K-38	CARBONATORS (2)	" 41-6311-000	1'-5"	6 3/4"	1'-1 1/8"	STANDARD	115				1/4	1	82"	○											"	"	CONTR.	" " EQ-4
K-39	DISHWASHER (CHEMICAL)	BLAKESLEE D8-LT TYPE 11	2'-2 3/16"	2'-2 3/16"	4'-10"	S.S.	208	3.25			1.0	1	25"		○		3/4"		2"	H.W. 60 1/4 W. 12 1/2"					OWNER	CONTR.	CONTR.	SEE SPECS.
K-40	REFRIGERATOR	VICTORY AR-22-S4	2'-3 3/8"	2'-10 3/8"	6'-8 3/4"	ALUM/S.S.	115			13.7	1/4	1	74"		○													
K-41	FREEZER	VICTORY AF-47-S4	4'-6 1/4"	2'-10 7/8"	6'-11 3/4"	ALUM/S.S.	115			19.2	1/2	1	77"		○													
K-42	U N A S S I G N E D																											
K-43	U N A S S I G N E D																											
K-44	UNDERCOUNTER REFRIGERATOR	DELFIELD V-18636	3'-0"	2'-4"	3'-0"	STANDARD	115 115			1.5	1/4	1	8" 25"		○ ○										OWNER	OWNER	OWNER	SEE SPECS.
K-45	CONDIMENT UNIT	CUSTOM FABRICATED	4'-0"	1'-4 3/4"	3'-7"	FORMICA 845-65F																			"	CONTR.		SEE SH. EQ-6
K-46	VEGETABLE SINK	" "	9'-0"	2'-4"	3'-0"	S.S.											1/2"	1/2"	2"						"	"	CONTR.	" " "
K-47	EMLOYEE DINING CLUSTER	WAYMAR - ISLANDER I	3'-6"	5'-0"																					"	OWNER		SEE SPECS.
K-48	U N A S S I G N E D																											
K-49	MOBILECAN STORAGE	NEW AGE IND. CORP. 1250 SERIES 10				STANDARD																			OWNER	OWNER		SEE SPECS.
K-50	PRINTER																								"	"	CONTR.	" "
K-51	PRINTER SHELF	CUSTOM FABRICATED				S.S.																			"	CONTR.		
K-52	FOOD DISPOSER	IN-SINK-ERATOR SS-75-7				S.S.	208				3/4	1		○											"	"	CONTR.	SEE SH. EQ-6 & SPECS.
K-53	TANK RACK	CUSTOM FABRICATED	6'-0"	2'-0"	6'-3"	ALUMINUM																			"	"		" " EQ-4

FRC FAMILY RESTAURANT CONCEPTS
808 MASSACHUSETTS
LAWRENCE, KS 66044 (913) 749-5225

Franchisee of ShowBiz Pizza Place restaurants under license from ShowBiz Pizza Place, Inc.

SHOWBIZ PIZZA PLACE
Niagara Falls Blvd. & Chestnut Ridge Rd.
AMHERST, NEW YORK

S L

EQUIPMENT SCHEDULE

JOB 82-108-2

DATE 9/17/82

REVISIONS

DRAWN BY | CHECKED BY

SEAL

HARVEY ALLEN FINK · AIA
ASSOCIATED DESIGNERS & ARCHITECTS
MISSION STATE BANK BUILDING
5301 JOHNSON DR
MISSION KS 66205
TEL (913) 432-1020


RECEIVED NOV 10 1982 TOWN OF AMHERST BUILDING DEPT.

ALL REFERENCES TO OWNER ON THESE PLANS SHALL NOT REFER TO SHOWBIZ PIZZA PLACE, INC. BUT TO SHOWBIZ PIZZA PLACE, INC. FRANCHISEE.

THESE DOCUMENTS MAY NOT BE USED OR REPRODUCED IN ANY FORM WITHOUT THE WRITTEN AUTHORITY OF SHOWBIZ PIZZA PLACE, INC. FRANCHISEE AND ASSOCIATED DESIGNERS & ARCHITECTS, P. A.

EQUIPMENT SCHEDULE

	EQUIPMENT							GENERAL			
	MARK	DESCRIPTION	MODEL	DIMENSIONS WIDTH	DEPTH	HEIGHT	FINISH OR COLOR	FURN. BY	INST. BY	FINAL CONN.	REMARKS
OFFICE	0-1	SHOP STOOLS (TECH. RM.)	UNITED MOD. UCD41-H/4299	16"	16"	26"-32"	GREEN	OWNER	OWNER		SEE SPECS.
	0-2	FILE CABINET (TECH. RM.)	HON MOD. 312C-K W/LOCK	15"	26½"	29"	TROPIC SAND	↑	↑		↑ ↑
	0-3	SAFE									
	0-4	DESK	HON MOD. 33055-WK	60"	30"	29"	TROPIC SAND				
	0-5	FILE CABINET	HON MOD. 312C-K	15"	26½"	29"	TROPIC SAND				
	0-6	DESK TOP	CUSTOM FABRICATED	11'-2¼"	28½"		NEVAMAR W-24GIT				& DET. 24/A9
	0-7	BOOK CASE	HON MOD. 542A	36"	12⅝"	42"	TROPIC SAND				
	0-8	CHAIRS	HON MOD. W60 BTGTB				BROWN	↓	↓		↓ ↓
	0-9	STORAGE CABINET	MURDOCK MOD. 7000	36"	18"	72"	TAN	OWNER	OWNER		SEE SPECS.
	0-10	UNASSIGNED									
	0-11	UNASSIGNED									
	0-12	COIN SORTER & COUNTERS	PRIES MEYER ENT. JE CA-190					OWNER	OWNER		SEE SPECS.
AUDIO VISUAL	AU-1	T.V. PROJECTION CONSOLE	R.C.A. MODEL PFR 100	43"	22¾"-41"	58"		OWNER	OWNER	OWNER	SEE SPECS.
	AU-2	UNASSIGNED									
	AU-3	T.V. ANTENNA OR CABLE CONN.						OWNER	OWNER	OWNER	AS REQ'D BY LOCAL CONDITIONS
	AU-4	VIDEO PICK-UP SYSTEM						"	"	"	SEE PLANS FOR SYSTEM & EQUIPMENT
	AU-5	PUBLIC ADDRESS SYSTEM						"	"	"	" " " " "
	AU-6	T.V. MONITOR - 19"	SANYO #4219	20⅜"	13⅞"	17 15/16"	STANDARD	"	"	"	SEE SPECS.
	AU-7	" " - 9"	" #VM4509	8⅝"	10⅜"	9½"	"	"	"	"	" "
	AU-8	SPEAKER - WALL						"	"	"	" "
	AU-9	" - CEILING	QUAM #C10X/B70WP					"	"	"	W/RMP8 LOWELL PLASTER RING
INTERIOR SIGNS	1-1	UNASSIGNED									
	1-2	LOGO - SINGLE FACE	IDENTIFICATION, INC. - TYPE 1-2	29"	½"	24"	DURAPLY	OWNER	OWNER		SEE SH. EQ-7
	1-3	BANNERS - DOUBLE FACED	" "	4'-6" & 8'-6"	¼"	24"	PLEXIGLAS	↑	G.C.		↑ ↑ ↑
	1-4	FREE TOKEN	B & B SIGN CO., TOPEKA, KS.	36"	⅛"	8"	BRONZE PLEXIGLAS		OWNER		
	1-5	PLEASE ORDER HERE	↑ ↑ ↑ ↑ ↑	36"	⅛"	8"	↑ ↑		↑		
	1-6	PICK UP FOOD HERE		36"	⅛"	8"					
	1-7	COPYRIGHT C		12"	⅛"	4"					
	1-8	MEN		12"	⅛"	4"					
	1-9	WOMEN		12"	⅛"	4"					
	1-10	CAST ONLY		12"	⅛"	4"					
	1-11	SORRY NO CHECKS		18"	⅛"	4"					
	1-12	TOKENS & QUARTERS		18"	⅛"	4"					
	1-13	CONDIMENTS		18"	⅛"	4"					
	1-14	DO NOT TOUCH SCREEN		18"	⅛"	4"					
	1-15	OPERATING HOURS		24"	⅛"	12"					
	1-16	18 YEAR OLD		24"	⅛"	12"					
	1-17	COTTON CANDY		23¾"	⅛"	6"					
	1-18	NO SMOKING, EATING OR DRINKING		11"	⅛"	14"			↓		
	1-19	BIRTHDAY PARTY PACKAGE		16"	⅛"	24"			OWNER		
	1-20	OCCUPANCY LOAD		7"	⅛"	5"			G.C.		
	1-21	RESERVED FOR BIRTHDAY PARTY		5"	⅛"	4"			OWNER		
	1-22	ONE TIME THROUGH SALAD BAR		4"	⅛"	4½"			↑		
	1-23	SHOWBIZ PIZZA PLACE		10"	⅛"	6"					
	1-24	ROLFE DEWOLF, ETC		2¾"	⅛"	5¼"					
	1-25	SKEEBALL		72"	¼"	30"					
	1-26	MAGIC CAVE		14"	⅛"	22"	↓ ↓				
	1-27	SET - PIZZA SIZE DISPLAY					BRONZE PLEXIGLAS				
	1-28	PIZZA PORTION SIZE		72"	¼"	30"	WHITE PLEXIGLAS				
	1-29	BILLY BOB'S BARNYARD		7'-0"	1"	12"	WOOD				
	1-30	BRONZE MASONITE		48"		36"	" " "				
	1-31	BILLY BOB PROFILE				42"	MASONITE				
	1-32	IF YOU ARE TALLER THAN ME...		12"			"				
	1-33	GAME TOKEN CHANGES					BRONZE METAL				
	1-34	NO DELIVERIES		18"	24 GA.	12"	WHITE METAL				
	1-35	BALLOON MACHINE		26"	24 GA.	9"	YELLOW METAL				
	1-36	TICKETS DISPENSED, SKEEBALL...		11¾"	24 GA.	6"	BRONZE METAL				
	1-37	NOW OPEN		96"		36"	WHITE CLOTH				
	1-38	NOW HIRING		96"		48"	" "				
	1-39	SORRY FULL TO CAPACITY		22"		28"	CARDBOARD				W/ MOV. SIGN HOLDER
	1-40	GIFT CERTIFICATE		14"		11"	"				
	1-41	FILL ME UP...		11"		14"	"				
	1-42	EMPLOYMENT OPPORTUNITIES		34"		38"	"				
	1-43	QUALIFIED PERSONS ONLY		20"	⅛"	6"	BRONZE PLEXIGLAS				
	1-44	PIZZA CUTTING INSTRUCTIONS	↓ ↓ ↓ ↓ ↓	48"	⅛"	24"	WHITE PLEXIGLAS				
	1-45	THIS SAFE ALARM EQUIPPED	B & B SIGN CO., TOPEKA, KS.	20"	⅛"	6"	BRONZE PLEXIGLAS				
	1-46A	MENU BOARD W/ LOGO	CREATIVE SIGNS	76½"		44"					
	1-46B	BEVERAGE BOARD W/ LOGO	" "	52"		24½"		↓	↓		↓ ↓ ↓
	1-47	FRANCHISE LICENSE	B & B SIGN CO., TOPEKA, KS.	24"	⅛"	8"	BRONZE PLEXIGLAS	OWNER	OWNER		SEE SH. EQ-7

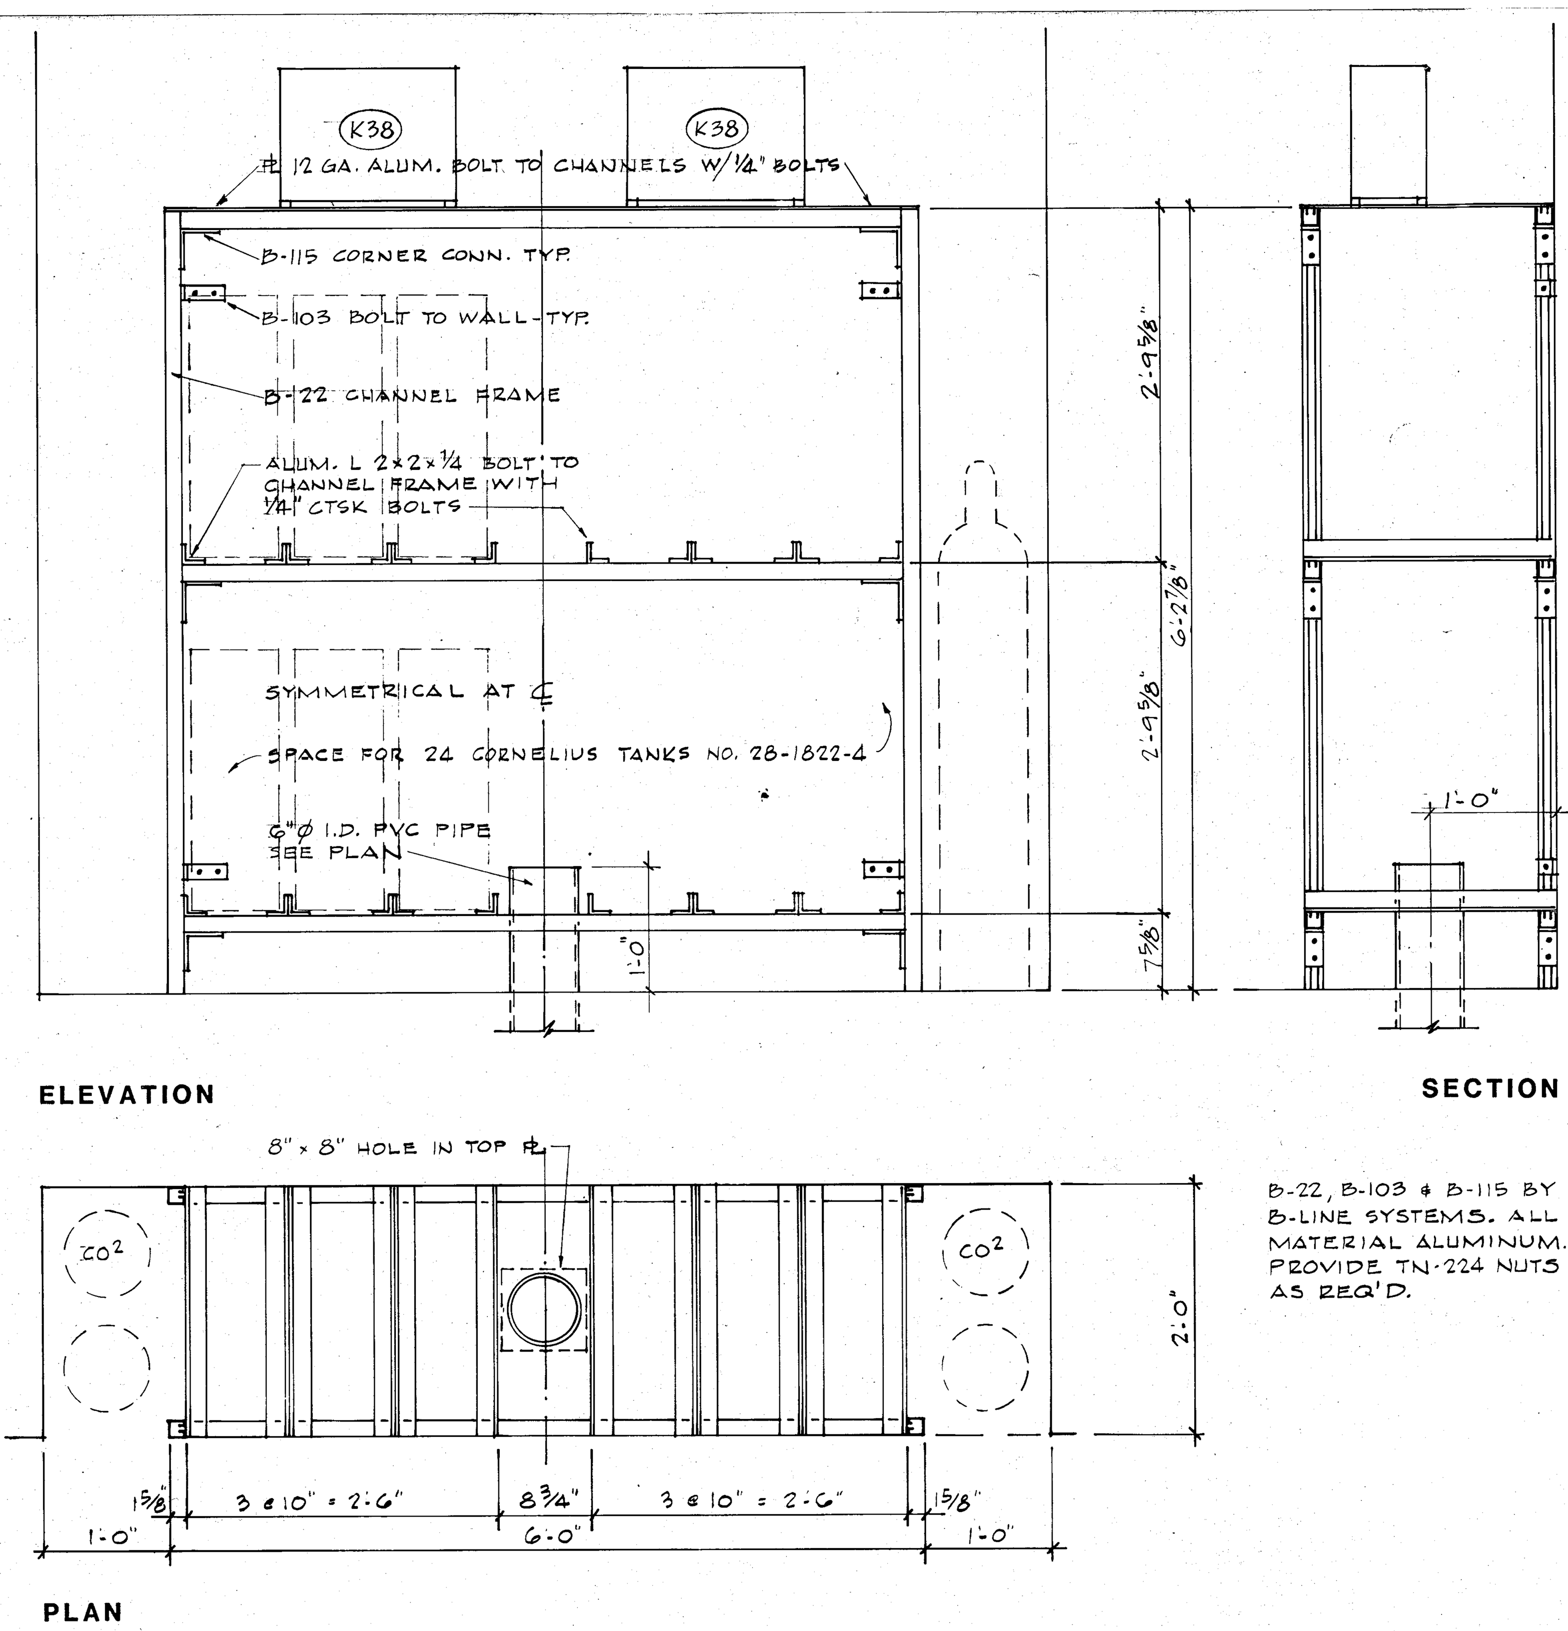

B-22, B-103 & B-115 BY B-LINE SYSTEMS. ALL MATERIAL ALUMINUM. PROVIDE TN-224 NUTS AS REQ'D.

TANK RACK (K53)
1" = 1'-0"

SHOWBIZ PIZZA PLACE

FAMILY RESTAURANT CONCEPTS
808 MASSACHUSETTS
LAWRENCE, KS 66044 (913) 749-5225
Franchisee of Showbiz Pizza Place restaurants under license from Showbiz Pizza Place, Inc.

SHOWBIZ PIZZA PLACE
Niagara Falls Blvd. & Chestnut Ridge Rd.
AMHERST, NEW YORK

S | L

EQUIPMENT SCHEDULE

JOB 82-108-2
DATE 9/17/82
REVISIONS

DRAWN BY | CHECKED BY

SEAL
No. 12626 ... OF THE STATE OF NEW ...

HARVEY ALLEN FINK • AIA
ASSOCIATED DESIGNERS & ARCHITECTS P.A.
MISSION STATE BANK BUILDING
5201 JOHNSON DR.
MISSION, KS. 66205
TEL (913) 432-1020

RECEIVED
NOV 10 1982
TOWN OF AMHERST BUILDING DEPT.

ALL REFERENCES TO OWNER ON THESE PLANS SHALL NOT REFER TO SHOWBIZ PIZZA PLACE, INC. BUT TO SHOWBIZ PIZZA PLACE, INC. FRANCHISEE.

THESE DOCUMENTS MAY NOT BE USED OR REPRODUCED IN ANY FORM WITHOUT THE WRITTEN AUTHORITY OF SHOWBIZ PIZZA PLACE, INC. FRANCHISEE AND ASSOCIATED DESIGNERS & ARCHITECTS, P. A.

EQ 4 OF

EQUIPMENT SCHEDULE

EQUIPMENT

Group	MARK	DESCRIPTION	MODEL	WIDTH	DEPTH	HEIGHT	FINISH OR COLOR
EXTERIOR SIGNS (SEE SH. EQ-8)	E-1	CHANNEL LETTER	IDENTIFICATION, INC. E-1-18	27'-0"	5½"	1'-6"	METAL & PLASTIC
	E-2	" "	" " E-1-24	36'-0"	5½"	2'-0"	" "
	E-3	" "	" " E-1-30	43'-0"	5½"	2'-6"	" "
	E-4	" "	" " E-1-36	52'-0"	5½"	3'-0"	" "
	E-5	" " W/RACEWAY	" " E-1-R-18	27'-0"	11½"	1'-6"	" "
	E-6	" " "	" " E-1-R-30	43'-0"	11½"	2'-6"	" "
	E-7	" " "	" " E-1-R-36	52'-0"	11½"	3'-0"	" "
	E-8	" " W/RACEWAY & LOGOS	" " E-1-RL-24	45'-0"	11½"	2'-0"	" "
	E-9	" " "	" " E-1-RL-30	54'-0"	11½"	2'-6"	" "
	E-10	" " "	" " E-1-RL-36	64'-0"	11½"	3'-0"	" "
	E-11	LOGO - SINGLE FACE	" " E-3	4'-0"	8"	3'-3"	" "
	E-12	" " "	" " E-4	4'-0"	½"	3'-3"	DURAPLY
	E-13	" DOUBLE "	" " E-5	14'-3"	20"	12'-0"	METAL & PLASTIC
	E-14	" " "	" " E-6	9'-9"	18"	8'-0"	" "
	E-15	" SINGLE "	" " E-7	15'-6"	8"	7'-2"	" "
	E-16	" " "	" " E-8	10'-6"	8"	4'-10"	" "
	E-17	" DOUBLE "	" " E-9	8'-7"	14"	4'-10"+6"	" "
	E-18	" SINGLE " 3-PIECE	" " E-10	13'-0"±	6"	2'-6"	" "
	E-19	" " " "	" " E-11	18'-8"±	8"	4'-0"	" "
	E-20	" " " "	" " E-12	25'-0"±	8"	5'-0"	" "
	E-21	" SINGLE "	" " E-13	6'-0"	½"	2'-8"	DURAPLY
	E-22	" " "	" " E-14	23'-9"	8"	10'-6"	METAL & PLASTIC
	E-23	" DOUBLE "	" " E-15	12'-9"	20"	10'-6"	" "
	E-24	" SINGLE " 3-PIECE	" " E-16	34'-10"	8"	7'-6"	" "
	E-25	CHANNEL LETTER W/RACEWAY	" " E-1-R-24	36'-0"	5½"	2'-0"	" "
	E-26	DOUBLE FACE	" " E-17	9'-0"	VARIES	6'-0"	" "
MISCELLANEOUS	M-1	COMPRESSOR PACKAGE	INGERSOLL-RAND 20E3	5'-7"	2'-8¾"	5'-0¾"	STANDARD
	M-2	DRYER FOR M-1	" " 75HSB	1'-8"	1'-8"	2'-7"	"
	M-3	REMOTE RECEIVER	" " V3024-2	2'-6" DIA.		7'-8"	"
	M-4	UNASSIGNED					
	M-5	STAGE CURTAIN & LIGHTING	GROSH SCENIC STUDIOS				
	M-6	WATER SOFTENING SYSTEM	CULLIGAN MOD. HB-45 SOFTENER / BRINE TANK	12" DIA. / 18" DIA.		54" / 38"	
	M-7	CASH REGISTERS	STANDARD LOGIC INC./DART				
	M-8	TURNSTILE - ENTRANCE	PEREY SUPER KOMPAK	21¼"	27½"	38"	S.S. & PAINT
	M-9	TURNSTILE - EXIT	PEREY No. 20 TRAFFIC CONTROL	38"		35⅛"	ALUM. & PAINT
	M-10	WALL MATS	PORTER 90360-216	2'-0"	1⅜"	6'-0"	RED, YELLOW, ORANGE
	M-11	FLOOR MATS	PORTER 05590-300	12'-0"	5'-0"	10"	NAVY BLUE
	M-12	NETTING					
FURNITURE	F-1	BARN SLIDE	DOMUS LTD., K.C.MO.				
	F-2	DOUBLE BOOTHS (6 REQ'D)	ZAX, INC. 6CUC	62"			NAUGAHYDE EX-65
	F-3	SINGLE BOOTHS (2 REQ'D)	" " 600C	62"			" EX-65
	F-4	TABLES (FOR BOOTHS) (7 REQ'D)	" " 275/FALCON 203-522	30"	60"		NEVAMAR W-8-94T
	F-5	TABLES (SHOWROOM)	" " 275/FALCON 204-2230	30"	48"		" W-8-94T
	F-6	TABLES (SPORTSRM.)	" " 125/FALCON 202-30	30"	48"		" W-2-461T
	F-7	CHAIRS (SHOWROOM)	SHELBY WILLIAMS SERIES 4600				
	F-8	CHAIRS (SPORTSRM.)	" " MOD. 8835				
	F-9	SOAP DISPENSERS	SANI-FRESH 947706, 947700				
	F-10	KIDDIE BOXES (10 REQ'D)	ZAX, INC.	16"	18"	12"	COVER W/CARPET G.C.
	F-11	TRASH UNITS	" "	32"	20"	44"	NEVAMAR W-8-94T
	F-12	COAT RACKS	" "	2'-8", 3'-8" & 5'-4"	¾"	4"	OAK
	F-13	CARPETING - FLOOR	BIGELOW "BEAUVAIS" 1001 ANSO-X				CH'AN 4044-02413
	F-14	" - WALL	STRATTON TAPESTRIE SOLIDS				OAKLEAF T-129
	F-15	" - SOUND	STRATTON TAPESTRIE 'ENCORE STRIPES'				GOLD STRIPE T-340
	F-16	SHOE STORAGE - 56 COMP	REPUBLIC STEEL FLAT INSERT	33½"	9"	37⅝"	TAN #14

ELECTRICAL / PLUMBING

MARK	VOLT	KW	WATT	AMP	HP	PHASE	CONNECTION HT. A.F.F.	TYPE DIRECT WIRE	TYPE PLUG	WATER & WASTE HW 110	HW 140	CW	WASTE	HT. A.F.F.	CONN.	GAS HT. A.F.F.	MBH	CONN.	AIR CONN.
E-1	120		450	15.0		1		O											
E-2	120		675	15.0		1		O											
E-3	120		675	20.0		1		O											
E-4	120		1125	20.0		1		O											
E-5	120		450	15.0		1		O											
E-6	120		675	20.0		1		O											
E-7	120		1125	20.0		1		O											
E-8	120		1170	15.0		1		O											
E-9	120		1404	20.0		1		O											
E-10	120		1638	2-20.0		1		O											
E-11	120		300	15.0		1		O											
E-12																			
E-13	120		2340	15.0		1		O											
E-14	120		1140	15.0		1		O											
E-15	120		1260	20.0		1		O											
E-16	120		780	15.0		1		O											
E-17	120		720	15.0		1		O											
E-18	120		420	15.0		1		O											
E-19	120		900	15.0		1		O											
E-20	120		924	20.0		1		O											
E-21																			
E-22	120		2880	30.0		1		O											
E-23	120		2400	30.0		1		O											
E-24	120			30.0		1		O											
E-25	120		675	15.0		1		O											
E-26	120		792	15.0		1		O											
M-1					20.0	3		O											
M-2	115				¾	1			O										

GENERAL

MARK	FURN. BY	INST. BY	FINAL CONN.	REMARKS
E-1	OWNER	OWNER	OWNER	WALL MOUNT
E-2	"	"	"	" "
E-3	"	"	"	" "
E-4	"	"	"	" "
E-5	"	"	"	" "
E-6	"	"	"	" "
E-7	"	"	"	" "
E-8	"	"	"	" "
E-9	"	"	"	" "
E-10	"	"	"	" "
E-11	"	"	"	" "
E-12	"	"		" "
E-13	"	"	OWNER	TWO-POLE PYLON
E-14	"	"	"	SINGLE POLE CENTER MOUNT PYLON
E-15	"	"	"	WALL MOUNT
E-16	"	"	"	" "
E-17	"	"	"	CONCRETE BASE BY GEN. CONTR.
E-18	"	"	"	WALL MOUNT
E-19	"	"	"	" "
E-20	"	"	"	" "
E-21	"	"		" "
E-22	"	"	OWNER	" "
E-23	"	"	"	SINGLE POLE CENTER MOUNT PYLON
E-24	"	"	"	WALL MOUNT
E-25	"	"	"	" "
E-26	"	"	"	SINGLE POLE CENTER MOUNT PYLON
M-1	OWNER	OWNER	G.C.	VOLTAGES 208 OR 230/460
M-2	"	"	"	
M-3	"	"	"	
M-4				
M-5	OWNER	S.P.P.	S.P.P.	
M-6	"	OWNER	G.C.	
M-7	"	"	OWNER	
M-8	"	CONTR.		SEE SPECS.
M-9	"	"		" "
M-10	"	"		" "
M-11	"	"		" "
M-12	"	"		" "
F-1	OWNER	OWNER		SEE SPECS.
F-2	"	"		" "
F-3	"	"		" "
F-4	"	"		" " SEE PLAN FOR NO. REQ'D
F-5	"	"		" " " " " " "
F-6	"	"		" " " " " " "
F-7	"	"		" " " " " " "
F-8	"	"		" " " " " " "
F-9	"	"		" " " " " " "
F-10	"	"		" " & DET. SH. EQ-7
F-11	"	"		" " " " "
F-12	"	"		" "
F-13	"	G.C.		" " SEE DRWGS. FOR AREA REQ'D
F-14	"	"		" " " " " " "
F-15	"	"		" " " " " " "
F-16				

GAMES & RIDES

MARK	DESCRIPTION	REMARKS
1	BALLOON MACHINE	
2	CLUCKIN CHICKEN	
3	BILL CHANGER	
4	SKEEBALL	
5	"	
6	"	
7	"	
8	"	
9	"	
10	"	
11	"	
12	"	
13	"	
14	SPIDERMAN PIN	
15	CAROUSEL	
16	U.S. MARSHALL	
17	BI PLANE	
18	FERRIS WHEEL	
19	HELICOPTER	
20	WHAC-A-DEMON	
21	DEFENDER	
22	PAC MAN	
23	ASTEROID DELUXE	
24	CENTIPEDE	
25	SPACE ODESSEY	
26	ASTRO BLASTER	
27	SPACE FURY	
28	ARMOUR ATTACK	
29	GORF	
30	WIZARDS OF WOR	
31	SCRAMBLE	
32	DEFENDER	
33	PAC MAN	
34	GORF	
35	BERZERK	
36	COLONY 7	
37	PLEIADES	
38	PHOENIX	
39	BATTLEZONE	
40	RALLY X	
41	ASTEROIDS	
42	UNASSIGNED	
43	SPACE TACTICS	
44	RIP OFF	
45	SPACE CHASER	
46	CRAZY CLIMBER	
47	CARNEVAL	
48	LUNAR LANDER	
49	GALAXIAN	
50	COSMIC GORILLA	
51	SPACE INVADERS	
52	ARM WRESTLER	
53		COCKTAIL GAME
54		" "
55		" "
56		" "
57		" "
58		" "
59		" "
60		" "
61		" "
62		" "
63	MOTOR CYCLE	
64	ASTRO TANK	
65	BLUEBELL TRAIN	
66	AUTORACE THEATER	
67	BARREL ROLL	SEE DETAIL SHT. A-11
68	SLIDE	
69	MAZE	
70	AIR BAG	
71	SEA OF BALLS	
72	UNASSIGNED	

SHOWBIZ PIZZA PLACE

FRC FAMILY RESTAURANT CONCEPTS
808 MASSACHUSETTS
LAWRENCE, KS 66044 (913) 749-5225
Franchisee of Showbiz Pizza Place restaurants under license from Showbiz Pizza Place, Inc.

SHOWBIZ PIZZA PLACE
Niagara Falls Blvd. & Chestnut Ridge Rd.
AMHERST, NEW YORK

S | L

EQUIPMENT SCHEDULE

JOB 82-108-2
DATE 9/17/82
REVISIONS 11-19-82
DRAWN BY | CHECKED BY

HARVEY ALLEN FINK • AIA
ASSOCIATED DESIGNERS & ARCHITECTS P.A.
MISSION STATE BANK BUILDING
5201 JOHNSON DR.
MISSION, KS. 66205
TEL (913) 432-1020

RECEIVED JAN 13, 1983 TOWN OF AMHERST BUILDING DEPT.

ALL REFERENCES TO OWNER ON THESE PLANS SHALL NOT REFER TO SHOWBIZ PIZZA PLACE, INC. BUT TO SHOWBIZ PIZZA PLACE, INC. FRANCHISEE.

THESE DOCUMENTS MAY NOT BE USED OR REPRODUCED IN ANY FORM WITHOUT THE WRITTEN AUTHORITY OF SHOWBIZ PIZZA PLACE, INC. FRANCHISEE AND ASSOCIATED DESIGNERS & ARCHITECTS, P. A.

EQUIPMENT SCHEDULE

EQUIPMENT

EXTERIOR SIGNS — SEE SH. EQ-8

MARK	DESCRIPTION	MODEL	WIDTH	DEPTH	HEIGHT	FINISH OR COLOR
E-1	CHANNEL LETTER	IDENTIFICATION, INC. E-1-18	27'-0"	5½"	1'-6"	METAL & PLASTIC
E-2	" "	" " E-1-24	36'-0"	5½"	2'-0"	" "
E-3	" "	" " E-1-30	43'-0"	5½"	2'-6"	" "
E-4	" "	" " E-1-36	52'-0"	5½"	3'-0"	" "
E-5	" " W/RACEWAY	" " E-1-R-18	27'-0"	11½"	1'-6"	" "
E-6	" " "	" " E-1-R-30	43'-0"	11½"	2'-6"	" "
E-7	" " "	" " E-1-R-36	52'-0"	11½"	3'-0"	" "
E-8	" " W/RACEWAY & LOGOS	" " E-1-RL-24	45'-0"	11½"	2'-0"	" "
E-9	" " "	" " E-1-RL-30	54'-0"	11½"	2'-6"	" "
E-10	" " "	" " E-1-RL-36	64'-0"	11½"	3'-0"	" "
E-11	LOGO - SINGLE FACE	" " E-3	4-0"	8"	3'-3"	" "
E-12	" " "	" " E-4	4-0"	½"	3'-3"	DURAPLY
E-13	" DOUBLE "	" " E-5	14'-3"	20"	12'-0"	METAL & PLASTIC
E-14	" " "	" " E-6	9'-9"	18"	8'-0"	" "
E-15	" SINGLE "	" " E-7	15'-6"	8"	7'-2"	" "
E-16	" " "	" " E-8	10'-6"	8"	4'-10"	" "
E-17	" DOUBLE "	" " E-9	8'-7"	14"	4'-10"+6"	" "
E-18	" SINGLE " 3-PIECE	" " E-10	13'-0"±	6"	2'-6"	" "
E-19	" " " "	" " E-11	18'-8"±	8"	4'-0"	" "
E-20	" " " "	" " E-12	25'-0"±	8"	5'-0"	" "
E-21	" SINGLE "	" " E-13	6-0"	½"	2'-8"	DURAPLY
E-22	" " "	" " E-14	23'-9"	8"	10'-6"	METAL & PLASTIC
E-23	" DOUBLE "	" " E-15	12'-9"	20"	10'-6"	" "
E-24	" SINGLE " 3-PIECE	" " E-16	34'-10"	8"	7'-6"	" "
E-25	CHANNEL LETTER W/RACEWAY	" " E-1-R-24	36'-0"	5½"	2'-0"	" "
E-26	DOUBLE FACE	" " E-17	9-0"	VARIES	6-0"	" "

MISCELLANEOUS

MARK	DESCRIPTION	MODEL	WIDTH	DEPTH	HEIGHT	FINISH OR COLOR
M-1	COMPRESSOR PACKAGE	INGERSOLL-RAND 20E3	5'-7"	2'-8¾"	5'-0¾"	STANDARD
M-2	DRYER FOR M-1	" " 75HSB	1'-8"	1'-8"	2'-7"	"
M-3	REMOTE RECEIVER	" " V3024-2	2'-6" DIA.		7'-8"	"
M-4	UNASSIGNED					
M-5	STAGE CURTAIN & LIGHTING	GROSH SCENIC STUDIOS				
M-6	WATER SOFTENING SYSTEM	CULLIGAN MOD. HB-45 SOFTENER / BRINE TANK	12" DIA. / 18" DIA.		54" / 38"	
M-7	CASH REGISTERS	STANDARD LOGIC INC./DART				
M-8	TURNSTILE - ENTRANCE	PEREY SUPER KOMPAK	21¼"	27½"	38"	S.S. & PAINT
M-9	TURNSTILE - EXIT	PEREY No. 20 TRAFFIC CONTROL	38"		35⅛"	ALUM. & PAINT
M-10	WALL MATS	PORTER 90360-216	2'-0"	1⅜"	6'-0"	RED, YELLOW, ORANGE
M-11	FLOOR MATS	PORTER 05590-300	12'-0"	5'-0"	10"	NAVY BLUE
M-12	NETTING					

FURNITURE

MARK	DESCRIPTION	MODEL	WIDTH	DEPTH	HEIGHT	FINISH OR COLOR
F-1	BARN SLIDE	DOMUS LTD., K.C. MO.				
F-2	DOUBLE BOOTHS (6 REQ'D)	ZAX, INC. 6CUC	62"			NAUGAHYDE EX-65
F-3	SINGLE BOOTHS (2 REQ'D)	" " 600C	62"			" EX-65
F-4	TABLES (FOR BOOTHS) (7 REQ'D)	" " 275/FALCON 203-522	30"	60"		NEVAMAR W-8-94T
F-5	TABLES (SHOWROOM)	" " 275/FALCON 204-2230	30"	48"		" W-8-94T
F-6	TABLES (SPORTSRM.)	" " 125/FALCON 202-30	30"	48"		" W-2-461T
F-7	CHAIRS (SHOWROOM)	SHELBY WILLIAMS SERIES 4600				
F-8	CHAIRS (SPORTSRM.)	" " MOD. 8835				
F-9	SOAP DISPENSERS	SANI-FRESH 947706, 947700				
F-10	KIDDIE BOXES (10 REQ'D)	ZAX, INC.	16"	18"	12"	COVER W/CARPET G.C.
F-11	TRASH UNITS	" "	32"	20"	44"	NEVAMAR W-8-94T
F-12	COAT RACKS	" "	2'-8", 3'-8" & 5'-4"	¾"	4"	OAK
F-13	CARPETING - FLOOR	BIGELOW "BEAUVAIS" 1001 ANSO-X				CH'AN 4044-02413
F-14	" - WALL	STRATTON TAPESTRIE SOLIDS				OAKLEAF T-129
F-15	" - SOUND	STRATTON TAPESTRIE ENCORE STRIPE				GOLD STRIPE T-340
F-16	SHOE STORAGE - 56 COMP	REPUBLIC STEEL FLAT INSERT	33½"	9"	37⅝"	TAN #14

ELECTRICAL / PLUMBING / GENERAL

MARK	VOLT	KW	WATT	AMP	HP	PHASE	CONNECTION HT. A.F.F.	TYPE: DIRECT WIRE	TYPE: PLUG	WATER & WASTE: HW 110	HW 140	CW	WASTE	HT. A.F.F.	GAS: CONN.	HT. A.F.F.	MBH	AIR CONN.	FURN. BY	INST. BY	FINAL CONN.	REMARKS
E-1	120		450	15.0		1		○											OWNER	OWNER	OWNER	WALL MOUNT
E-2	120		675	15.0		1		○											"	"	"	" "
E-3	120		675	20.0		1		○											"	"	"	" "
E-4	120		1125	20.0		1		○											"	"	"	" "
E-5	120		450	15.0		1		○											"	"	"	" "
E-6	120		675	20.0		1		○											"	"	"	" "
E-7	120		1125	20.0		1		○											"	"	"	" "
E-8	120		1170	15.0		1		○											"	"	"	" "
E-9	120		1404	20.0		1		○											"	"	"	" "
E-10	120		1638	2-20.0		1		○											"	"	"	" "
E-11	120		300	15.0		1		○											"	"	"	" "
E-12																			"	"		" "
E-13	120		2340	15.0		1		○											"	"	OWNER	TWO-POLE PYLON
E-14	120		1140	15.0		1		○											"	"	"	SINGLE POLE CENTER MOUNT PYLON
E-15	120		1260	20.0		1		○											"	"	"	WALL MOUNT
E-16	120		780	15.0		1		○											"	"	"	" "
E-17	120		720	15.0		1		○											"	"	"	CONCRETE BASE BY GEN. CONTR.
E-18	120		420	15.0		1		○											"	"	"	WALL MOUNT
E-19	120		900	15.0		1		○											"	"	"	" "
E-20	120		924	20.0		1		○											"	"	"	" "
E-21																			"	"		" "
E-22	120		2880	30.0		1		○											"	"	OWNER	" "
E-23	120		2400	30.0		1		○											"	"	"	SINGLE POLE CENTER MOUNT PYLON
E-24	120			30.0		1		○											"	"	"	WALL MOUNT
E-25	120		675	15.0		1		○											"	"	"	" "
E-26	120		792	15.0		1		○											"	"	"	SINGLE POLE CENTER MOUNT PYLON
M-1					20.0	3		○											OWNER	OWNER	G.C.	VOLTAGES 208 OR 230/460
M-2	115				¾	1			○										"	"	"	
M-3																			"	"	"	
M-4																						
M-5																			OWNER	S.P.P.	S.P.P.	
M-6																			"	OWNER	G.C.	
M-7																			"	"	OWNER	
M-8																			"	CONTR.		SEE SPECS.
M-9																			"	"		" "
M-10																			"	"		" "
M-11																			"	"		" "
M-12																			"	"		" "
F-1																			OWNER	OWNER		SEE SPECS.
F-2																			"	"		" "
F-3																			"	"		" "
F-4																			"	"		" " SEE PLAN FOR NO. REQ'D
F-5																			"	"		" " " " " " "
F-6																			"	"		" " " " " " "
F-7																			"	"		" " " " " " "
F-8																			"	"		" " " " " " "
F-9																			"	"		" " " " " " "
F-10																			"	"		" " & DET. SH. EQ-7
F-11																			"	"		" " " " "
F-12																			"	"		" "
F-13																			"	G.C.		" " SEE DRWGS. FOR AREA REQ'D
F-14																			"	"		" " " " " " "
F-15																			"	"		" " " " " " "

GAMES & RIDES

MARK	DESCRIPTION	REMARKS
1	BALLOON MACHINE	
2	CLUCKIN CHICKEN	
3	BILL CHANGER	
4	SKEEBALL	
5	"	
6	"	
7	"	
8	"	
9	"	
10	"	
11	"	
12	"	
13	"	
14	SPIDERMAN PIN	
15	CAROUSEL	
16	U.S. MARSHALL	
17	BI PLANE	
18	FERRIS WHEEL	
19	HELICOPTER	
20	WHAC-A-DEMON	
21	DEFENDER	
22	PAC MAN	
23	ASTEROID DELUXE	
24	CENTIPEDE	
25	SPACE ODESSEY	
26	ASTRO BLASTER	
27	SPACE FURY	
28	ARMOUR ATTACK	
29	GORF	
30	WIZARDS OF WOR	
31	SCRAMBLE	
32	DEFENDER	
33	PAC MAN	
34	GORF	
35	BERZERK	
36	COLONY 7	
37	PLEIADES	
38	PHOENIX	
39	BATTLEZONE	
40	RALLY X	
41	ASTEROIDS	
42	BILL CHANGER	
43	SPACE TACTICS	
44	RIP OFF	
45	SPACE CHASER	
46	CRAZY CLIMBER	
47	CARNEVAL	
48	LUNAR LANDER	
49	GALAXIAN	
50	COSMIC GORILLA	
51	SPACE INVADERS	
52	ARM WRESTLER	
53		COCKTAIL GAME
54		" "
55		" "
56		" "
57		" "
58		" "
59		" "
60		" "
61		" "
62		" "
63	MOTOR CYCLE	
64	ASTRO TANK	
65	BLUEBELL TRAIN	
66	AUTORACE THEATER	
67	BARREL ROLL	SEE DETAIL SHT A-8
68	SLIDE	
69	MAZE	
70	AIR BAG	
71	SEA OF BALLS	
72	PROPOSED MONORAIL	

SHOWBIZ PIZZA PLACE

FAMILY RESTAURANT CONCEPTS
808 MASSACHUSETTS
LAWRENCE, KS 66044 (913) 749-5225

Franchisee of Showbiz Pizza Place restaurants under license from Showbiz Pizza Place, Inc.

SHOWBIZ PIZZA PLACE
Niagara Falls Blvd. & Chestnut Ridge Rd.
AMHERST, NEW YORK

S | L

EQUIPMENT SCHEDULE

JOB 82-108-2

DATE 9/17/82

REVISIONS

DRAWN BY | CHECKED BY

SEAL


HARVEY ALLEN FINK • AIA
ASSOCIATED DESIGNERS & ARCHITECTS P.A.
MISSION STATE BANK BUILDING
5201 JOHNSON DR.
MISSION, KS. 66205
TEL (913) 432-1020

RECEIVED NOV 10 1982 TOWN OF AMHERST BUILDING DEPT.

ALL REFERENCES TO OWNER ON THESE PLANS SHALL NOT REFER TO SHOWBIZ PIZZA PLACE, INC. BUT TO SHOWBIZ PIZZA PLACE, INC. FRANCHISEE.


THESE DOCUMENTS MAY NOT BE USED OR REPRODUCED IN ANY FORM WITHOUT THE WRITTEN AUTHORITY OF SHOWBIZ PIZZA PLACE, INC. FRANCHISEE AND ASSOCIATED DESIGNERS & ARCHITECTS, P. A.

EQ 5 OF

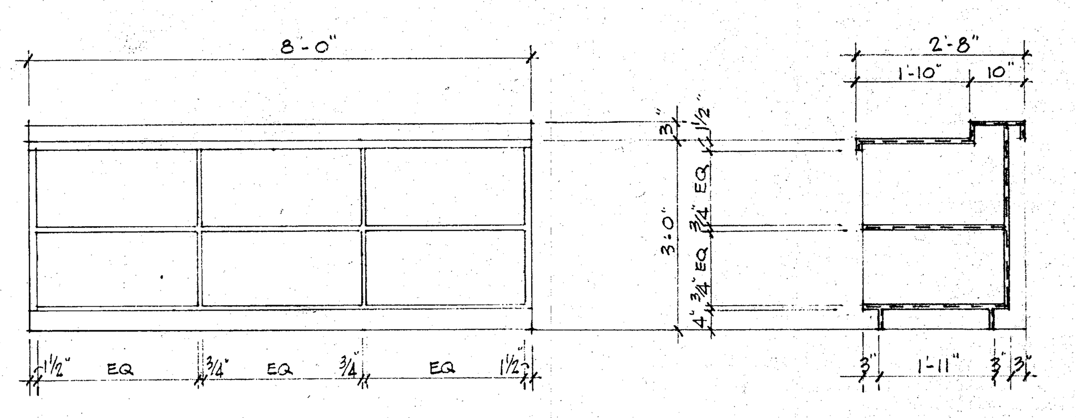

ELEVATION SECTION


ORDER COUNTER (K1)

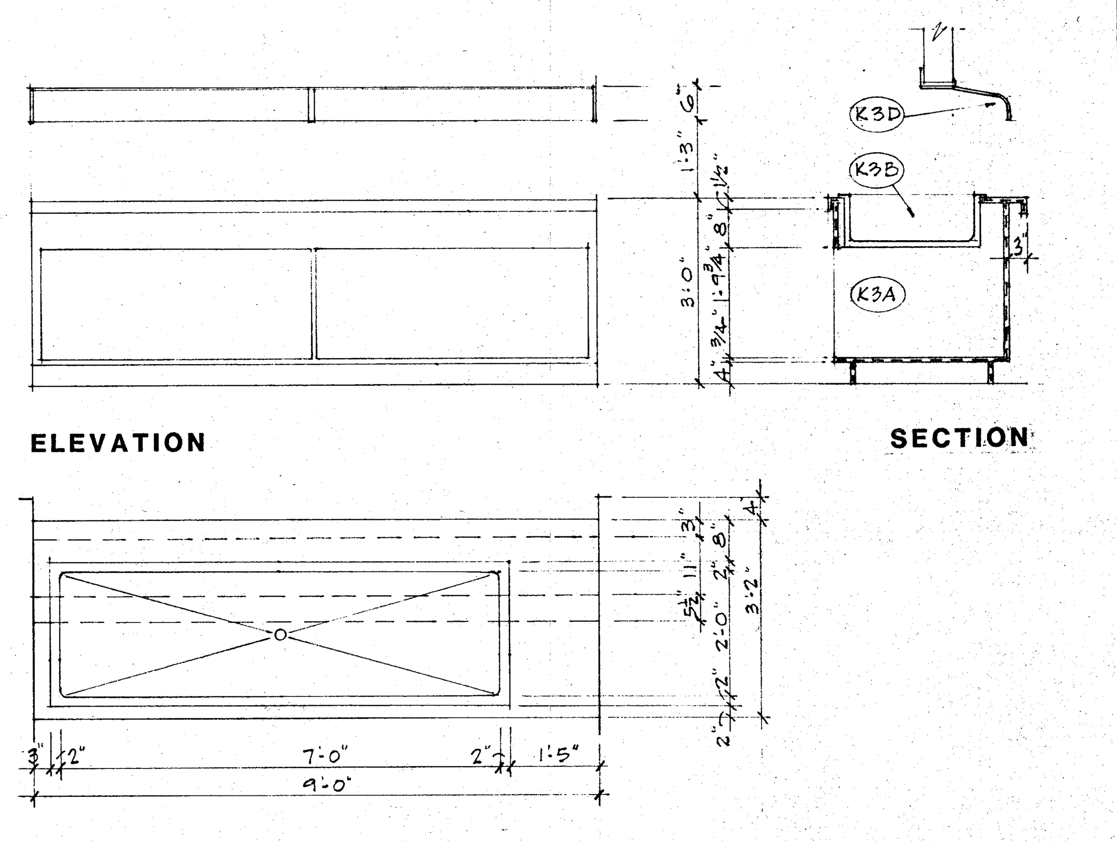

ELEVATION SECTION


PLAN

SALAD BAR (K3)

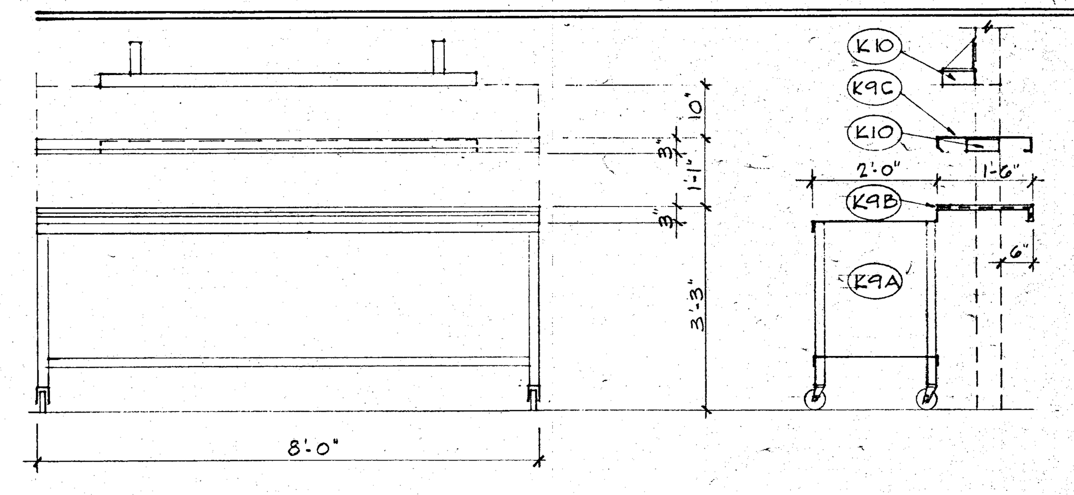

ELEVATION SECTION


PICK-UP COUNTER (K9)

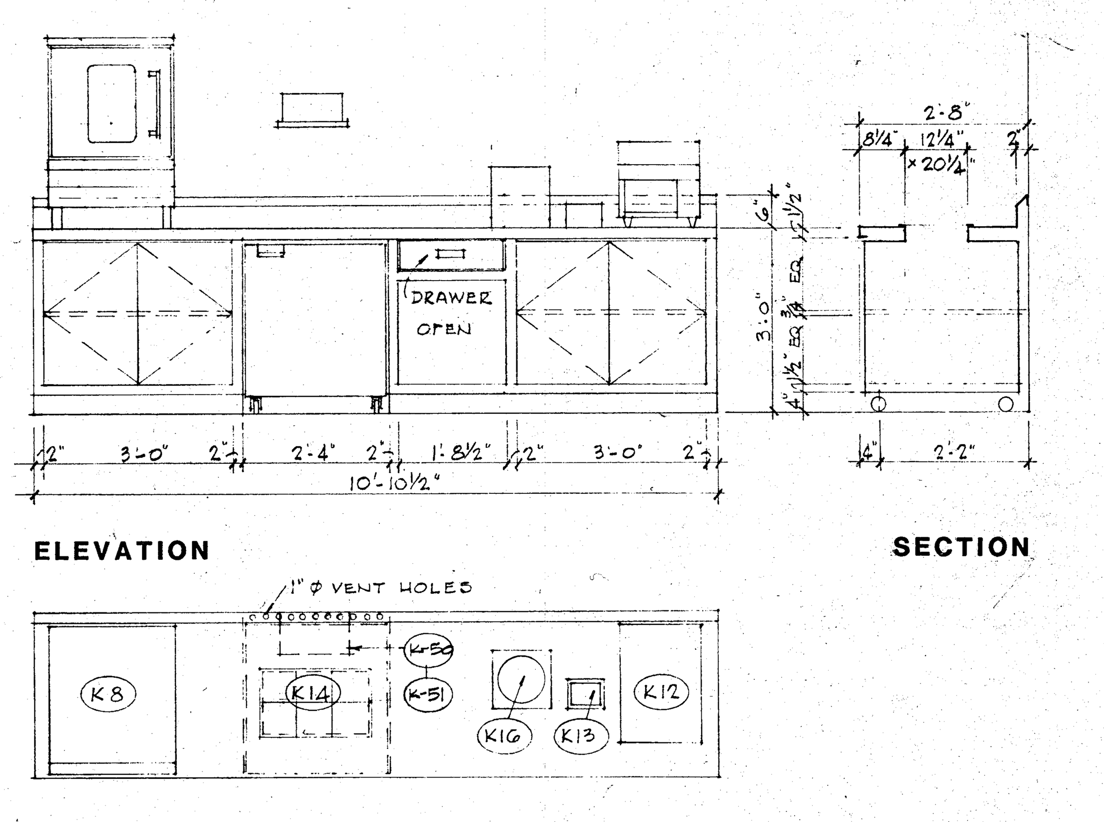

ELEVATION SECTION


PLAN

SANDWICH PREP. TABLE (K11)

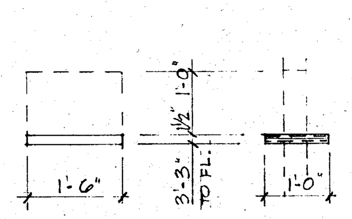

ELEVATION SECT


SHELF (K2)

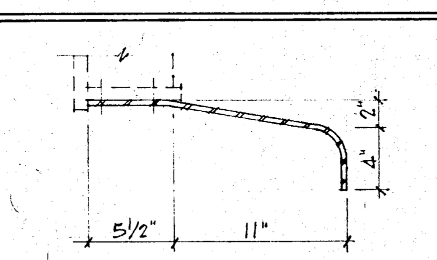

SECTION

SN. GD. (K3D)


1½" = 1'-0"

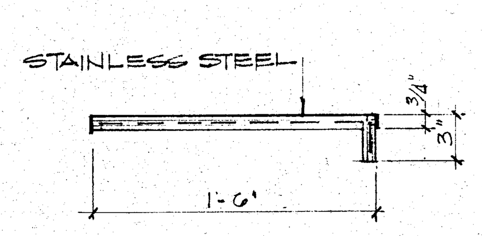

SECTION

SHELF (K9B)


1½" = 1'-0"

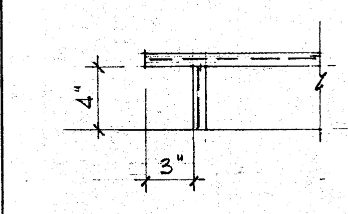

SECTION

TYP. BASE


1½" = 1'-0"

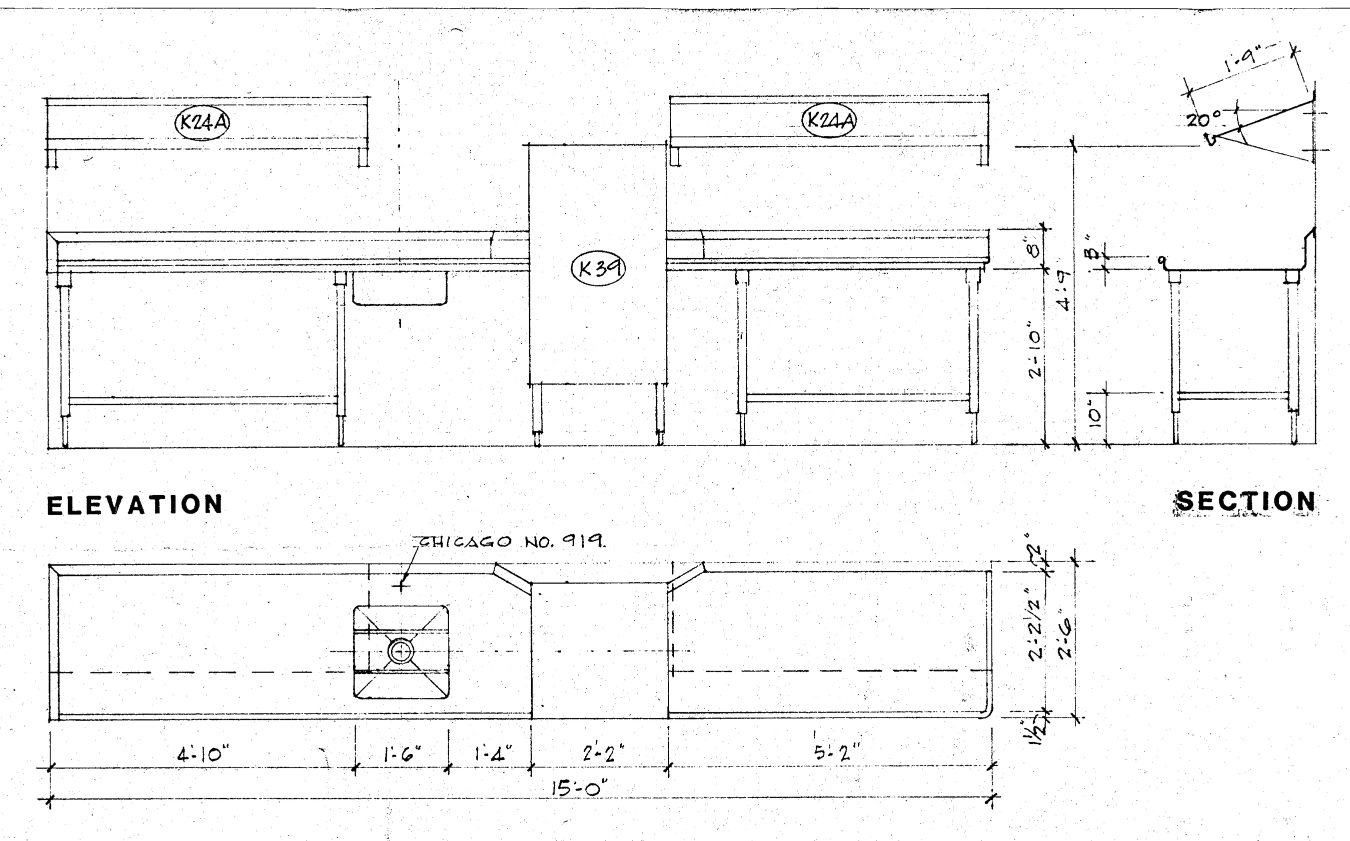

ELEVATION SECTION

PLAN


CLEAN & SOILED DISHTABLES (K24)

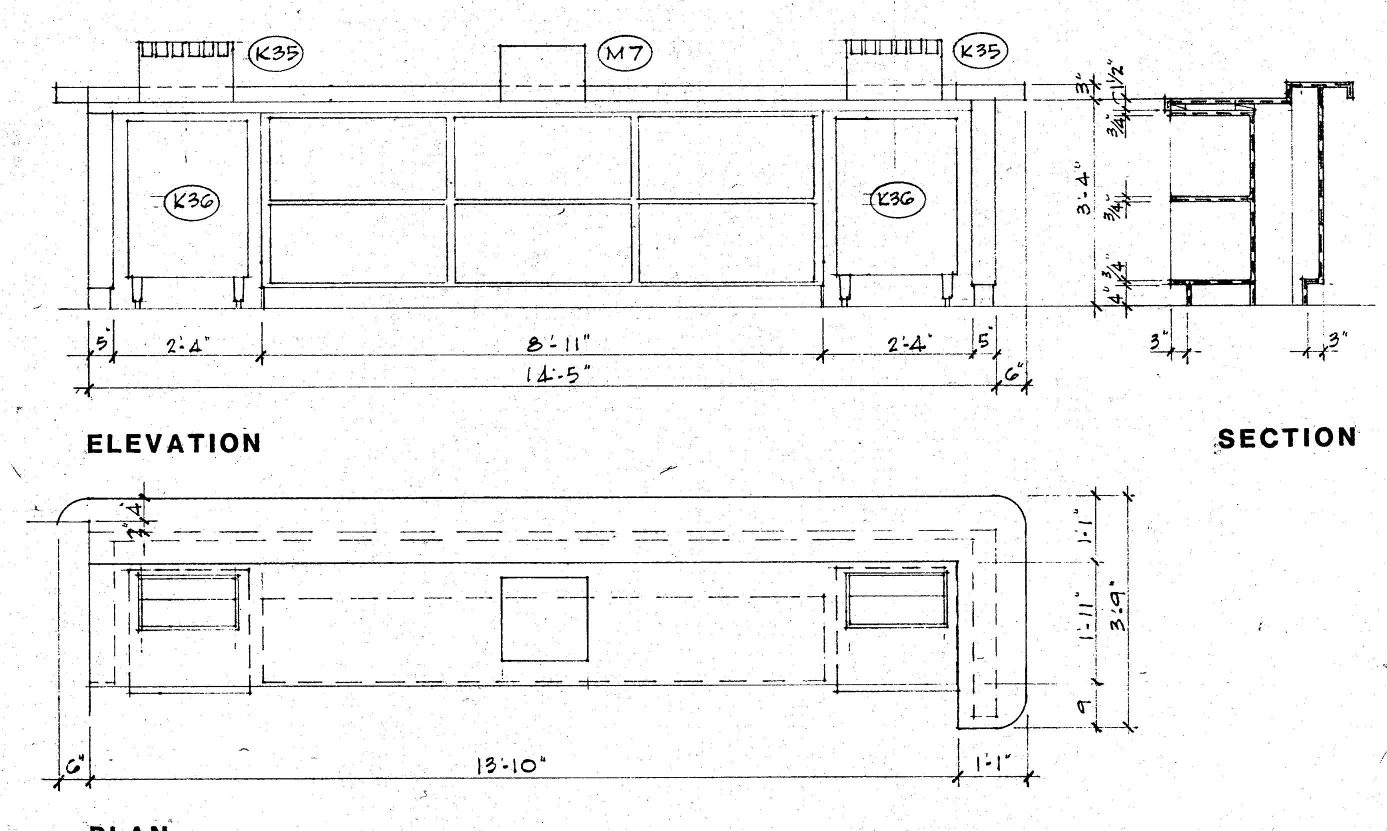

ELEVATION SECTION


PLAN

BEVERAGE COUNTER (K34)

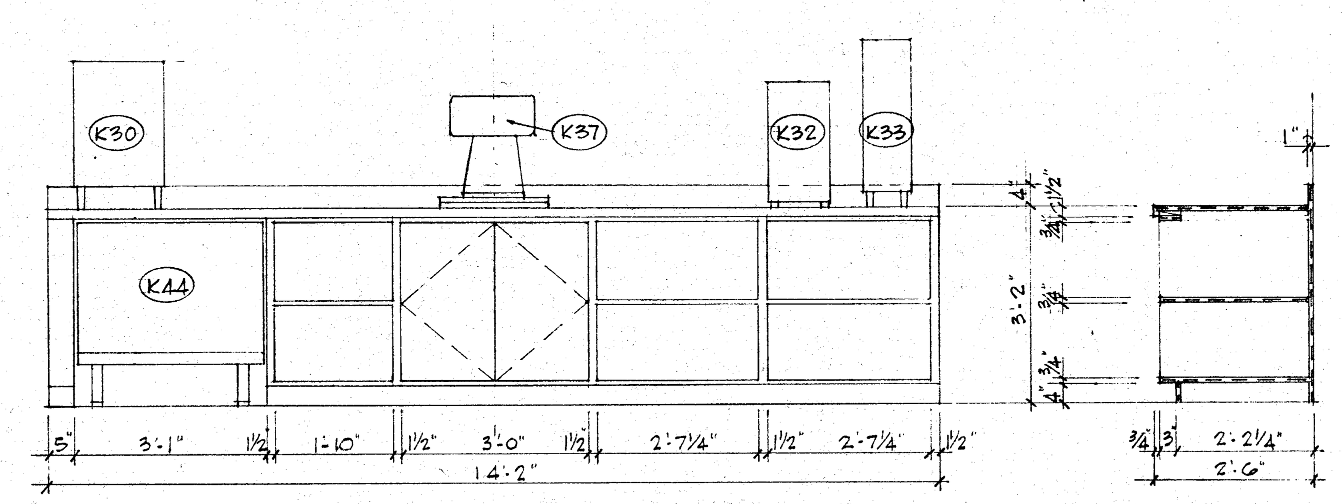


ELEVATION SECTION

BACK BAR (K31)

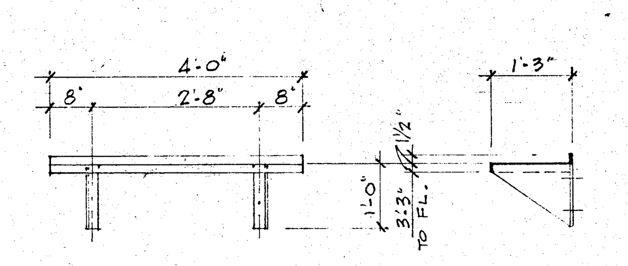

ELEVATION SECTION


WALL SHELF (K6)

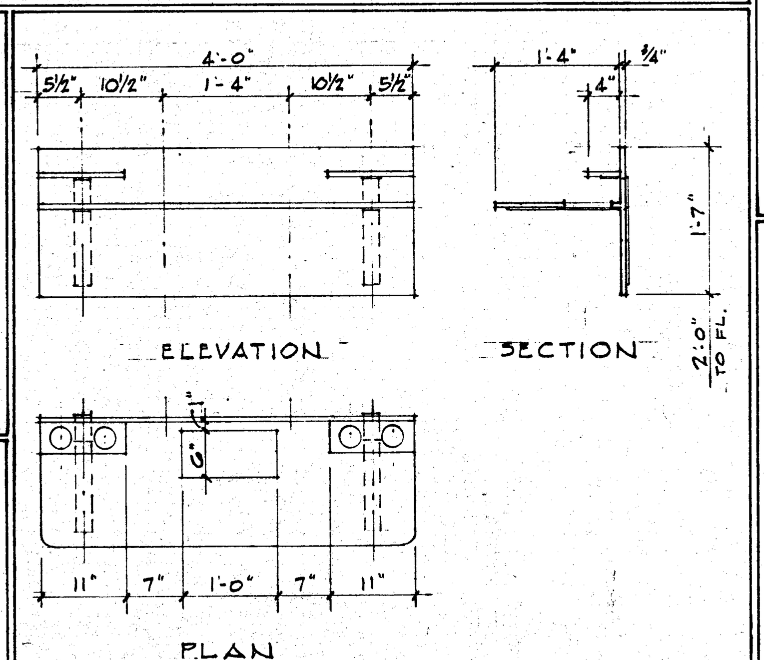

ELEVATION SECTION

PLAN


CONDIMENT UNIT (K45)

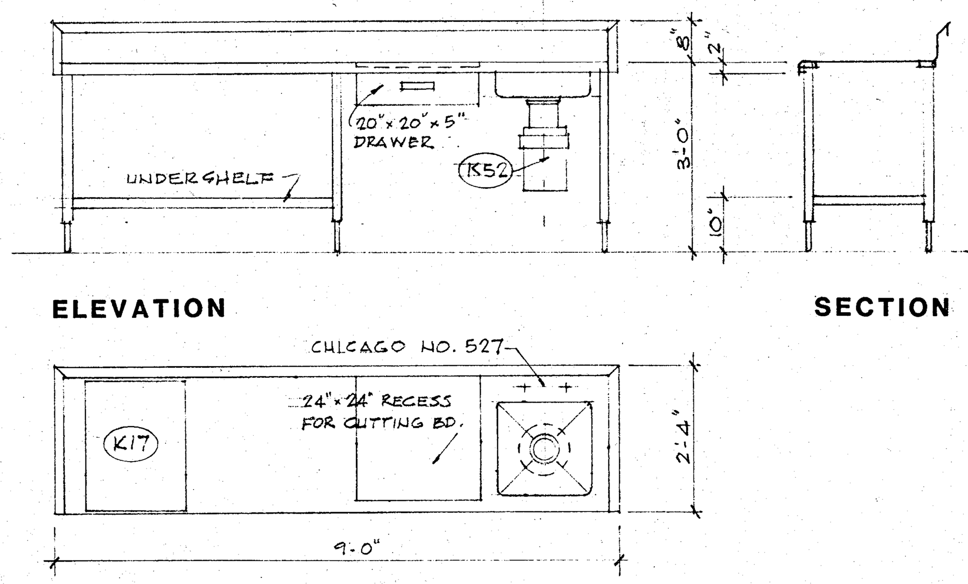

ELEVATION SECTION

PLAN


VEGETABLE SINK (K46)

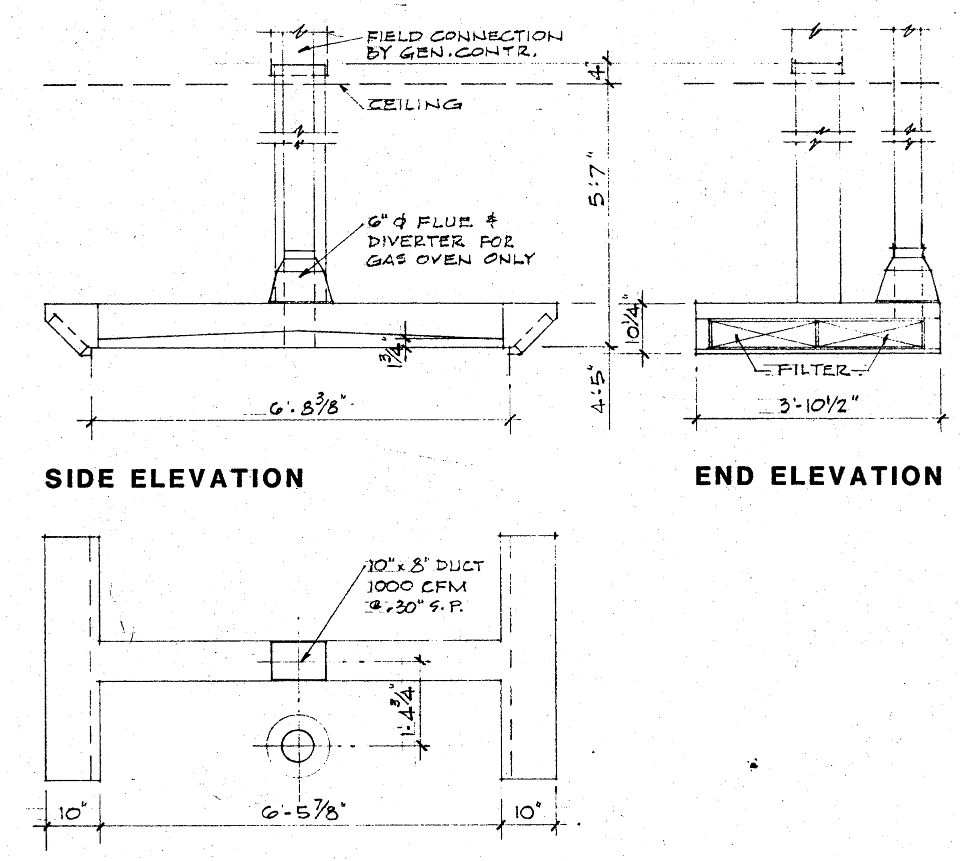

SIDE ELEVATION END ELEVATION

PLAN

PIZZA OVEN VENT HOOD (K7C)

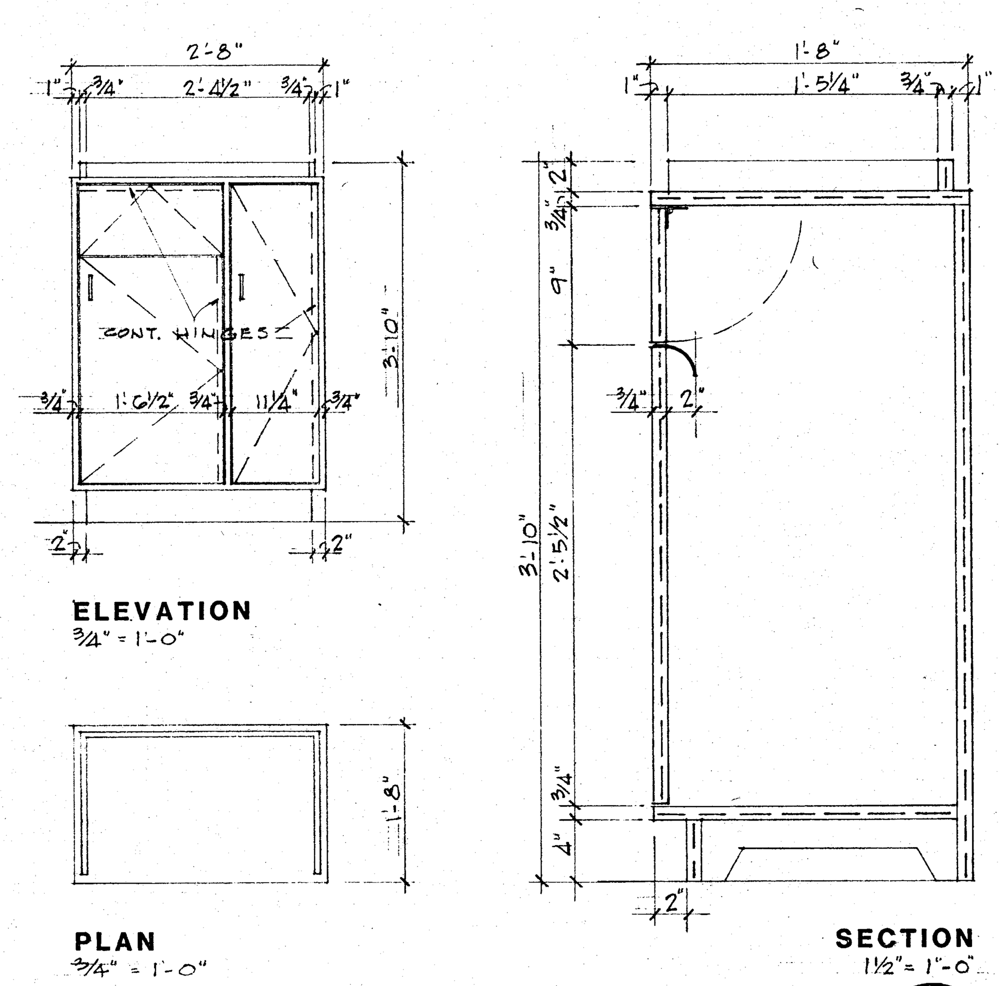


ELEVATION 3/4" = 1'-0"

PLAN 3/4" = 1'-0"

SECTION 1½" = 1'-0"

TRASH UNITS (F11)

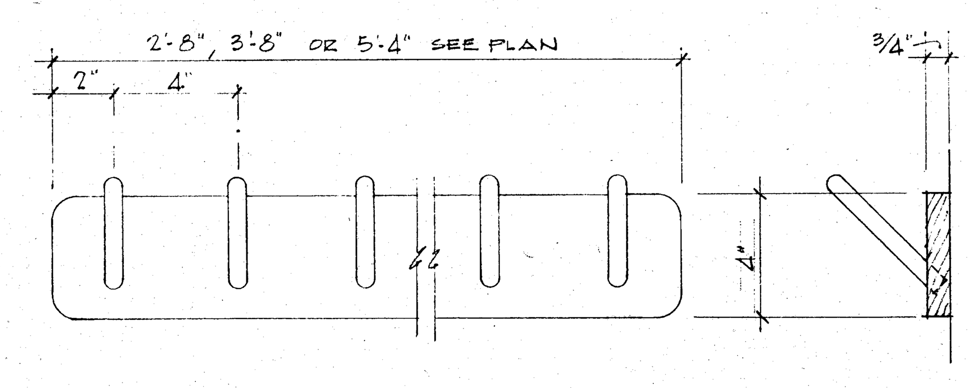


ELEVATION SECTION

COAT RACKS (F12)

3" = 1'-0"

GENERAL NOTES

1. Details this sheet are scale 1/2" = 1'0" unless noted otherwise.
2. Equipment shown is for a left-hand building. Items K3, K11, K24, K31, K34 and K46 must be reversed for a right-hand building.
3. Equipment sections shown thus ═══ are constructed of plywood. Exposed surfaces are covered with laminate plastic. Refer to Sheet EQ-1 for colors. Fronts of Items K-1, K-3 and K-34 are covered with Prefinished Masonite X-90 Countryside panels, gold color. All other equipment is of stainless steel.

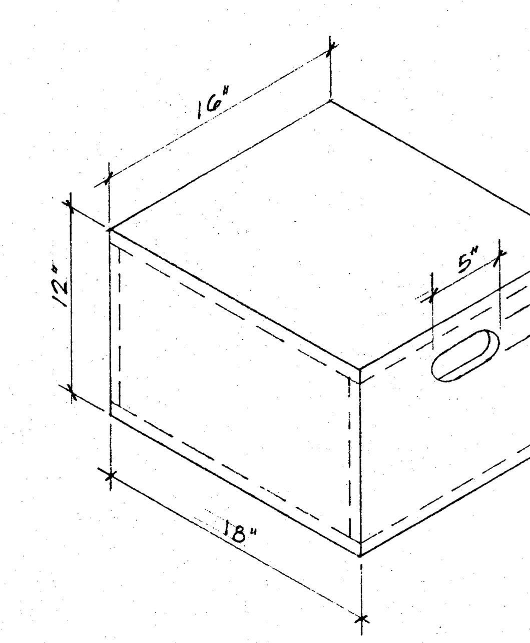

KIDDIE BOXES (F10)

FAMILY RESTAURANT CONCEPTS
808 MASSACHUSETTS
LAWRENCE, KS 66044 (913) 749-5225
Franchisee of Showbiz Pizza Place restaurants under license from Showbiz Pizza Place, Inc.

SHOWBIZ PIZZA PLACE
Niagara Falls Blvd. & Chestnut Ridge Rd.
AMHERST, NEW YORK

S | L

FOOD SERVICE EQUIPMENT DETAILS

JOB 82-108-2
DATE 9/17/82
REVISIONS
DRAWN BY | CHECKED BY
SEAL


HARVEY ALLEN FINK · AIA
ASSOCIATED DESIGNERS & ARCHITECTS P.A.
MISSION STATE BANK BUILDING
5201 JOHNSON DR.
MISSION, KS. 66205
TEL (913) 432-1020


RECEIVED
10, 1982
TOWN OF AMHERST
BUILDING DEPT.


ALL REFERENCES TO OWNER ON THESE PLANS SHALL NOT REFER TO SHOWBIZ PIZZA PLACE, INC. BUT TO SHOWBIZ PIZZA PLACE, INC. FRANCHISEE.

THESE DOCUMENTS MAY NOT BE USED OR REPRODUCED IN ANY FORM WITHOUT THE WRITTEN AUTHORITY OF SHOWBIZ PIZZA PLACE, INC. FRANCHISEE AND ASSOCIATED DESIGNERS & ARCHITECTS, P. A.

EQ6

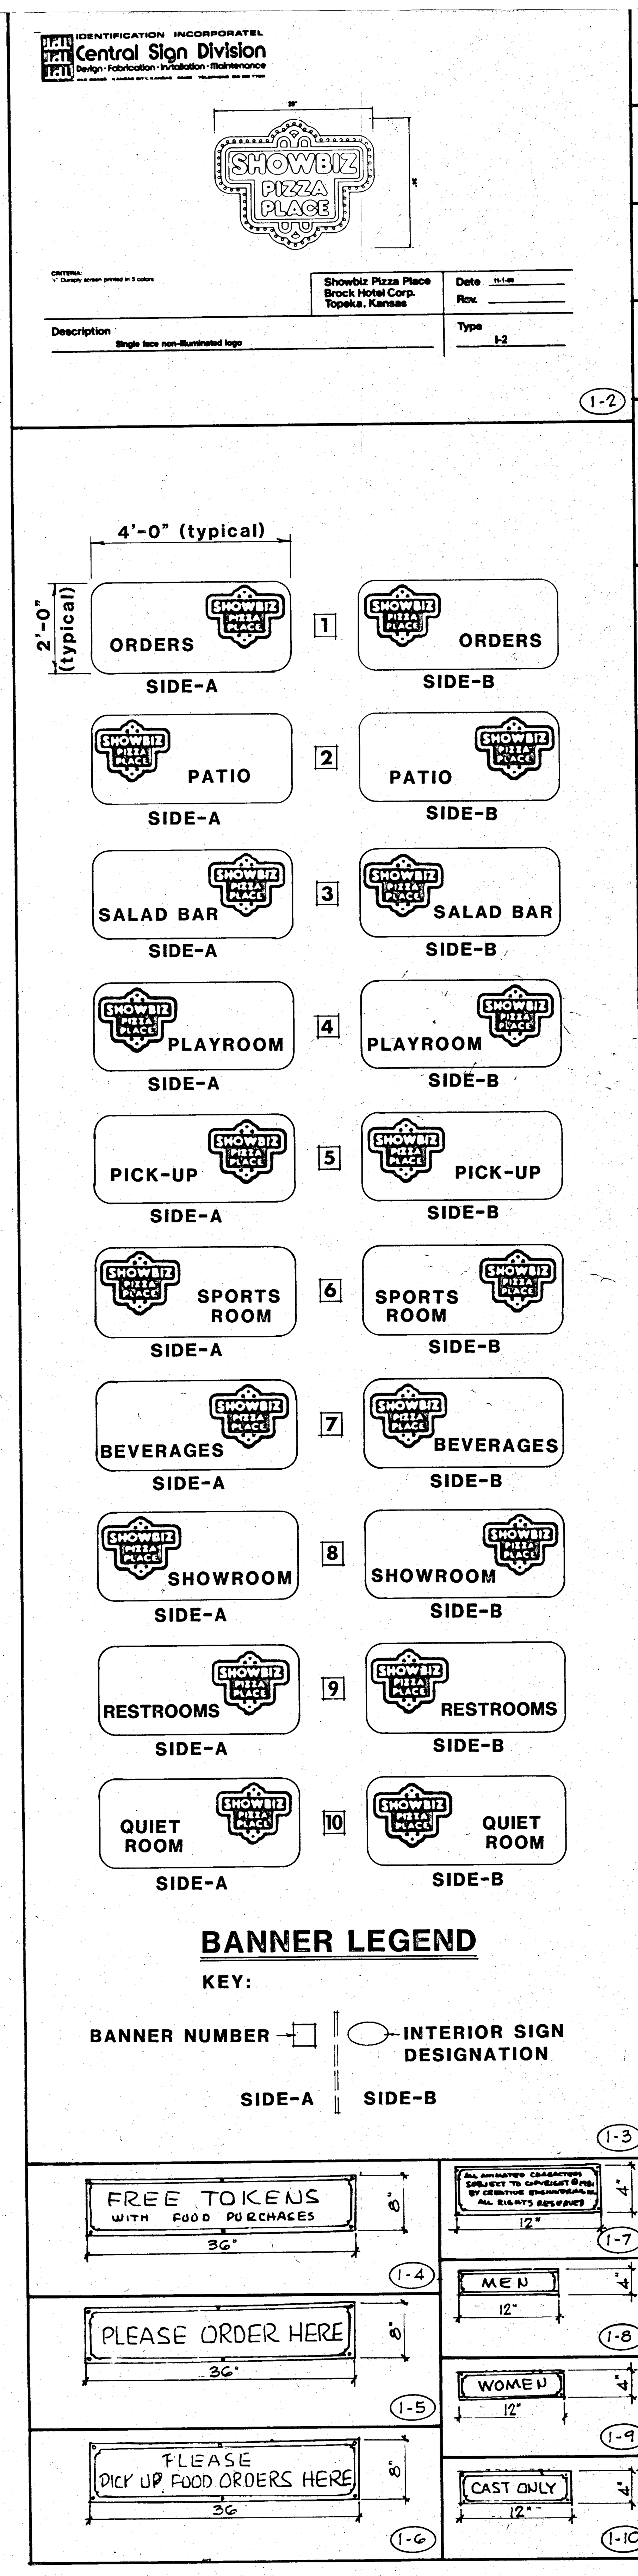

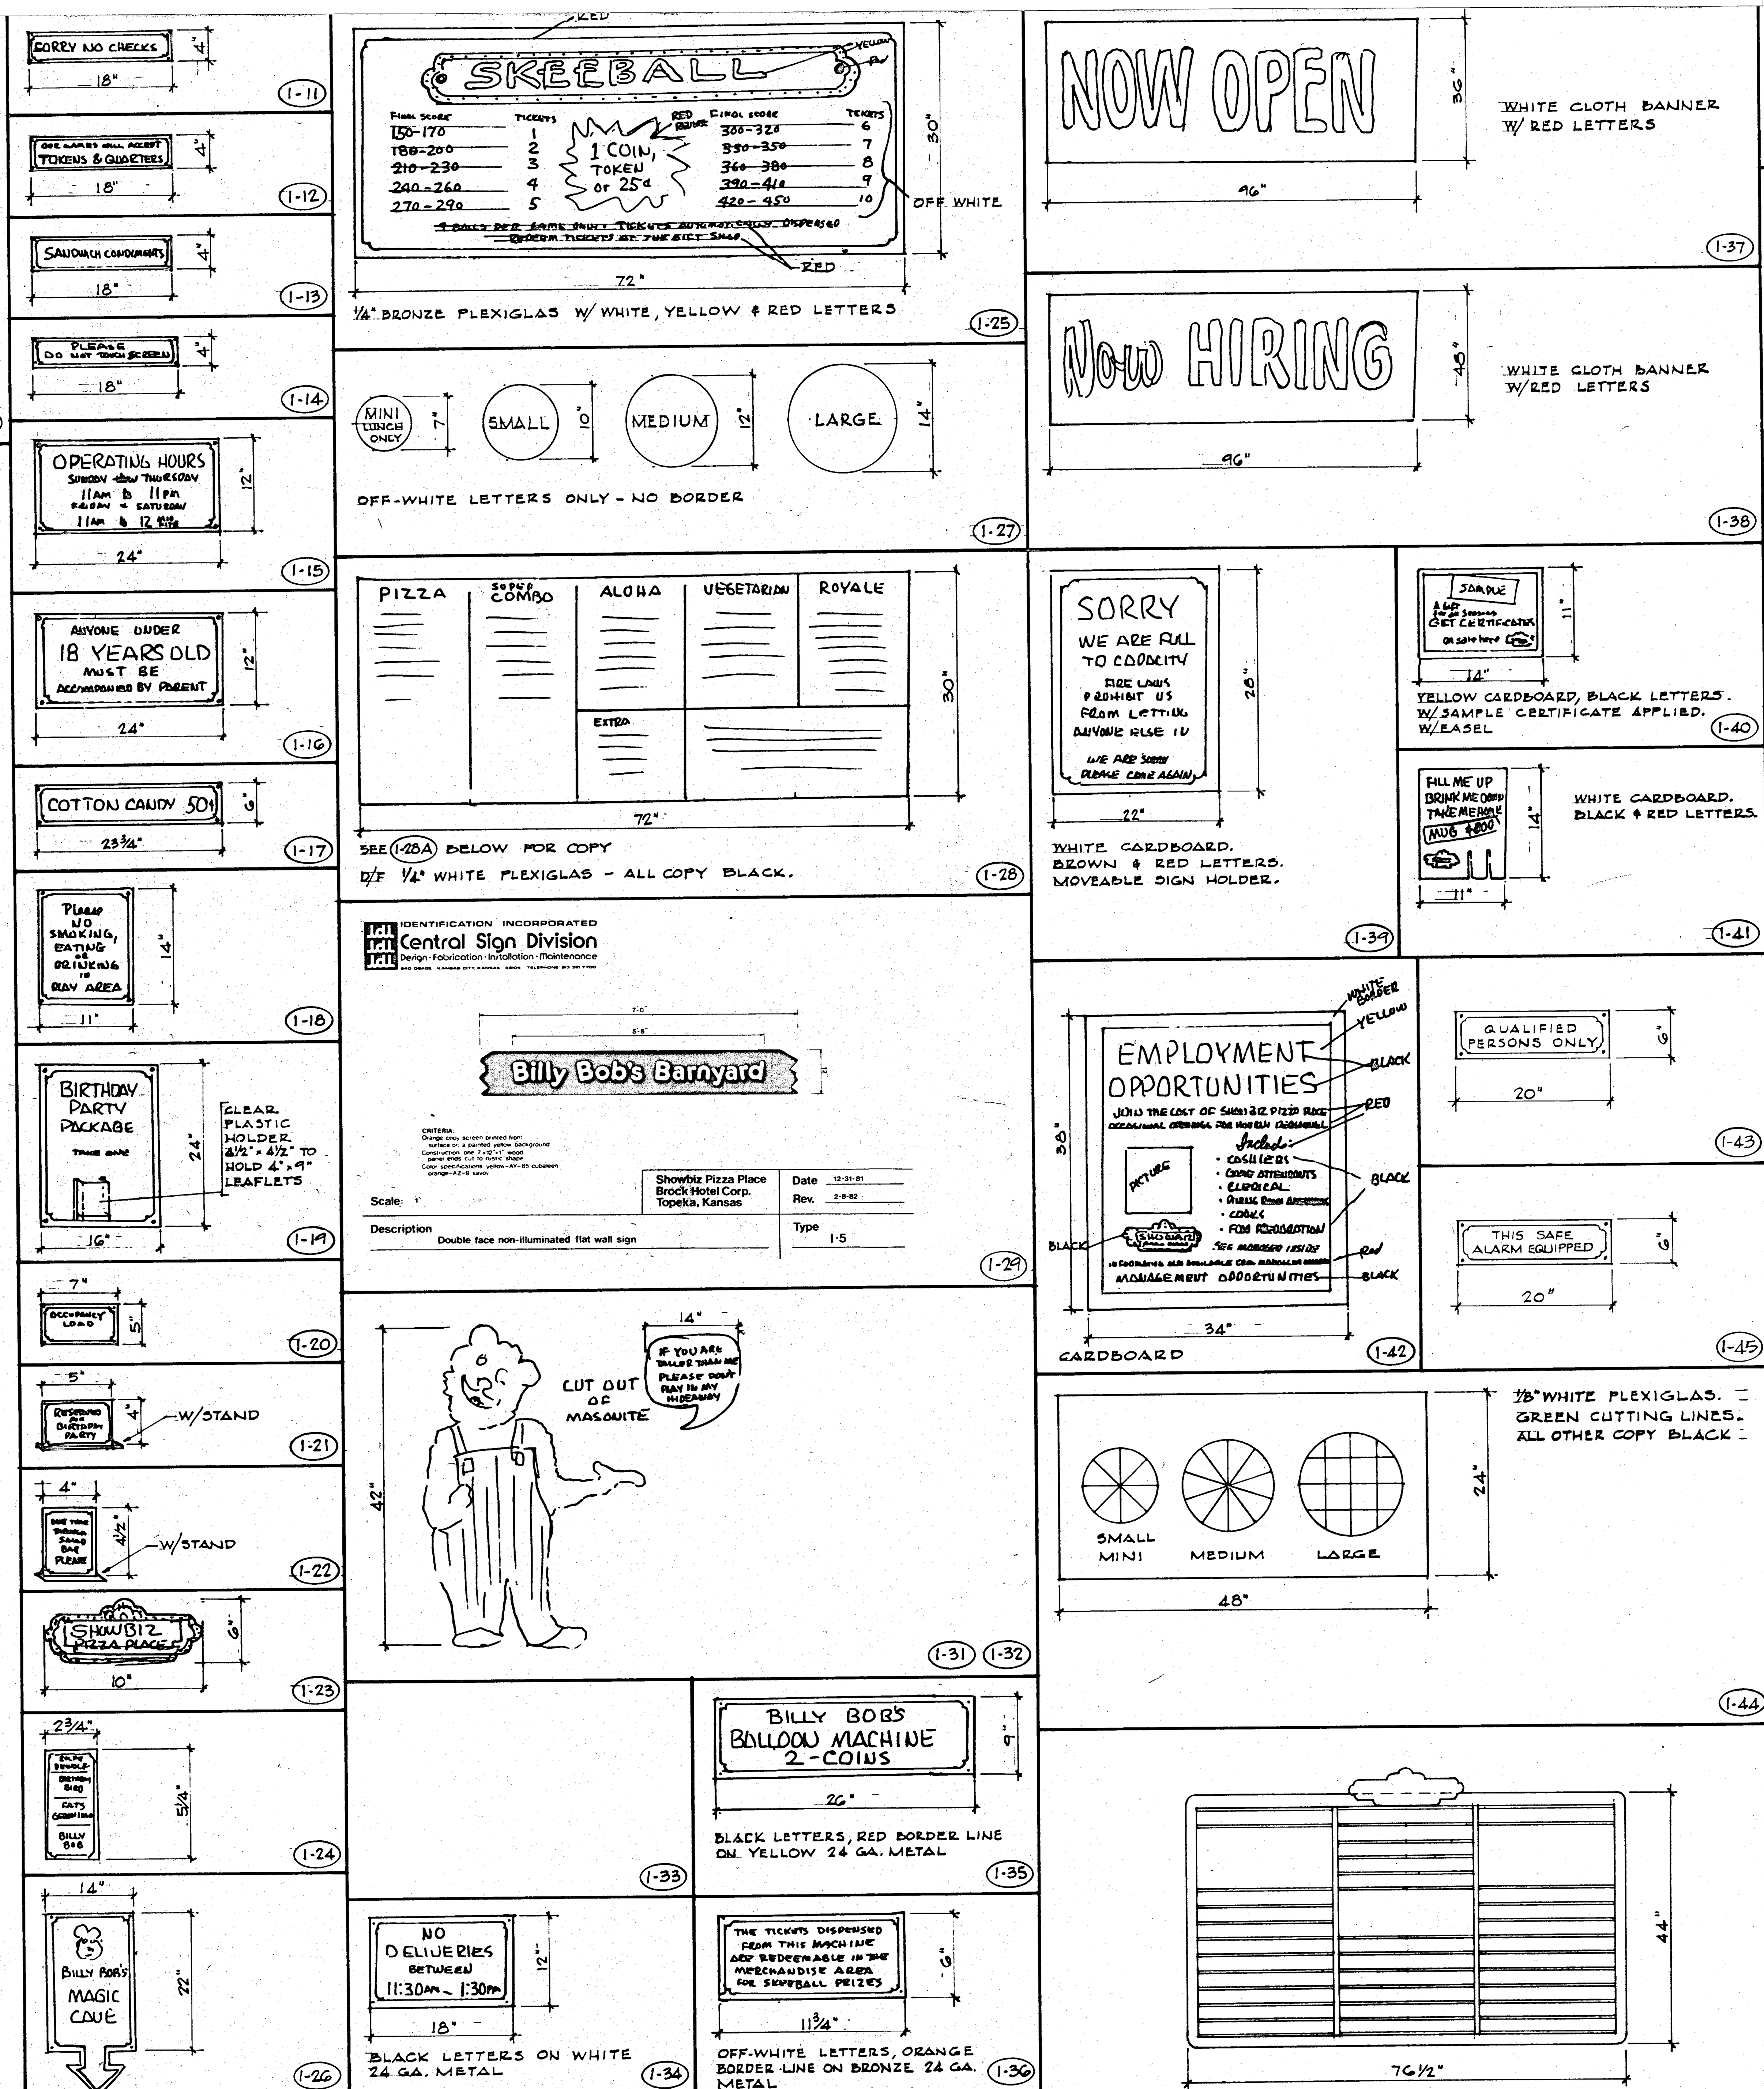

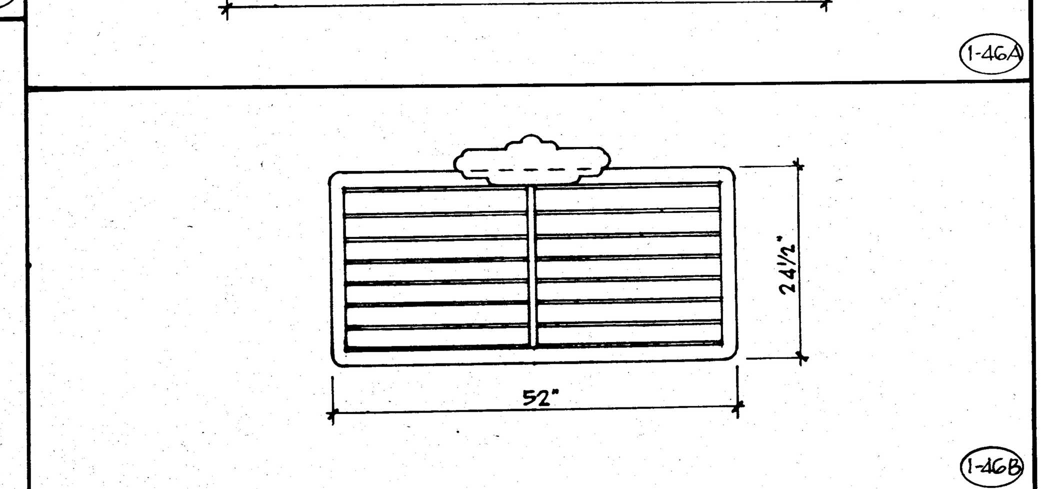

PORTION CHART

PIZZA

TOPPING	MINI	SM	MED	LG
SAUCE OZ: LADLE SIZE	1	2	3	4
CHEESE #1 OZ:	2½	4	6½	8
HAM OZ:	1	1½	2¼	3
PEPPERONI OZ:	1	1½	2	3
SAUSAGE BEEF OZ:	2½	4	6	8
MUSHROOMS OLIVES GREEN PEPPER ONIONS OZ:	1	2	3	4
CHEESE #2 OZ:	½	1	1½	2

SUPER COMBO

TOPPING	SM	MED	LG
SAUCE OZ: LADLE SIZE	2	3	4
CHEESE #1 OZ:	4	6½	8
PEPPERONI OZ:	3/4	1	1½
SAUSAGE BEEF MUSHROOMS OLIVES GREEN PEPPER ONIONS OZ:	1	1½	2
CHEESE #2 OZ:	1	1½	2

ALOHA

TOPPING	SM	MED	LG
SAUCE OZ: LADLE SIZE	2	3	4
CHEESE #1 OZ:	4	6½	8
HAM OZ:	1¼	1 3/4	2½
PINEAPPLE OZ:	4½	6 3/4	9
ALMONDS OZ:	1	2	3
CHEESE #2 OZ:	1	1½	2

VEGETARIAN

TOPPING	SM	MED	LG
SAUCE OZ: LADLE SIZE	2	3	4
CHEESE #1 OZ:	4	6½	8
OLIVES MUSHROOMS OZ:	1	2	3
GREEN PEPPER ONIONS OZ:	½	1	1½
TOMATO SLICE	3	6	9
CHEESE #2 OZ:	1	1½	2

ROYALE

TOPPING	SM	MED	LG
SAUCE OZ: LADLE SIZE	2	3	4
CHEESE #1 OZ:	4	6½	8
BEEF OZ:	3	4½	6
CORN GREEN PEPPER OZ:	1½	2½	4
CHEESE #2 OZ:	1	1½	2

EXTRA INGREDIENTS

	MINI	SM	MED	LG
CHEESE OZ:	1½	3	4½	6

(ADD TO "CHEESE #2" PORTION)

ALL OTHER: DOUBLE PORTIONS

IMPORTANT NOTES

1. ALWAYS SHRED HAM FOR PROPER DISTRIBUTION.
2. ALWAYS PLACE INGREDIENTS IN THE ORDER INDICATED.
3. ALWAYS DRAIN VEGETABLES BEFORE PLACING ON PIZZA.
4. NEVER "CENTERLOAD". PROPER COOKING REQUIRES EQUAL DISTRIBUTION OVER PIZZA SURFACE.

1-28A

GENERAL NOTES:

DRAWINGS THIS SHEET ARE NOT TO SCALE.

THE FOLLOWING SIGNS ARE MADE OF 1/8" BRONZE PLEXIGLAS WITH ORANGE BORDER LINE AND OFF-WHITE LETTERS WITH 1/8" HOLES DRILLED: 1-4, 5, 6, 7, 8, 9, 10, 11, 12, 13, 14, 15, 16, 17, 18, 19, 20, 21, 22, 23, 24, 26, 27, 47.

BANNER SIGNS 1-3 ARE MADE OF DOUBLE FACE 1/4" WHITE PLEXIGLAS WITH BLACK LETTERS – NO BORDER.

ALL OTHER SIGNS AS NOTED FOR MATERIAL & COLORS.

THESE DOCUMENTS MAY NOT BE USED OR REPRODUCED IN ANY FORM WITHOUT THE WRITTEN AUTHORITY OF SHOWBIZ PIZZA PLACE, INC. AND ASSOCIATED DESIGNERS & ARCHITECTS, P.A.

RECEIVED OCT 10 1982 TOWN OF AMHERST BUILDING DEPT.

FAMILY RESTAURANT CONCEPTS
808 MASSACHUSETTS
LAWRENCE KS 66044 (913) 749-5225
Franchisee of Showbiz Pizza Place restaurants under license from Showbiz Pizza Place, Inc.

SHOWBIZ PIZZA PLACE
Niagara Falls Blvd. & Chestnut Ridge Rd.
AMHERST, NEW YORK


S | L

INTERIOR SIGNS

JOB 82-108-2
DATE 9/17/82
REVISIONS
DRAWN BY | CHECKED BY

HARVEY ALLEN FINK • AIA
ASSOCIATED DESIGNERS & ARCHITECTS
MISSION STATE BANK BUILDING
5201 JOHNSON DR.
MISSION, KS. 66205
TEL (913) 432-1020

EQ 7

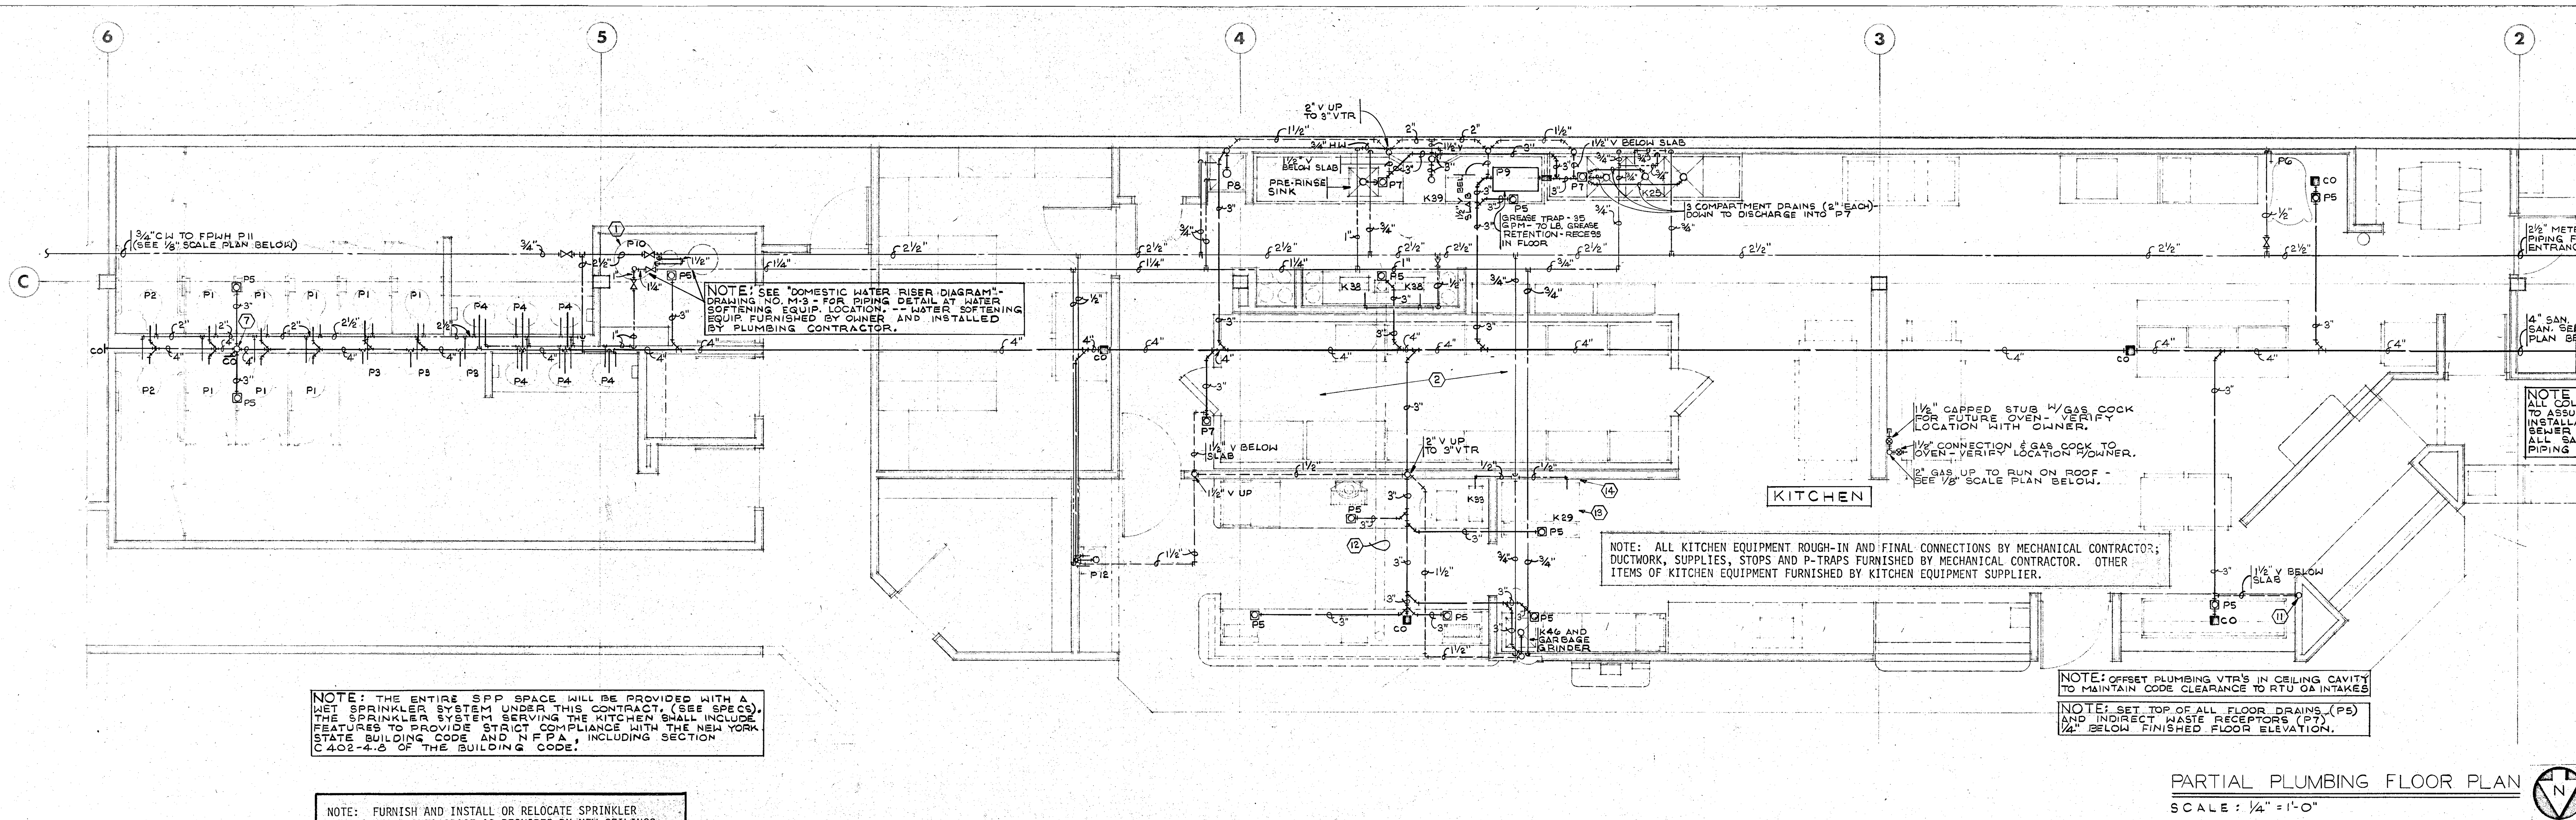

NOTE: THE ENTIRE SPP SPACE WILL BE PROVIDED WITH A WET SPRINKLER SYSTEM UNDER THIS CONTRACT, (SEE SPECS). THE SPRINKLER SYSTEM SERVING THE KITCHEN SHALL INCLUDE FEATURES TO PROVIDE STRICT COMPLIANCE WITH THE NEW YORK STATE BUILDING CODE AND NFPA, INCLUDING SECTION C 402-4.8 OF THE BUILDING CODE.


PARTIAL PLUMBING FLOOR PLAN

SCALE: 1/4" = 1'-0"

NOTE: FURNISH AND INSTALL OR RELOCATE SPRINKLER HEADS INTO SPACE AS REQUIRED BY NEW CEILINGS. FURNISH AND INSTALL OR REVISE HEAD LOCATIONS AND PIPING TO PROVIDE REQUIRED COVERAGE IN NEWLY PARTITIONED ROOMS IN STRICT COMPLIANCE WITH NFPA. RELOCATE EXISTING SYSTEMS AS RE-QUIRED TO PERMIT NEW CONSTRUCTION. (SEE SPECS.)

GENERAL NOTES

1. SEE RISER DIAGRAMS FOR PIPE SIZES NOT INDICATED ON FLOOR PLANS.
2. SUPPORT ALL OVERHEAD SYSTEMS FROM ROOF STRUCTURE. DO NOT ATTACH TO CEILING.
3. MAINTAIN MANUFACTURER'S RECOMMENDED CLEARANCES ON ALL ITEMS OF EQUIPMENT.
4. SLEEVE AND VENT TO ATMOSPHERE ALL NATURAL GAS PIPING RUNS THROUGH CEILING CAVITY, IN PARTITIONS, AND UNDER HARD SURFACED AREAS.
5. VERIFY SERVICE POINTS AND METERING LOCATIONS WITH SERVING UTILITIES FOR PROJECT NATURAL GAS, WATER AND SANITARY SEWER.
6. DO NOT SCALE DRAWINGS. REFER TO LISTED DIMENSIONS AND COORDINATE WITH ACTUAL FIELD CONDITIONS.
7. RUN ALL ROOF PIPE PENETRATIONS THROUGH PATE PIPE CURBS (TYPICAL UNLESS NOTED OTHERWISE).
8. VERIFY LOCATION OF ALL EXISTING SYSTEMS IN THE FIELD. VERIFY FLOW LINE OF SANITARY SEWER PRIOR TO PREPARATION OF PROPOSAL AND PRIOR TO PROCEEDING WITH CONSTRUCTION.
9. REMOVE EXISTING PLUMBING SYSTEMS FROM THE NEW SPP SPACE WHICH ARE NOT REQUIRED FOR THE COMPLETED PROJECT. CAP OR PLUG ALL ABANDONED PIPING IN CONCEALED LOCATIONS.
10. MAINTAIN ALL EXISTING YARD HYDRANTS AND WALL HYDRANTS IN SERVICE.

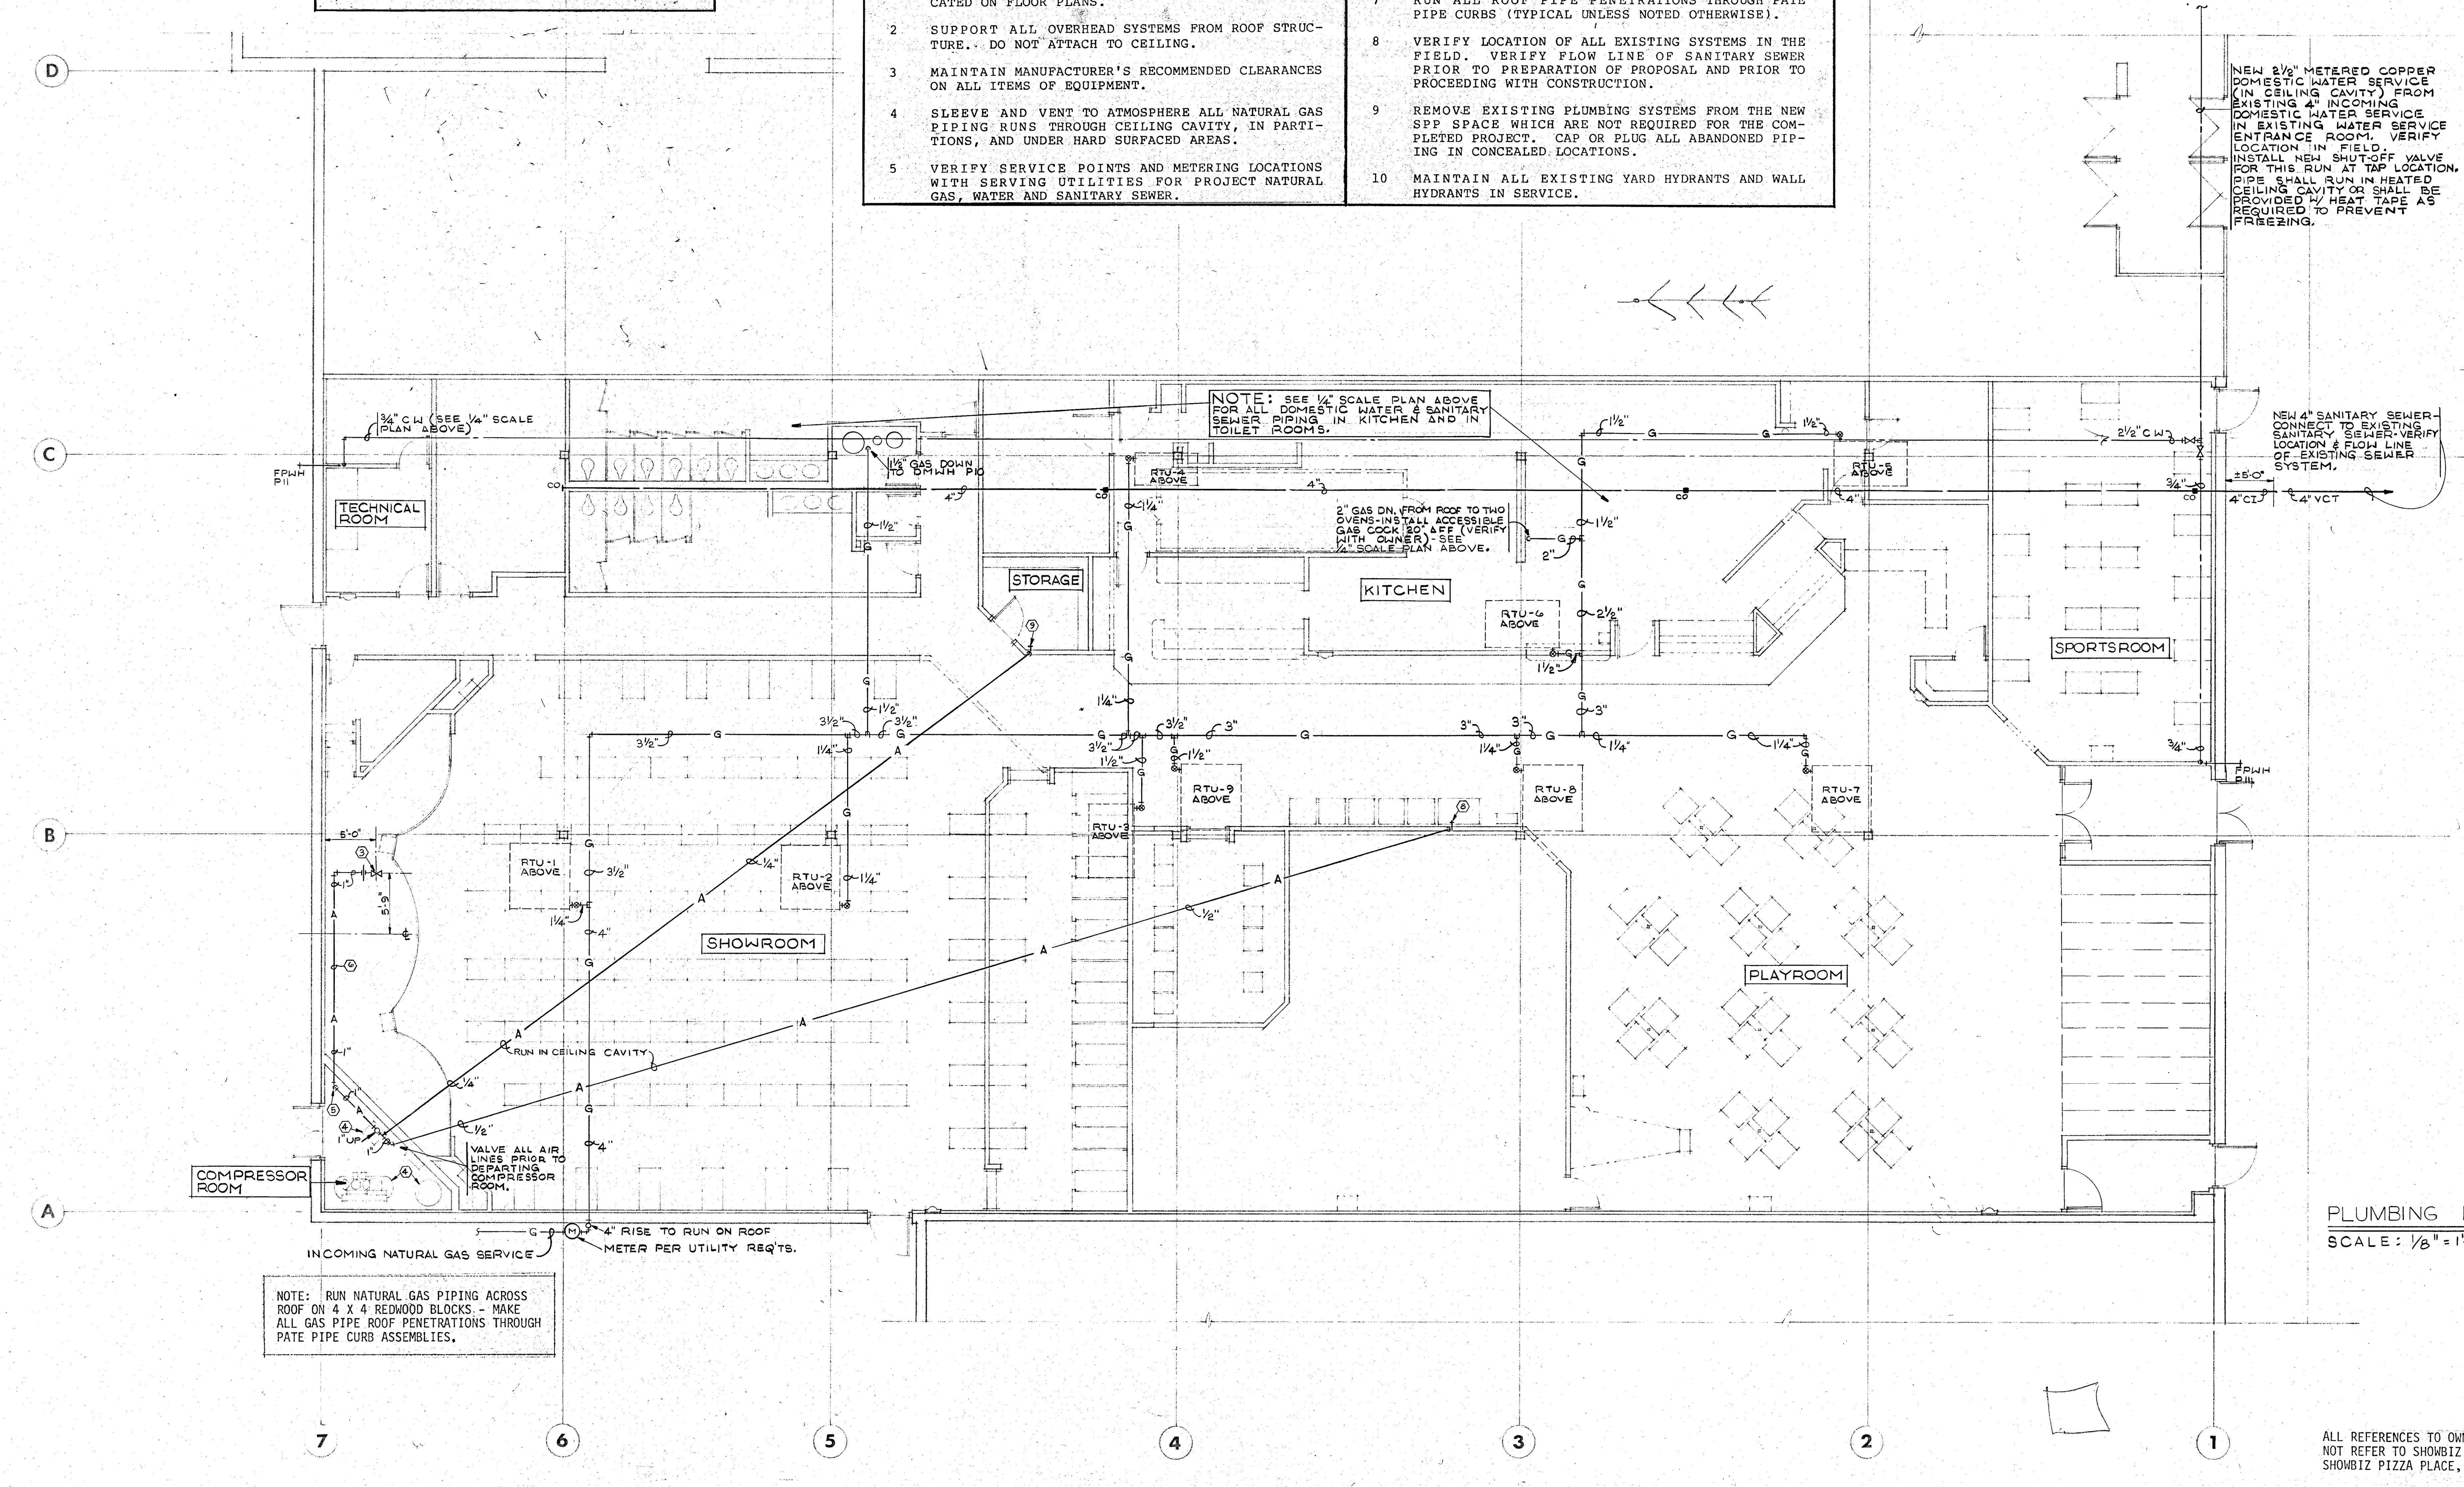

NOTE: RUN NATURAL GAS PIPING ACROSS ROOF ON 4 X 4 REDWOOD BLOCKS - MAKE ALL GAS PIPE ROOF PENETRATIONS THROUGH PATE PIPE CURB ASSEMBLIES.

PLUMBING REFERENCE NOTES

(1) A.O. SMITH MODEL BT-197 DOMESTIC HOT WATER HEATER (100 GALLON STORAGE, 177 GPH RECOVER AT 100° RISE, 197 MBH NATURAL GAS INPUT). HEATER SHALL BE FURNISHED WITH FIBERGLASS INSULATION, MAGNESIUM ANODE RODS, COATED STEEL BURNERS, DRAFT HOOD, WATTS TEMPERATURE AND PRESSURE RELIEF VALVE PIPED (COPPER) TO FLOOR DRAIN, PRESSURE REGULATOR, GAS VALVE WITH 100% SHUTOFF AND SAFETY PILOT, AND THERMOSTAT WITH HIGH AND LOW AVERAGING SENSORS. EXTEND METALBESTOS 6"Ø, TYPE B, UL LABELED VENT UP FROM DRAFT HOOD TO APPROVED VENTTOP ABOVE ROOF IN FULL COMPLIANCE WITH MANUFACTURER'S RECOMMENDATIONS.

(2) REMOTE REFRIGERATION LINES FROM BLOWER COILS TO COMPRESSORS ON ROOF TO BE FURNISHED AND INSTALLED BY REFRIGERATION CONTRACTOR. ROOF OPENING AND PITCH PAN BY ELECTRICAL CONTRACTOR. RUN DRAIN LINE INSIDE COOLER AND THEN THROUGH COOLER WALL INTO PARTITION AND DISCHARGE IN INDIRECT WASTE RECEPTOR.

(3) PROVIDE 1" BRASS BALL SHUTOFF VALVE AT OUTLET. PROVIDE REDUCER AND 1/2" N.P.T. THREADED MALE CONNECTION FOR MANIFOLD INSTALLATION. (MANIFOLD FURNISHED BY OWNER AND INSTALLED BY THIS CONTRACTOR.) LOCATE UNDER ACCESS DOOR. (SEE ARCHT. DRAWINGS.)

(4) AIR COMPRESSOR, DRIER AND AIR STORAGE TANK FURNISHED BY OWNER AND INSTALLED BY MECHANICAL CONTRACTOR.

(5) DROP WITH VALVED DRIP POCKET TO RUN BENEATH STAGE.

(6) COMPRESSED AIR PIPING. RUN BENEATH STAGE. SLOPE TO DRAIN TOWARDS COMPRESSOR ROOM.

(7) 4" VENT UP TO 4" VTR.

(8) 1/2" DROP TO VALVED TERMINATION FOR "WHACK-A-DEMON".

(9) 1/4" DROP TO VALVED TERMINATION FOR BALLOON BLOW-UP STATION.

(10) UNASSIGNED

(11) 1-1/2" VENT UP TO 3" VTR.

(12) RUN SODA AND BEER LINES IN 6" PVC WITH 18" OR 24" RADIUS CORNERS. RUN FROM DRINK DISPENSERS TO BEVERAGE COUNTER. VERIFY WITH OWNER.

(13) INSTALL IN-LINE STRAINER ON ICE MACHINE. (STRAINER IS SHIPPED TAPED TO INSIDE OF ICE MACHINE CABINET).

(14) INSTALL REFRIGERANT LINES FOR ICE MACHINE WITH LOOP TO ALLOW MACHINE TO BE MOVED 24" OUT FROM WALL FOR MAINTENANCE.

PLUMBING FLOOR PLAN

SCALE: 1/8" = 1'-0"

RECEIVED ... 10, 1982 TOWN OF AMHERST BUILDING DEPT.

31077 MECHANICAL SYSTEMS 9-82

ROBERT R. BAYLES & ASSOCIATES
Consulting Engineers
KANSAS CITY, MISSOURI

ALL REFERENCES TO OWNER ON THESE PLANS SHALL NOT REFER TO SHOWBIZ PIZZA PLACE, INC. BUT TO SHOWBIZ PIZZA PLACE, INC. FRANCHISEE.

THESE DOCUMENTS MAY NOT BE USED OR REPRODUCED IN ANY FORM WITHOUT THE WRITTEN AUTHORITY OF SHOWBIZ PIZZA PLACE, INC. FRANCHISEE AND ASSOCIATED DESIGNERS & ARCHITECTS, P. A.

SHOWBIZ PIZZA PLACE

FRC FAMILY RESTAURANT CONCEPTS
808 MASSACHUSETTS
LAWRENCE, KS 66044 (913) 749-5225
Franchisee of Showbiz Pizza Place restaurants under license from Showbiz Pizza Place, Inc.

SHOWBIZ PIZZA PLACE
Niagara Falls Blvd. & Chestnut Ridge Rd.
AMHERST, NEW YORK

S | L

PLUMBING FLR. PLAN

JOB 82-108-2

DATE 9/17/82


REVISIONS

DRAWN BY | CHECKED BY

SEAL

HARVEY ALLEN FINK · AIA
ASSOCIATED DESIGNERS & ARCHITECTS P.A.
MISSION STATE BANK BUILDING
5201 JOHNSON DR.
MISSION, KS. 66205
TEL (913) 432-1020

M1

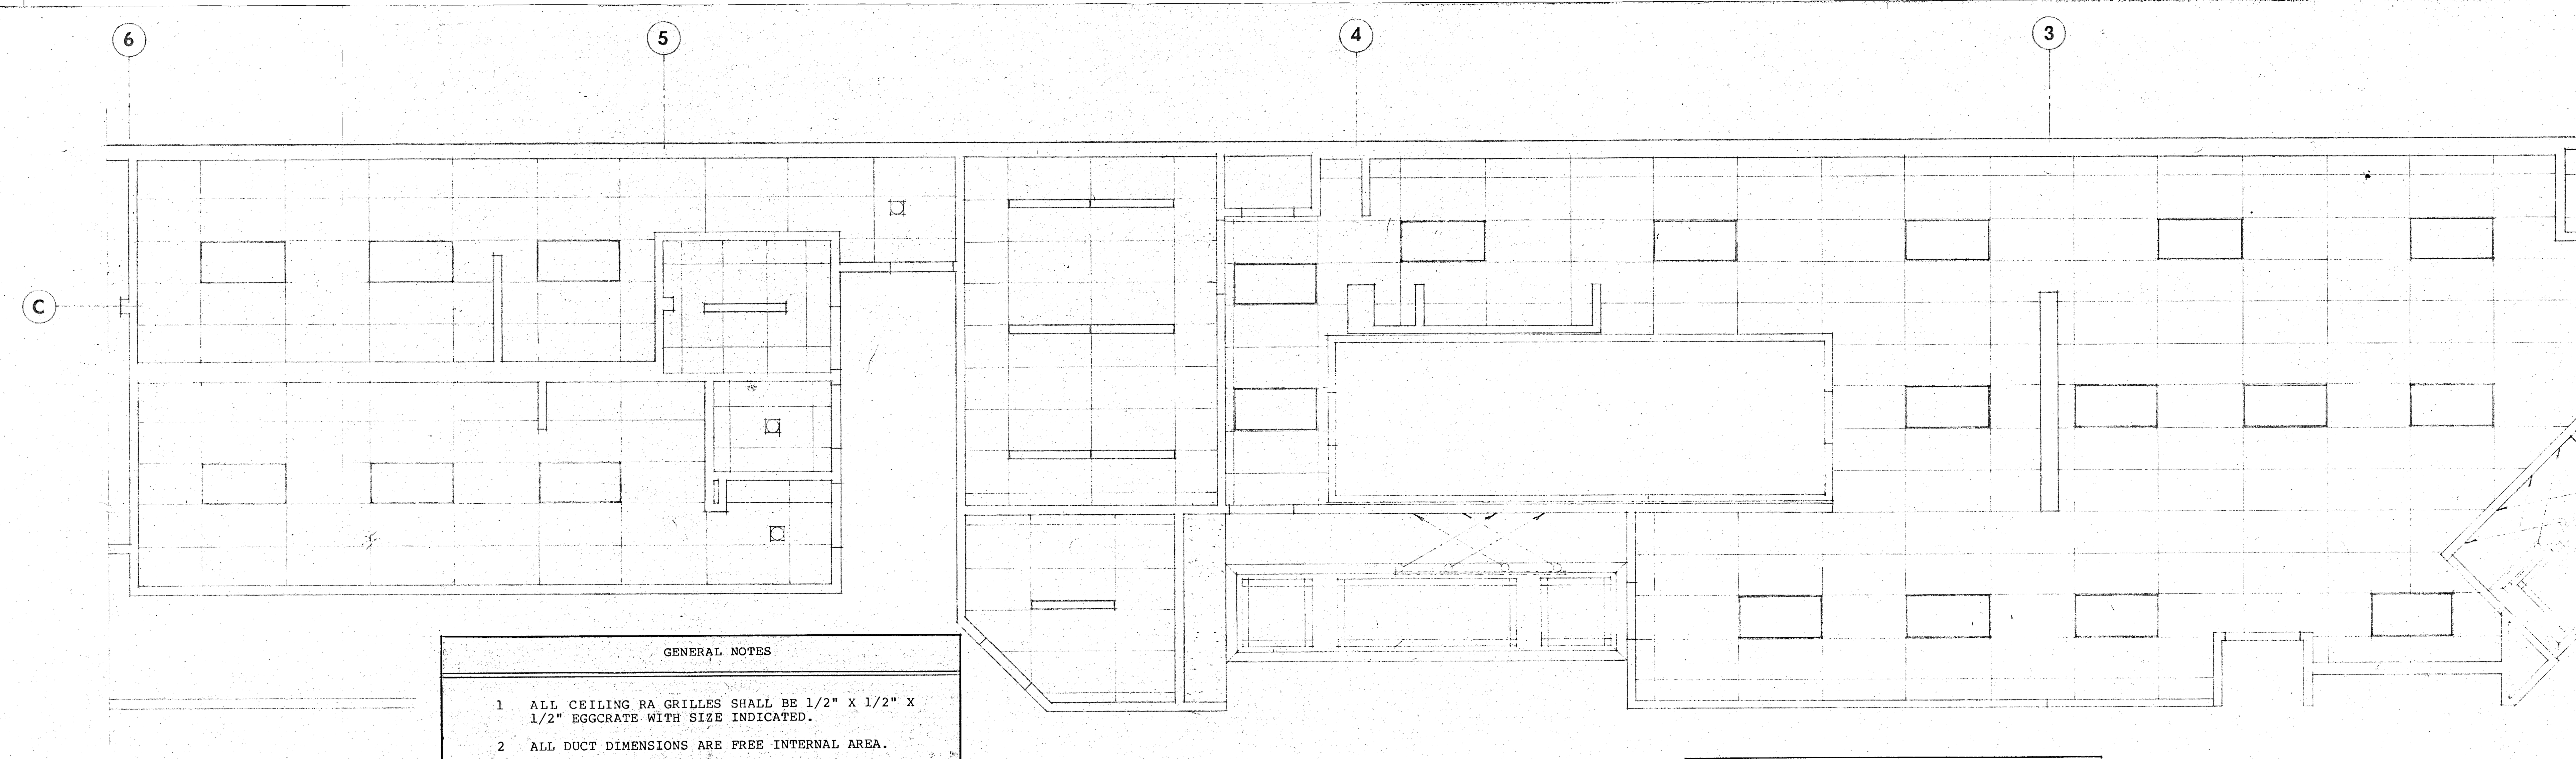


GENERAL NOTES

1. ALL CEILING RA GRILLES SHALL BE 1/2" X 1/2" X 1/2" EGGCRATE WITH SIZE INDICATED.
2. ALL DUCT DIMENSIONS ARE FREE INTERNAL AREA.
3. COORDINATE ALL HVAC INSTALLATIONS WITH STRUCTURE, PIPING, LIGHTING FIXTURES AND CEILING GRID.
4. INSTALL TURNING VANES IN ALL RECTANGULAR DUCT TURNS.
5. SUPPORT ALL OVERHEAD SYSTEMS FROM ROOF STRUCTURE. DO NOT ATTACH TO CEILING.
6. MAINTAIN MANUFACTURER'S RECOMMENDED CLEARANCES ON ALL ITEMS OF EQUIPMENT.
7. PIPE CONDENSATE DRAINS WITH FULL SIZE COPPER TO ADJACENT ROOF SURFACE.
8. PROVIDE OPENINGS IN ALL PARTITIONS EXTENDING ABOVE FINISHED CEILINGS AS REQUIRED TO PROVIDE FREE FLOW OF RA TO ALL ROOFTOP UNITS.
9. DO NOT SCALE DRAWINGS. REFER TO LISTED DIMENSIONS AND COORDINATE WITH ACTUAL FIELD CONDITIONS.
10. VERIFY LOCATION OF ALL EXISTING SYSTEMS IN THE FIELD.
11. REMOVE ALL EXISTING HVAC INSTALLATIONS NOT REQUIRED FOR THE COMPLETED PROJECT FROM THE NEW SPP SPACE.
12. FURNISH AND INSTALL FIRE DAMPERS AT ALL PENETRATIONS OF FIRE-RATED CONSTRUCTION PER CODE. DUCT FIRE DAMPERS SHALL BE RUSKIN MODEL IBD2 STYLE B WITH 160° F FUSIBLE LINK.

NOTE: ALL FIRE DAMPERS SHALL BE RUSKIN MODEL IBD-2, STYLE B, U.L. LABELED WITH 160° F FUSIBLE LINK. INSTALL IN ALL DUCT PENETRATIONS OF FIRE-RATED CONSTRUCTION PER CODE.

NOTE: FURNISH AND INSTALL SQUARE-TO-ROUND ADAPTORS AS REQUIRED.

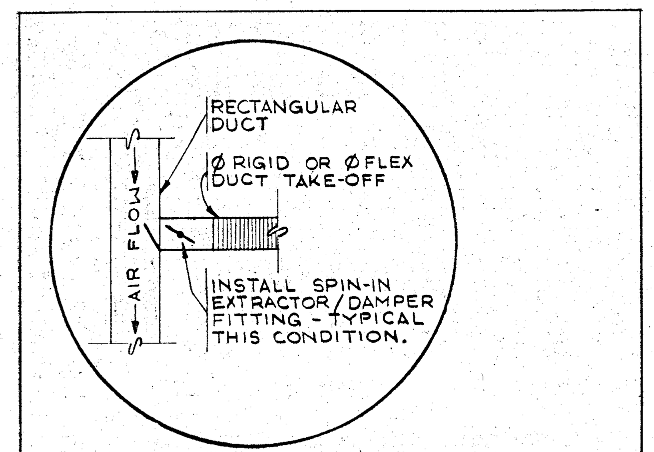

TYPICAL CONDITION - ROUND TAKE-OFF FROM RECTANGULAR DUCT
SCALE: NONE

HVAC REFERENCE NOTES

(1) FURNISH AND INSTALL LOREN COOK MODEL 15UC11D, 1/3HP, 120 V, ROOF CURB MOUNTED DIRECT-DRIVEN COMPRESSOR ROOM EXHAUSTER (1600 CFM @ 0.25" S.P.). FURNISH EXHAUSTER WITH ALUMINUM BIRDSCREEN, INTEGRAL DISCONNECT, BACKDRAFT DAMPER AND LINE VOLTAGE THERMOSTATIC CONTROLLER. EXTEND 18 X 18 EXHAUST DUCT TO REGISTER THROUGH PATE ROOF CURB.

(2) INSTALL OVEN HOOD OVER OVEN. HOOD WILL BE FURNISHED BY KITCHEN EQUIPMENT SUPPLIER. EXTEND 10" X 8" MINIMUM NO. 16 MSG STEEL DUCT UP FROM HOOD TO EXHAUSTER. DUCT SHALL HAVE ALL JOINTS AND SEAMS CONTINUOUSLY WELDED GREASE TIGHT. FURNISH AND INSTALL LOREN COOK MODEL 15UR3B BELT DRIVEN UPBLAST EXHAUSTER ON ROOF CURB ABOVE (1/4 HP, 120V, 1077 CFM @ 5/8" S.P.) WITH BACKDRAFT DAMPER, ALUMINUM BIRDSCREEN AND INTEGRAL DISCONNECT. ALL INSTALLATIONS SHALL MEET THE REQUIREMENTS OF NFPA 96.

(3) FURNISH AND INSTALL LOREN COOK MODEL 12UC17D, DIRECT-DRIVE CURB MOUNTED ROOF EXHAUSTER, RATED 120V, 1/4 HP, 1018 CFM @ 0.5" S.P. FURNISH WITH BACKDRAFT DAMPER, BIRDSCREEN, AND INTEGRAL DISCONNECT. INSTALL ACOUSTICAL LINER ON ENTIRE TR EXHAUST DUCT SYSTEM.

(4) ACOUSTICALLY LINED RA BOOT IN CEILING CAVITY RETURN AIR PLENUM. PROVIDE TRANSITION TO UNIT RA CONNECTION.

(5) VERIFY RTU LOCATION WITH STRUCTURAL PRIOR TO CURB INSTALLATION.

(6) ARRANGE DUCTWORK TO CLEAR OVEN VENT AND GAS PIPING.

(7) INSTALL 6" METALBESTOS, OR APPROVED EQUAL, UL LABELLED, TYPE B VENT PIPE UP FROM OVEN VENT DISCHARGE THROUGH ROOF PER MANUFACTURERS' INSTRUCTIONS. INSTALL VENT TOP. FLASH AND COUNTERFLASH ROOF PENETRATION. MAINTAIN REQUIRED CLEARANCES TO COMBUSTIBLES. CONNECT VENT SYSTEM AND OVEN AS DIRECTED BY OVEN MANUFACTURER.

(8) FURNISH AND INSTALL TWO 10 X 5 COMBUSTION AIR DUCTS INTO WATER HEATER ROOM DOWN FROM 1/4" MESH SCREENED GOOSENECK ABOVE THE ROOF. TERMINATE ONE SUCH DUCT IN THE UPPER 12" OF THE ROOM AND THE OTHER 12" ABOVE FINISHED FLOOR PER CODE. SCREEN WITH 1/4" MESH.

(9) FURNISH AND INSTALL LOREN COOK MODEL GEMINI 9-10 IN-LINE MAKE-UP AIR FAN RATED 1605 CFM @ 0.25" S.P., 1/2 HP, 120V AND WITH INTEGRAL DISCONNECT AND BACKDRAFT DAMPER. EXTEND 24 X 22 MAKE-UP AIR DUCT UP TO CONNECTION WITH LOUVER. EXTEND 24 X 22 MAKE-UP AIR DUCT DOWN WALL TO SCREENED TERMINATION 6" + ABOVE TOP OF AIR COMPRESSOR. SUPPORT FAN FROM WALL STRUCTURE HIGH IN ROOM.


(10) FURNISH AND INSTALL LIMA MODEL 18V, 8" X 16" RA GRILLE IN SIDE WALL OF SPEAKER ENCLOSURE 4" ABOVE PLATFORM FOR ENCLOSURE VENTILATION.

(11) FURNISH AND INSTALL RUSKIN 24"W X 32"H MODEL L-375 GALVANIZED STEEL MAKE-UP AIR LOUVER WITH ALUMINUM INSECT SCREEN AND 1-1/2" FLANGE NO. 2. INSTALL TOP OF FLANGE AT ELEVATION AS DIRECTED.

(12) FURNISH AND INSTALL RETURN AIR TRANSFER BOOT AND FIRE DAMPER IN PARTITION ABOVE CEILING. SIZE OF BOOT AND FIRE DAMPER AS INDICATED ON DRAWING.

(13) FURNISH AND INSTALL FIRE DAMPER IN SUPPLY AIR OR RETURN AIR DUCT AT PENETRATION OF FIRE-RATED PARTITION.

(14) PROVIDE FULL-SIZE SLEEVED OPENING TO UNIT RA CONNECTION THROUGH ROOF FROM CEILING CAVITY RA PLENUM.

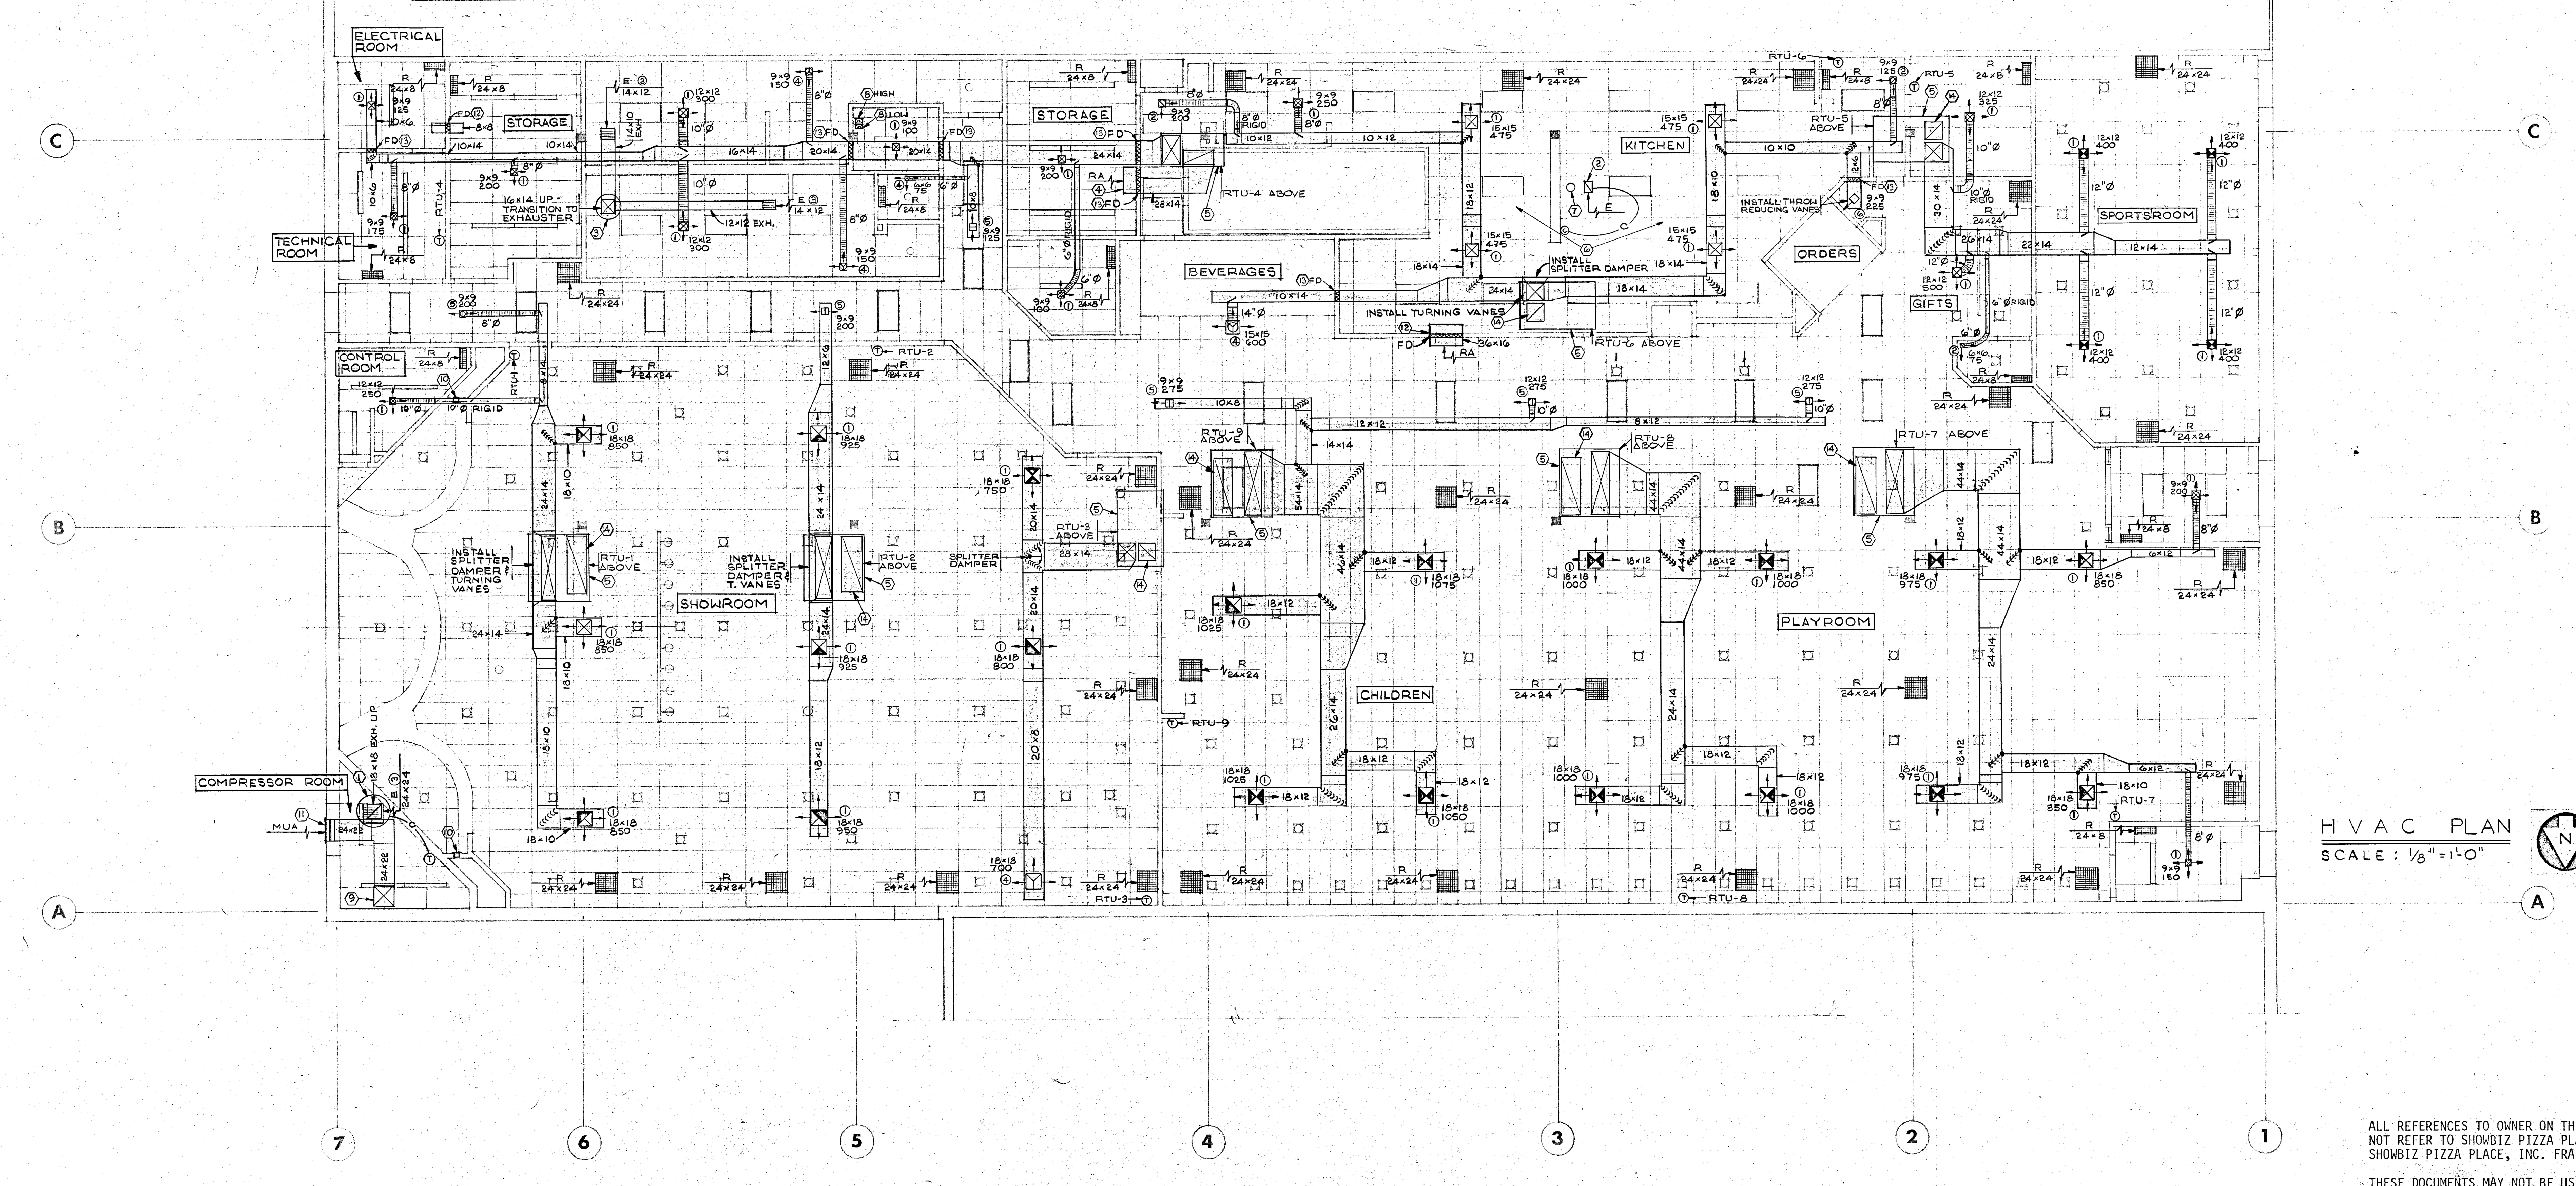

H V A C PLAN
SCALE: 1/8" = 1'-0"

ALL REFERENCES TO OWNER ON THESE PLANS SHALL NOT REFER TO SHOWBIZ PIZZA PLACE, INC. BUT TO SHOWBIZ PIZZA PLACE, INC. FRANCHISEE.

THESE DOCUMENTS MAY NOT BE USED OR REPRODUCED IN ANY FORM WITHOUT THE WRITTEN AUTHORITY OF SHOWBIZ PIZZA PLACE, INC. FRANCHISEE AND ASSOCIATED DESIGNERS & ARCHITECTS, P. A.

RECEIVED
NOV 10, 1982
TOWN OF AMHERST BUILDING DEPT.

31077 MECHANICAL SYSTEMS 9-82

ROBERT R. BAYLES & ASSOCIATES
Consulting Engineers
KANSAS CITY MISSOURI

HARVEY ALLEN FINK • AIA
ASSOCIATED DESIGNERS & ARCHITECTS P.A.
MISSION STATE BANK BUILDING
5201 JOHNSON DR.
MISSION, KS. 66205
TEL (913) 432-1020

SHOWBIZ PIZZA PLACE
FAMILY RESTAURANT CONCEPTS
808 MASSACHUSETTS
LAWRENCE, KS 66044 (913) 749-5225
Franchisee of Showbiz Pizza Place restaurants under license from Showbiz Pizza Place, Inc.

SHOWBIZ PIZZA PLACE
Niagara Falls Blvd. & Chestnut Ridge Rd.
AMHERST, NEW YORK

S | L

H.V.A.C. PLAN

JOB 82-108-2


DATE 9/17/82

REVISIONS

DRAWN BY | CHECKED BY

SEAL


M2

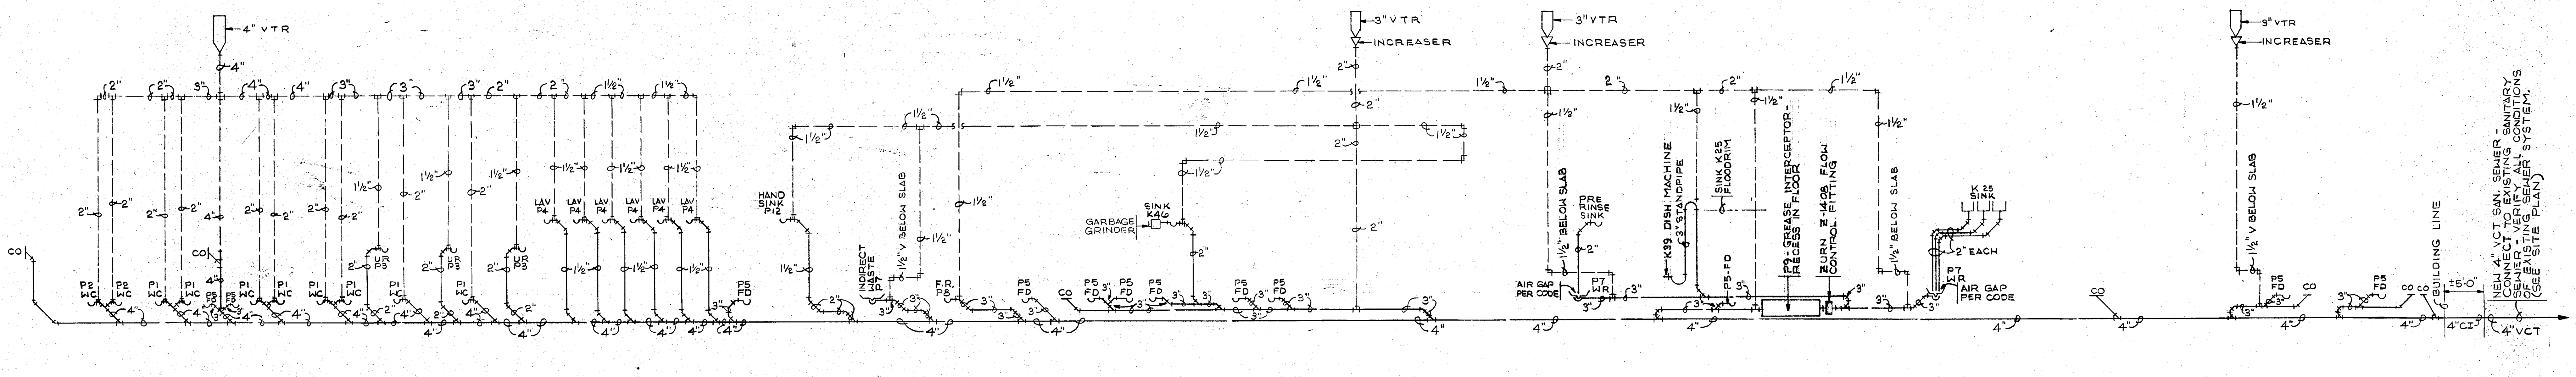

SOIL, WASTE, DRAIN & VENT RISER DIAGRAM

SCALE: NONE

MECHANICAL LEGEND	
	SOIL, WASTE OR LEADER PIPING BELOW GRADE AND/OR SLAB
	SOIL, WASTE OR LEADER PIPING ABOVE GRANDE AND/OR SLAB
	SANITARY WASTE VENT PIPING
	DOMESTIC COLD WATER PIPING
	DOMESTIC HOT WATER PIPING
—G—	GAS PIPING
P2	PLUMBING FIXTURE MARK "P2" SEE SPECS
	PIPE TURNING DOWN
	PIPE TURNING UP
	GATE VALVE
	GAS COCK
DHMWH	DOMESTIC HOT WATER HEATER
④	MECHANICAL REFERENCE NOTE
VTR	VENT THRU ROOF
CO	CLEANOUT
	UNION
FD	FLOOR DRAIN
	GAS PRESSURE REGULATOR
K8	REFERENCE TO KITCHEN EQUIPMENT ITEM - ITEM 8 INDICATED - REFER TO KITCHEN EQUIPMENT DRAWINGS
SA	SUPPLY AIR
RA	RETURN AIR
CA	COMBUSTION AIR
Ⓣ RTU-1	THERMOSTAT - ZONE CONTROL INDICATED
R 24X24	RETURN AIR GRILLE SIZE INDICATED
	EXHAUST OR RETURN DUCT - UP OR IN
	EXHAUST OR RETURN DUCT - DOWN OR AWAY
	SUPPLY AIR DUCT - UP OR IN
	SUPPLY AIR DUCT - DOWN OR AWAY
①	REFERENCE MARK SEE "GRILLES, REGISTERS AND DIFFUSERS SCHEDULE"
	TURNING VANES
	ADJUSTABLE VOLUMETRIC EXTRACTOR
E ③ 12X10	EXHAUST REGISTER - SIZE AND REFERENCE MARK INDICATED
400 ① 12X12	SUPPLY AIR DIFFUSER THROW DIRECTIONS, CFM, NECK SIZE AND REFERENCE MARK INDICATED. SHADED QUADRANTS INDICATE THROW REDUCING VANES.

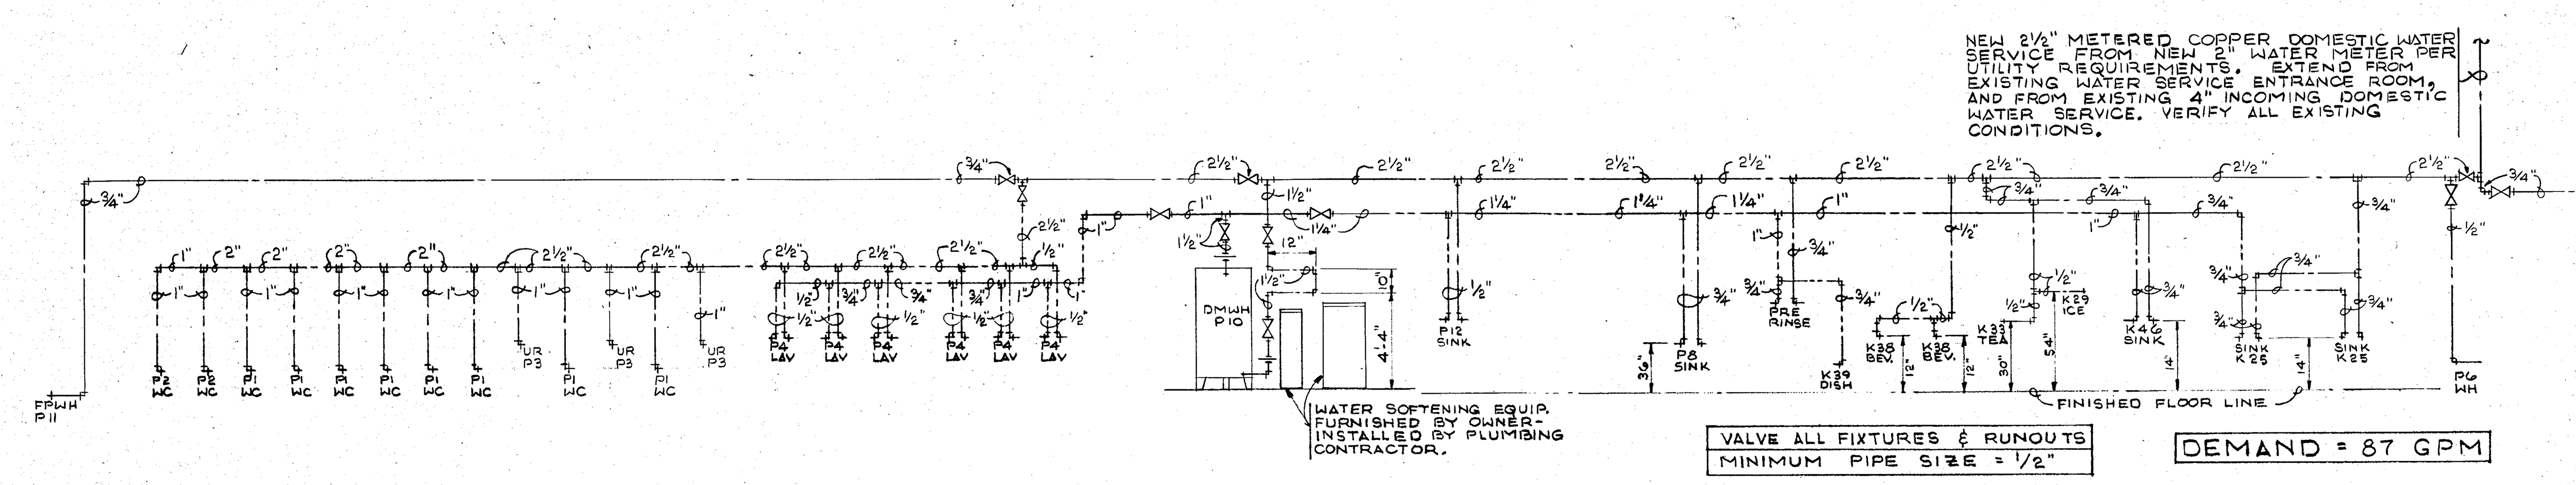

DOMESTIC WATER RISER DIAGRAM

SCALE: NONE

GRILLES, REGISTERS & DIFFUSERS SCHEDULE

MARK	IDENTITY	OBVD	FUNCTION	MOUNTING	THROW
①	TITUS TDC-S1-4A	YES	SA	CEILING	4-WAY
②	TITUS TDC-S1-2G	YES	SA	CEILING	2-WAY
③	TITUS 3-FL-5	YES	EXHAUST	CEILING	-
④	TITUS TDC-S1-3A	YES	SA	CEILING	3-WAY
⑤	TITUS TDC-S1-2S	YES	SA	CEILING	2-WAY
⑥	TITUS TDC-S1-1S	YES	SA	CEILING	1-WAY

FIXTURE BRANCH SCHEDULE

MARK	FIXTURE IDENTITY	WASTE	VENT	HOT	COLD
P1	WATER CLOSET	4"	2"	-	1"
P2	WATER CLOSET (H.C.)	4"	2"	-	1"
P3	URINAL	2"	1-1/2"	-	1"
P4	LAVATORY	1-1/2"	1-1/2"	1/2"	1/2"
P5	FLOOR DRAIN	3"	1 -1/2"	-	-
P6	WALL HYDRANT	-	-	-	1/2"
P7	INDIRECT WASTE RECEPTOR	3"	1-1/2"	-	-
P8	FLOOR RECEPTOR	3"	1-1/2"	3/4"	3/4"
P9	GREASE TRAP	3"	1-1/2"	-	-
P10	DMHWH	-	-	-	-
P11	FREEZE-PROOF WALL HYDRANT	-	-	-	3/4" INSTALL @ 24"A.F.
P12	HAND SINK	1-1/2"	1-1/2"	1/2"	1/2"

HVAC EQUIPMENT SCHEDULE

MARK	IDENTITY/ REMARKS	COOLING SECTION (BASED ON 95°, AMB., 80° EDS, 67° EWB)		AIR SIDE			NATURAL GAS HEATING (MBH)		ELECTRICAL CHARACTERISTICS			
		TOTAL MBH	SENS. MBH	CFM	ESP	BLOWER HP	INPUT	OUTPUT	V	Ø	HZ	FLA
RTU-1	CARRIER 48DP012 ① ②	116.0	79.0	3000	0.6"	1	154	123	208	3	60	60.7
RTU-2	CARRIER 48DP012 ① ②	116.0	79.0	3000	0.6"	1	154	123	208	3	60	60.7
RTU-3	CARRIER 48EG008 ① ③	92.0	64.0	2250	0.6"	2	225	168	208	3	60	47.4
RTU-4	CARRIER 48HD006 ① ②	61.0	43.0	2000	0.5"	1	125	96.3	208	3	60	31.8
RTU-5	CARRIER 48EG008 ① ③	94.0	67.0	2500	0.6"	2	225	168	208	3	60	47.4
RTU-6	CARRIER 48EG008 ① ③	99.2	77.4	3300	0.6"	3	225	168	208	3	60	50.2
RTU-7	CARRIER 48DP012 ① ②	123.0	90.0	4000	0.6"	1	154	123	208	3	60	60.7
RTU-8	CARRIER 48DP012 ① ②	123.0	90.0	4000	0.6"	1	154	123	208	3	60	60.7
RTU-9	CARRIER 48DR014 ① ②	154.0	117.0	5000	0.6"	2	231	183	208	3	60	70.6


HVAC EQUIPMENT SCHEDULE REMARKS LEGEND

1. CURB MOUNTED WITH ECONOMIZER CYCLE, HEATING/COOLING THERMOSTAT WITH AUTOMATIC CHANGEOVER AND LOCKING COVER. FURNISH AND INSTALL SMOKE DETECTOR IN RA BOOT FOR BLOWER SHUTDOWN. FURNISH AND INSTALL AUTOMATIC CHANGEOVER THERMOSTAT WITH LOCKING COVER.
2. PROVIDE WITH BUILT-IN PRESSURE RELIEF.
3. FURNISH WITH MICROMETL PLENUM AND ROOF CURB WITH BUILT-IN PRESSURE RELIEF.


NATURAL GAS INPUT SUMMARY

1. SPACE HEATING . . . . 1647 MBH
2. DOM. WATER HEATING . . . . . 197 MBH
3. COOKING . . . . 400 MBH

TOTAL INPUT . . . . 2244 MBH

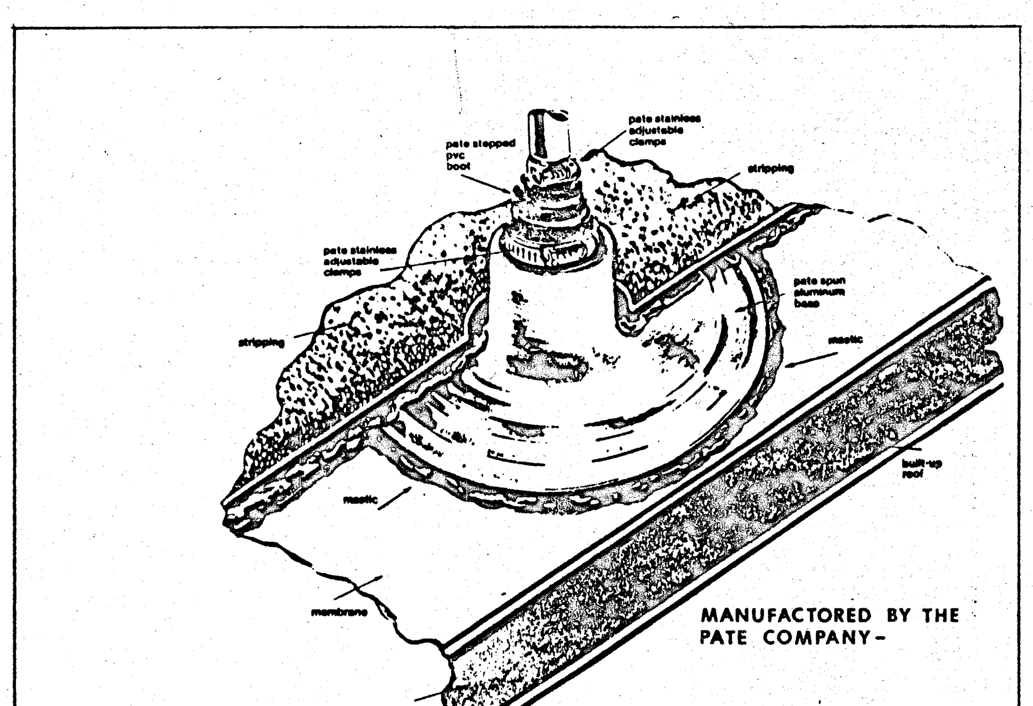

FLASHING at ROOF PENETRATION-PIPE or CONDUIT

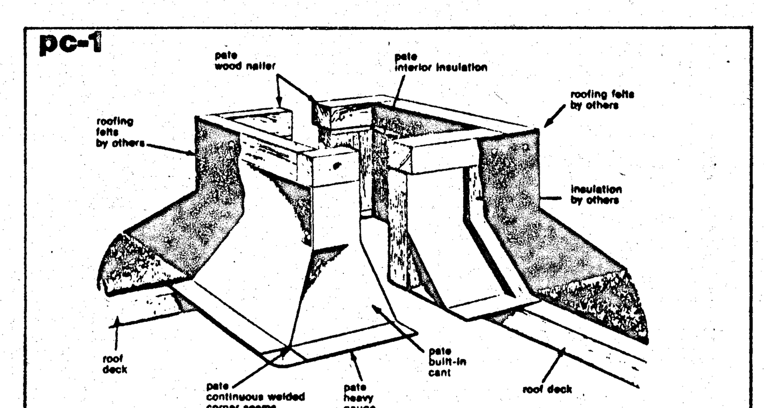

CURB FOR ROOF EXHAUSTER

RECEIVED NOV 10, 1982 TOWN OF AMHERST BUILDING DEPT.

31077 MECHANICAL SYSTEMS 9-82

ROBERT R. BAYLES & ASSOCIATES
Consulting Engineers
KANSAS CITY ______ MISSOURI

ALL REFERENCES TO OWNER ON THESE PLANS SHALL NOT REFER TO SHOWBIZ PIZZA PLACE, INC. BUT TO SHOWBIZ PIZZA PLACE, INC. FRANCHISEE.

THESE DOCUMENTS MAY NOT BE USED OR REPRODUCED IN ANY FORM WITHOUT THE WRITTEN AUTHORITY OF SHOWIBZ PIZZA PLACE, INC. FRANCHISEE AND ASSOCIATED DESIGNERS & ARCHITECTS, P. A.

SHOWBIZ PIZZA PLACE

FAMILY RESTAURANT CONCEPTS
808 MASSACHUSETTS
LAWRENCE, KS 66044 (913) 749-5225
Franchisee of Showbiz Pizza Place

SHOWBIZ PIZZA PLACE
Niagara Falls Blvd. & Chestnut Ridge Rd.
AMHERST, NEW YORK

S | L

MECH. SCHED. & DTL'S

JOB 82-108-2

DATE 9/17/82

REVISIONS

DRAWN BY | CHECKED BY

SEAL


HARVEY ALLEN FINK • AIA
ASSOCIATED DESIGNERS & ARCHITECTS P.A.

MISSION STATE BANK BUILDING
5201 JOHNSON DR.
MISSION, KS. 66205
TEL (913) 432-1020

M3

H V A C EQUIPMENT SCHEDULE													
MARK	IDENTITY/ REMARKS	COOLING SECTION (BASED ON 95°, AMB., 80° EDB, 67° EWB)		AIR SIDE			NATURAL GAS HEATING (MBH)		ELECTRICAL CHARACTERISTICS				
		TOTAL MBH	SENS. MBH	CFM	ESP	BLOWER HP	INPUT	OUTPUT	V	Ø	HZ	FLA
RTU-1	CARRIER 48EG008 ▽1 ▽3	98.0	73.0	3000	0.6"	3	225	168	208	3	60	50.2
RTU-2	CARRIER 48EG008 ▽1 ▽3	99.2	77.4	3300	0.6"	3	225	168	208	3	60	50.2
RTU-3	CARRIER 48DP012 ▽1 ▽3	123.0	90.0	4000	0.6"	1	154	123	208	3	60	60.7
RTU-4	CARRIER 48EG008 ▽1 ▽3	94.0	67.0	2500	0.5"	2	225	168	208	3	60	47.4
RTU-5	CARRIER 48EG008 ▽1 ▽3	99.2	77.4	3300	0.6"	3	225	168	208	3	60	50.2
RTU-6	CARRIER 48DP012 ▽1 ▽3	123.0	90.0	4000	0.6"	1	154	123	208	3	60	60.7
RTU-7	CARRIER 48DP012 ▽1 ▽3	123.0	90.0	4000	0.6"	1	154	123	208	3	60	60.7

NATURAL GAS INPUT SUMMARY	
1. SPACE HEATING	1362 MBH
2. DOMESTIC WATER HEATING . .	197 MBH
3. COOKING	400 MBH
TOTAL INPUT	1959 MBH

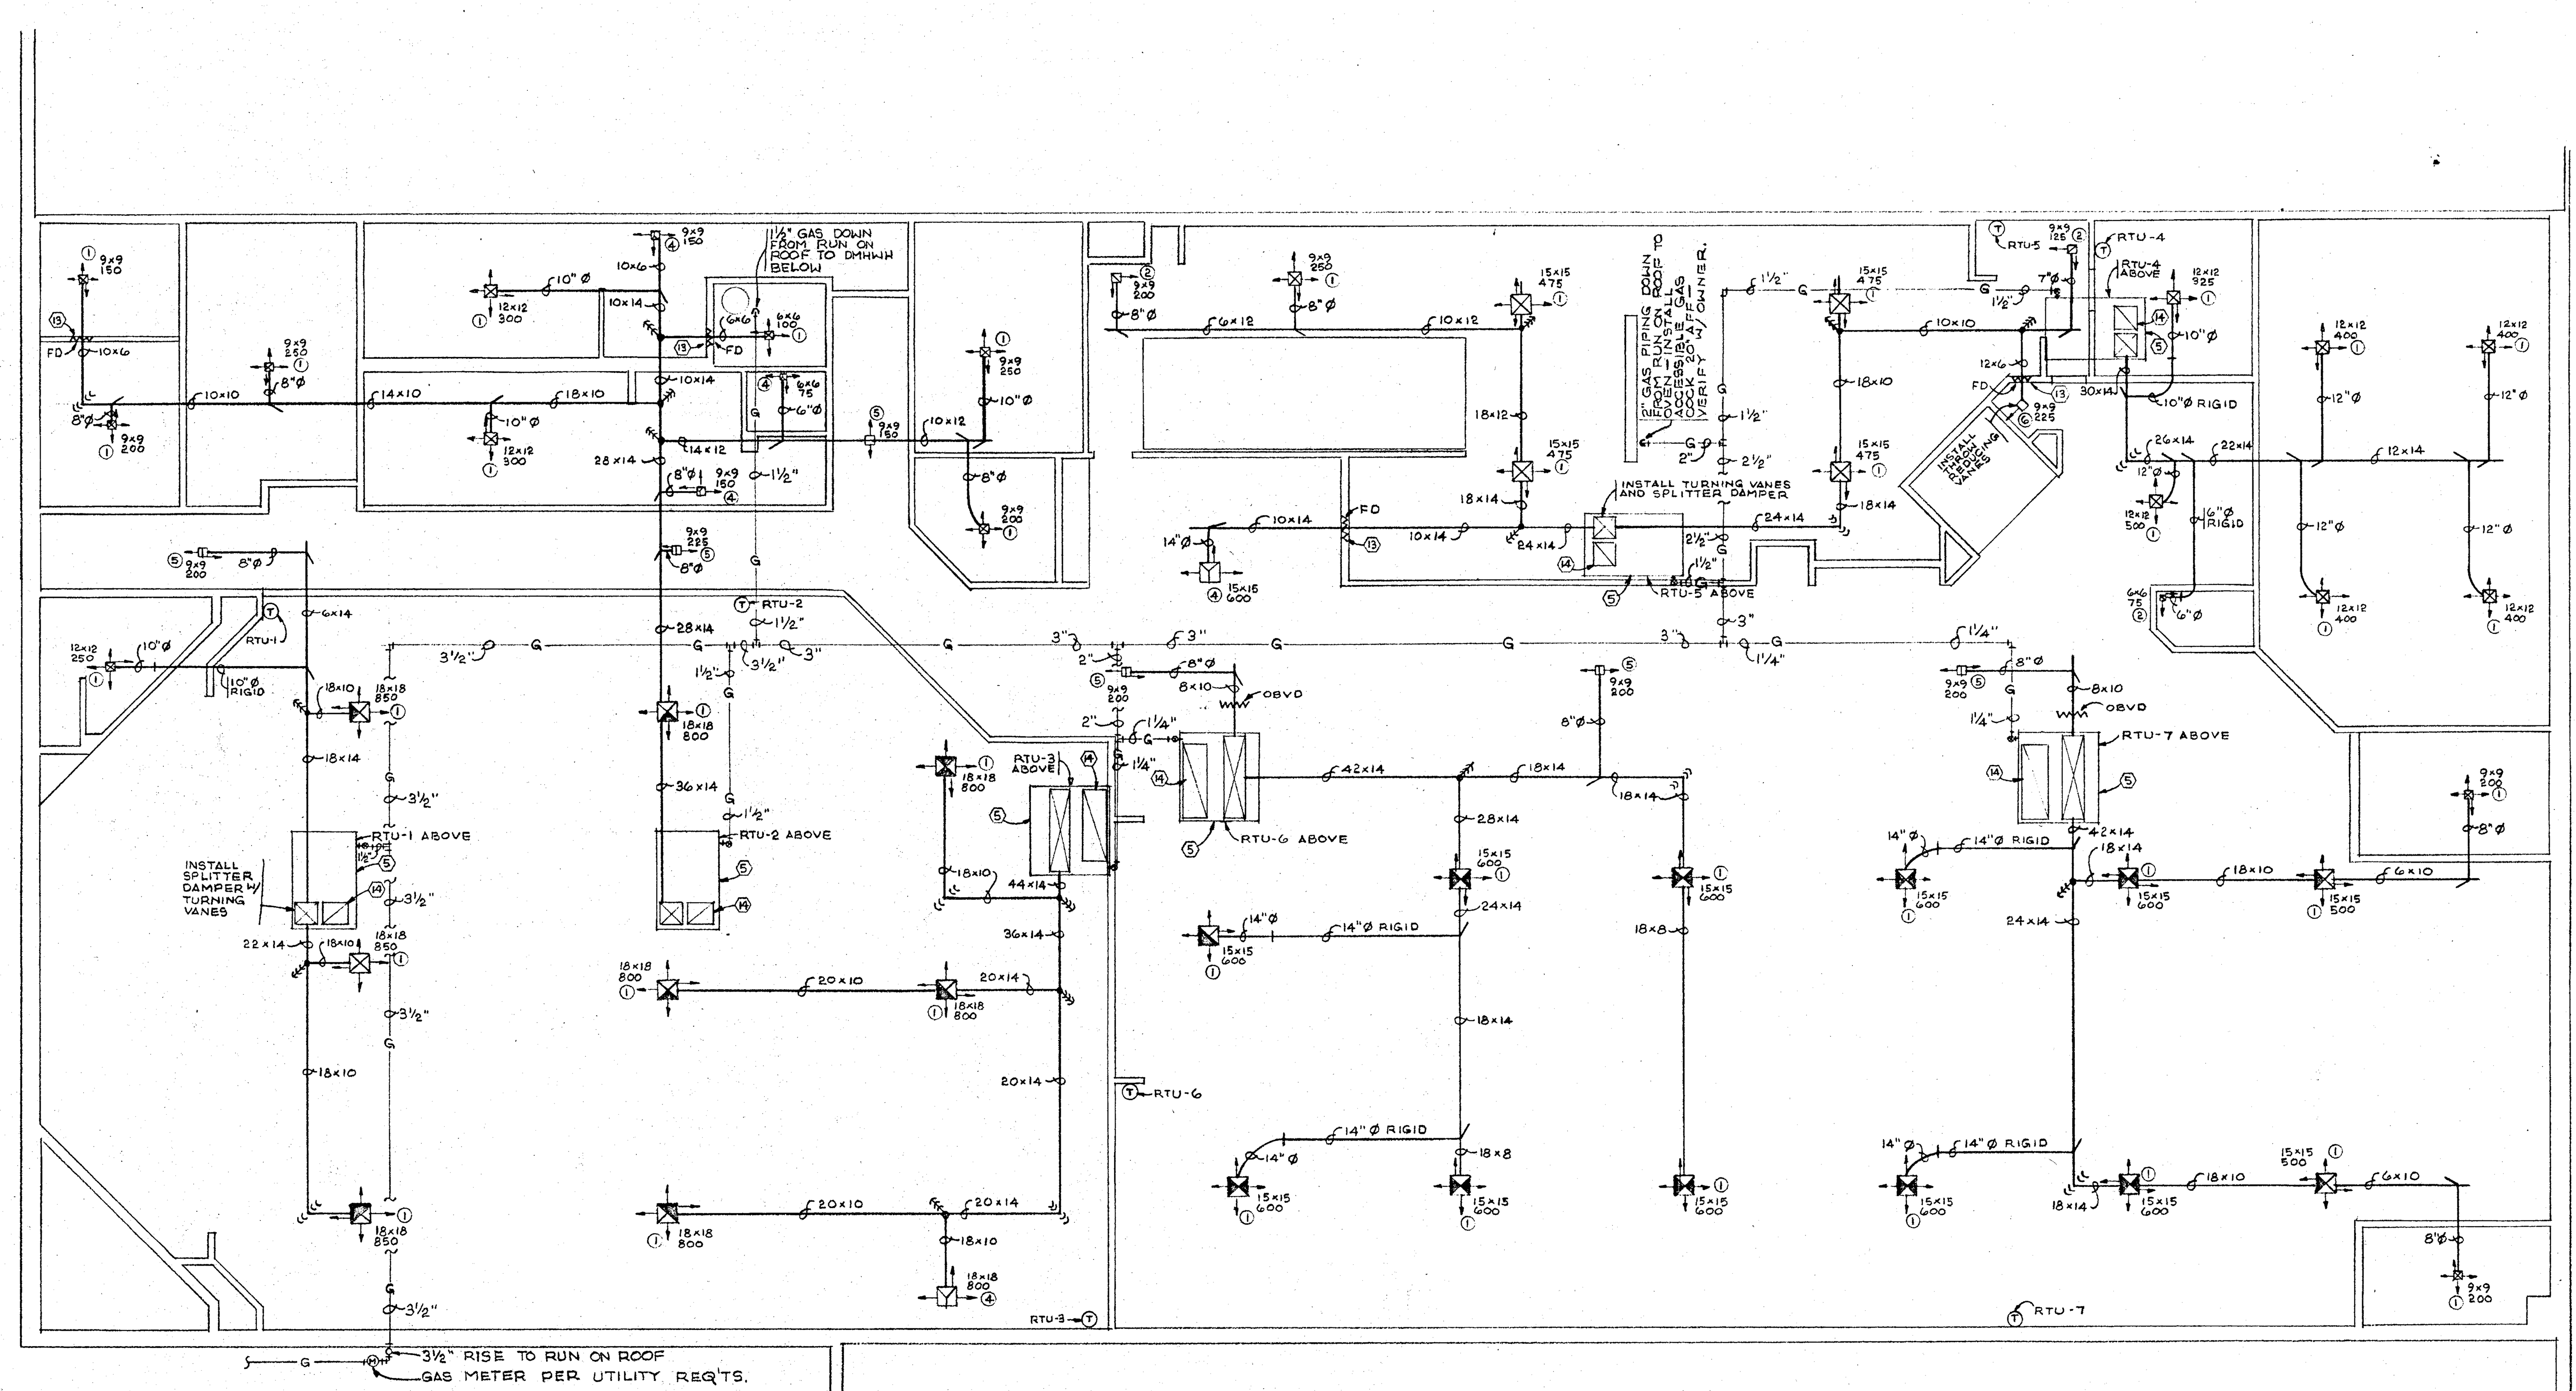

MECHANICAL PLAN
SCALE: 1/8" = 1'-0"

NOTE:
ALL MECHANICAL SYSTEMS (INCLUDING CEILING GRID PLACEMENTS) SHALL REMAIN AS ORIGINALLY INDICATED ON DRAWINGS NUMBER M-1, M-2 AND M-3 EXCEPT AS NOTED OTHERWISE ON THIS SHEET. REVISIONS INCLUDE, GENERALLY, A REVISED H V A C EQUIPMENT SCHEDULE, SUPPLY AIR DUCTWORK AND NATURAL GAS PIPING.

ALL REFERENCES TO OWNER ON THESE PLANS SHALL NOT REFER TO SHOWBIZ PIZZA PLACE, INC. BUT TO SHOWBIZ PIZZA PLACE, INC. FRANCHISEE.

THESE DOCUMENTS MAY NOT BE USED OR REPRODUCED IN ANY FORM WITHOUT THE WRITTEN AUTHORITY OF SHOWBIZ PIZZA PLACE, INC. FRANCHISEE AND ASSOCIATED DESIGNERS & ARCHITECTS, P. A.

31077 MECHANICAL SYSTEMS 10-82

ROBERT R. BAYLES & ASSOCIATES
Consulting Engineers
KANSAS CITY MISSOURI

SHOWBIZ PIZZA PLACE
Niagara Falls Blvd. & Chestnut Ridge Rd.
AMHERST, NEW YORK

FAMILY RESTAURANT CONCEPTS
808 MASSACHUSETTS
LAWRENCE KS 66044 (913) 749-5225
Franchisee of ShowBiz Pizza Place restaurants under license from ShowBiz Pizza Place, Inc.


S L

MECHANICAL PLAN

JOB 82-108-2
DATE 10-22-82
REVISIONS
DRAWN BY
CHECKED BY
SEAL


HARVEY ALLEN FINK AIA
ASSOCIATED DESIGNERS & ARCHITECTS P.A.
MISSION STATE BANK BUILDING
5201 JOHNSON DR.
MISSION, KS. 66205
TEL (913) 432-1020

XM-1

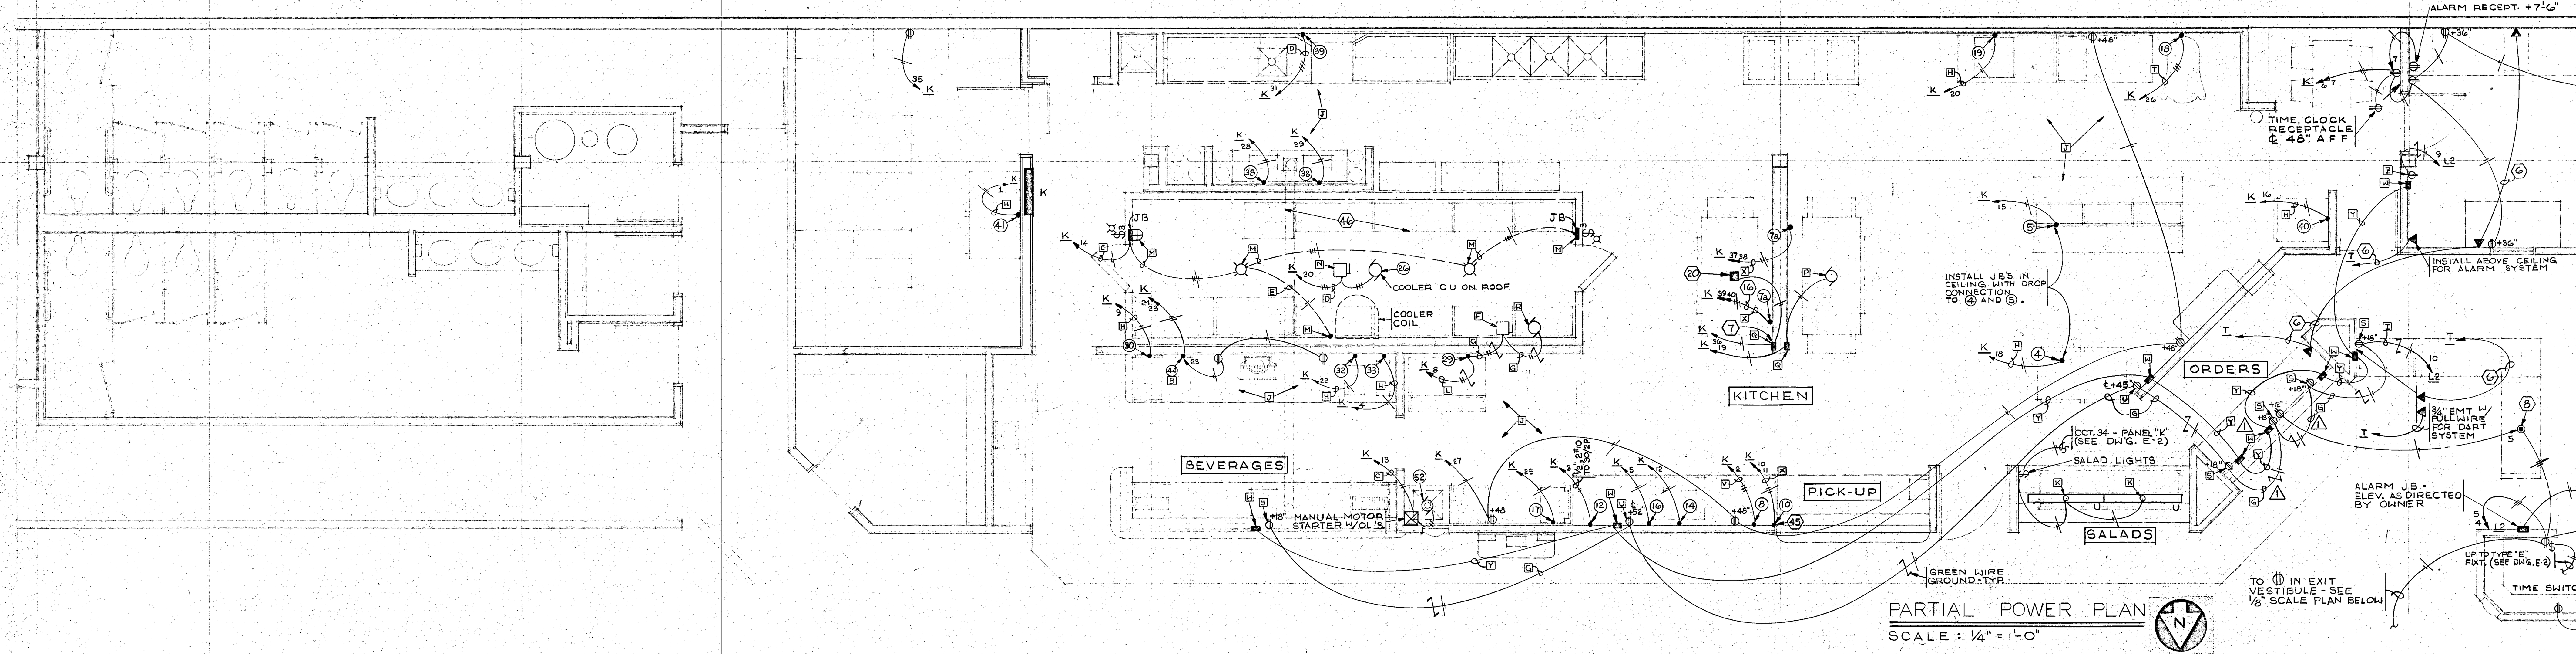

PARTIAL POWER PLAN


SCALE: 1/4" = 1'-0"

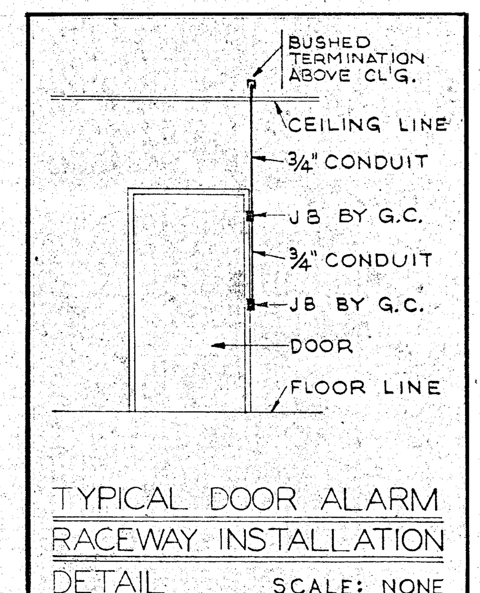

TYPICAL DOOR ALARM RACEWAY INSTALLATION DETAIL — SCALE: NONE

KITCHEN ELECTRICAL REFERENCE NOTES

A	1/2", 3#10 TO 30-2P
B	UNDERCOUNTER REFRIGERATOR, PANEL K, CCT. 24 -- FURNISH AND INSTALL ELECTRICAL CONNECTIONS AT TWO ELEVATIONS (SEE DRAWING EQ-3)
C	1/2", 2#12 TO 20-2P
D	1/2", 3#12 TO 20-3P
E	1/2", 2#12
F	30A-2P-NFD-NEMA 3R
G	1/2", 3#10
H	1/2", 2#10 TO 30-1P
I	CLEAN CIRCUIT FOR DART SYSTEM - WITH SEPARATE GREENWIRE GROUND. 1/2", 3#12 TO 20-1P BREAKER IN PANEL "L2" (CIRCUIT 10). RUN GREENWIRE TO BUILDING SERVICE GROUND.
J	REFER TO KITCHEN EQUIPMENT DRAWINGS FOR EQUIPMENT IDENTITY. KITCHEN EQUIPMENT WILL BE FURNISHED AND INSTALLED BY KITCHEN EQUIPMENT SUPPLIER FOR CONNECTION BY ELECTRICAL CONTRACTOR. FURNISH AND INSTALL JB'S, CONNECTING DEVICES AND OTHER ACCESSORIES AS REQUIRED. VERIFY ALL DIMENSIONS WITH KITCHEN EQUIPMENT SUPPLIER PRIOR TO ROUGHING-IN.
K	INSTALL "GRO-LUX" LAMPS IN "U" FIXTURES.
L	1/2", 3#10 TO 30-2P
M	COOLER LIGHT, COOLER BLOWER AND DOOR HEATERS
N	30A-3P-NFD-NEMA 3R
O	UNASSIGNED
P	1/4 HP, 120V/1Ø ROOFTOP EXHAUSTER (SEE MECHANICAL)
Q	LOCATE EXHAUSTER CONTROLLER AS DIRECTED
R	REMOTE AIR COOLED CONDENSER FOR ICE CUBER (29)
S	GROUNDING DUPLEX RECEPTACLE FOR DART CASH REGISTER.
T	1/2", 3#12 TO 20-3P
U	GROUNDING DUPLEX RECEPTACLE FOR DART PRINTER ON SHELF.
V	3/4", 3#8 TO 50-3P
W	INSTALL 4" SQUARE FLUSH AND BLANKED JB FOR DART SYSTEM CABLING ADJACENT TO DUPLEX RECEPTACLE. RUN 1/2" EMT UP AND THROUGH CEILING AS INDICATED.
X	1/2", 3#10 TO TWO 30-1P.
Y	1/2" EMT WITH PULLWIRE.
Z	CLEAN CIRCUIT FOR DART SYSTEM CPU WITH SEPARATE GREEN-WIRE GROUND RUN TO BUILDING SERVICE GROUND.

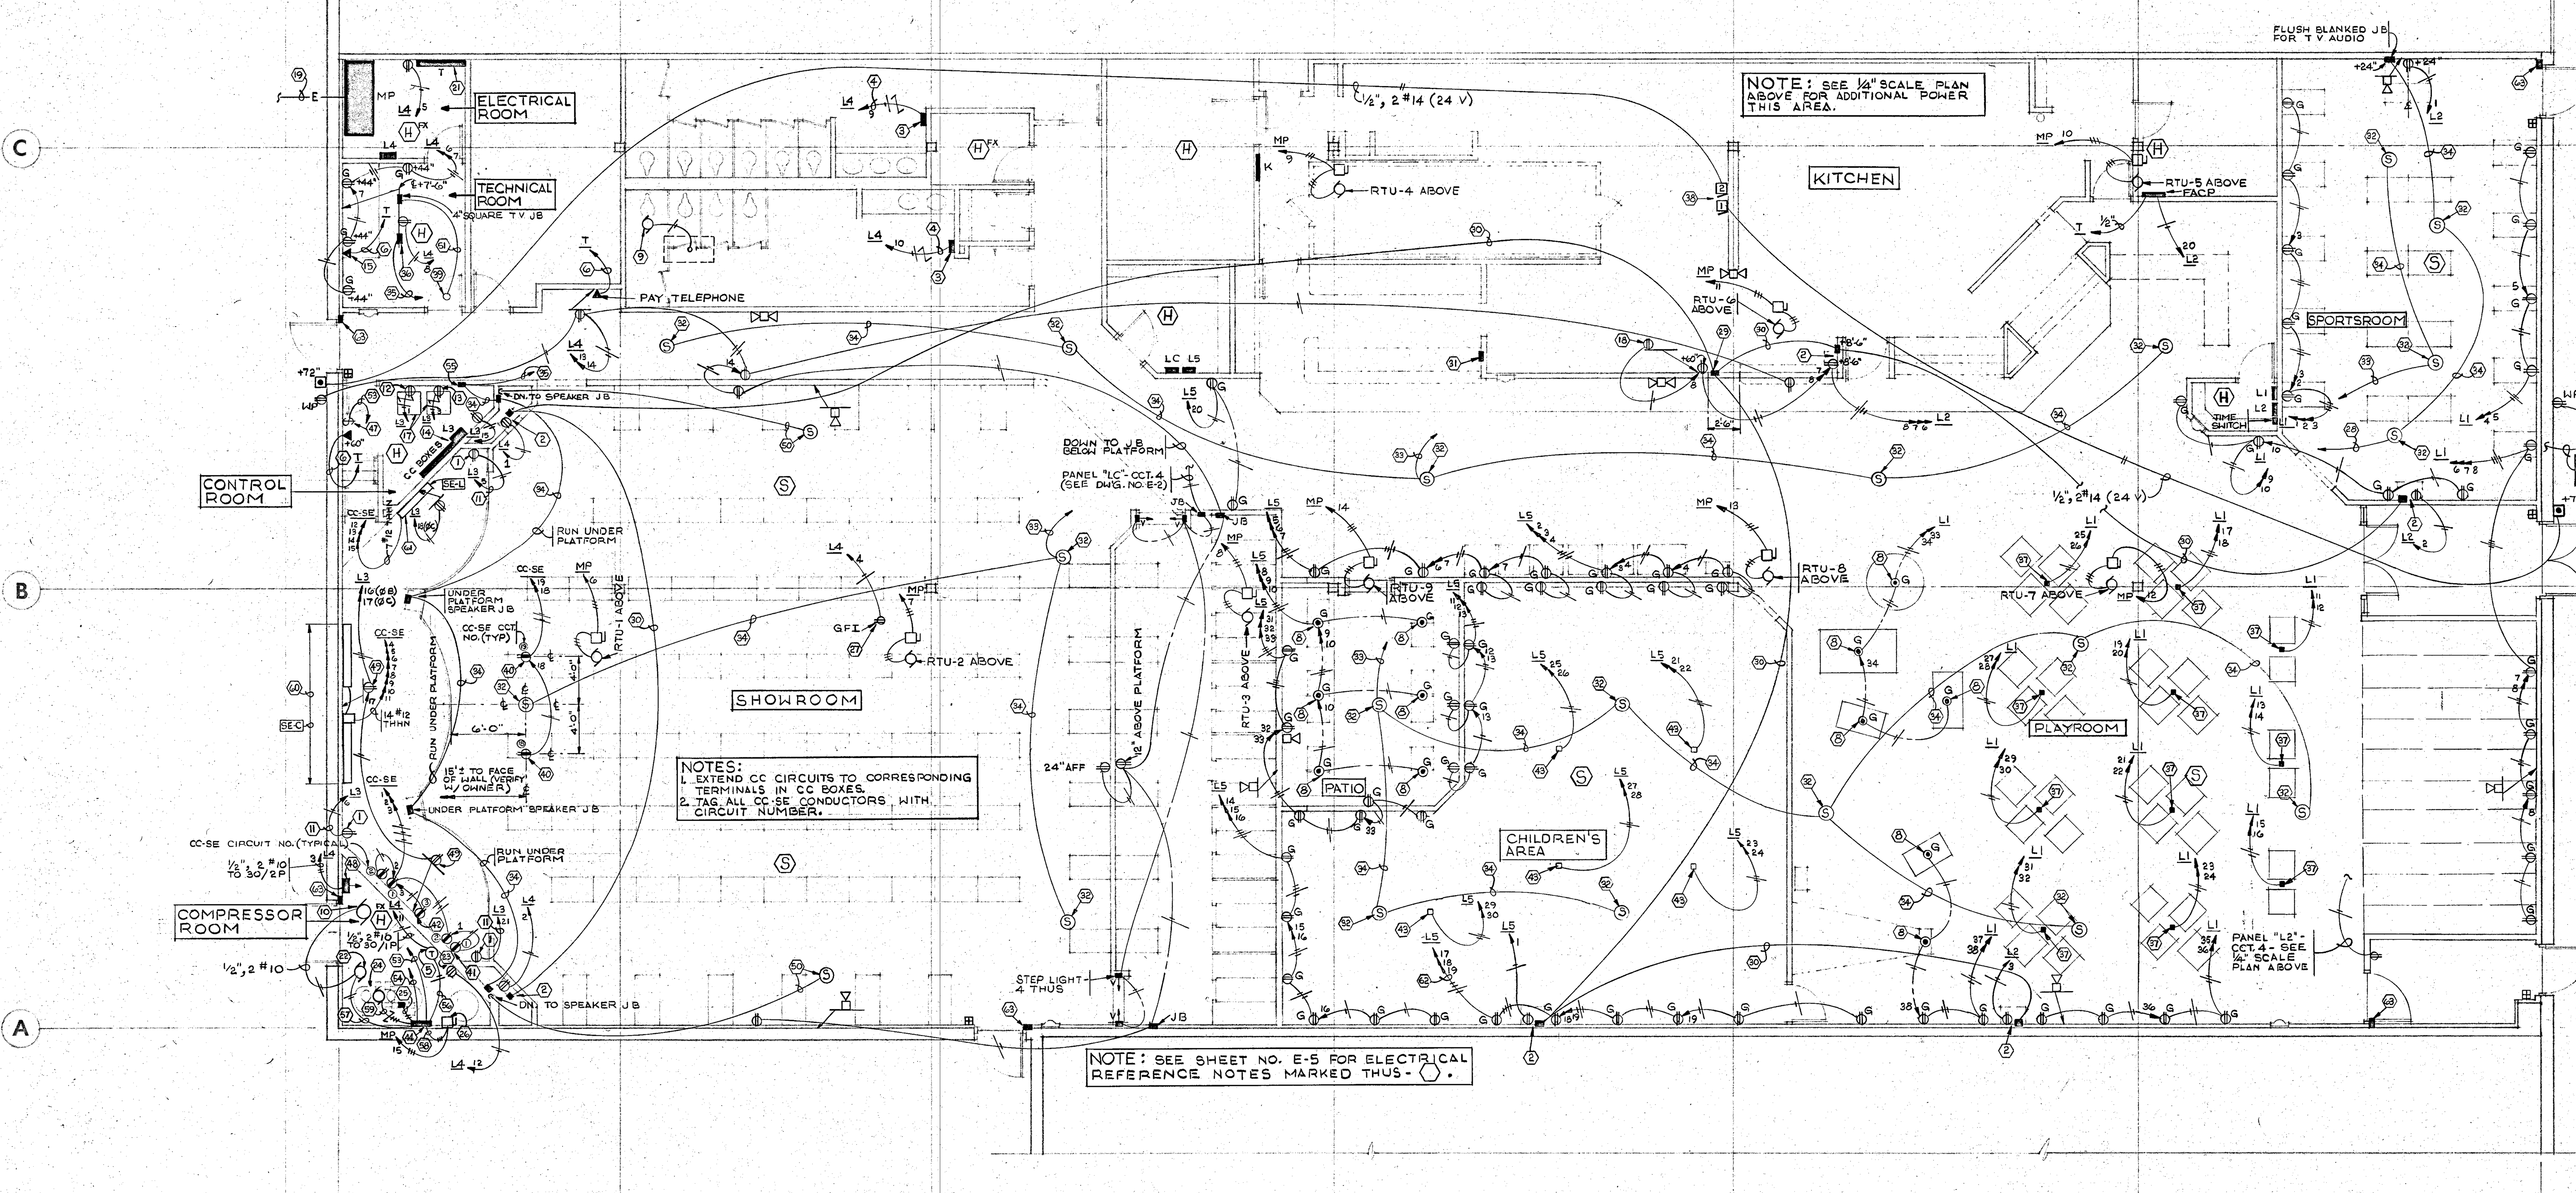

POWER PLAN

SCALE: 1/8" = 1'-0"

ALL REFERENCES TO OWNER ON THESE PLANS SHALL NOT REFER TO SHOWBIZ PIZZA PLACE, INC. BUT TO SHOWBIZ PIZZA PLACE, INC. FRANCHISEE.

THESE DOCUMENTS MAY NOT BE USED OR REPRODUCED IN ANY FORM WITHOUT THE WRITTEN AUTHORITY OF SHOWBIZ PIZZA PLACE, INC. FRANCHISEE AND ASSOCIATED DESIGNERS & ARCHITECTS, P. A.

31077 ELECTRICAL SYSTEMS 9-82

ROBERT R. BAYLES & ASSOCIATES
Consulting Engineers
KANSAS CITY, MISSOURI

RECEIVED NOV 10, 1982
TOWN OF AMHERST BUILDING DEPT.

FAMILY RESTAURANT CONCEPTS
808 MASSACHUSETTS
LAWRENCE, KS 66044 (913) 749-5225
Franchisee of Showbiz Pizza Place restaurants under license from Showbiz Pizza Place, Inc.

SHOWBIZ PIZZA PLACE
Niagara Falls Blvd. & Chestnut Ridge Rd.
AMHERST, NEW YORK

S | L

POWER PLAN

JOB 82-108-2

DATE 9/17/82


REVISIONS 10/19/82

DRAWN BY | CHECKED BY

SEAL

HARVEY ALLEN FINK • AIA
ASSOCIATED DESIGNERS & ARCHITECTS P.A.
MISSION STATE BANK BUILDING
5201 JOHNSON DR.
MISSION, KS. 66205
TEL (913) 432-1020

E1

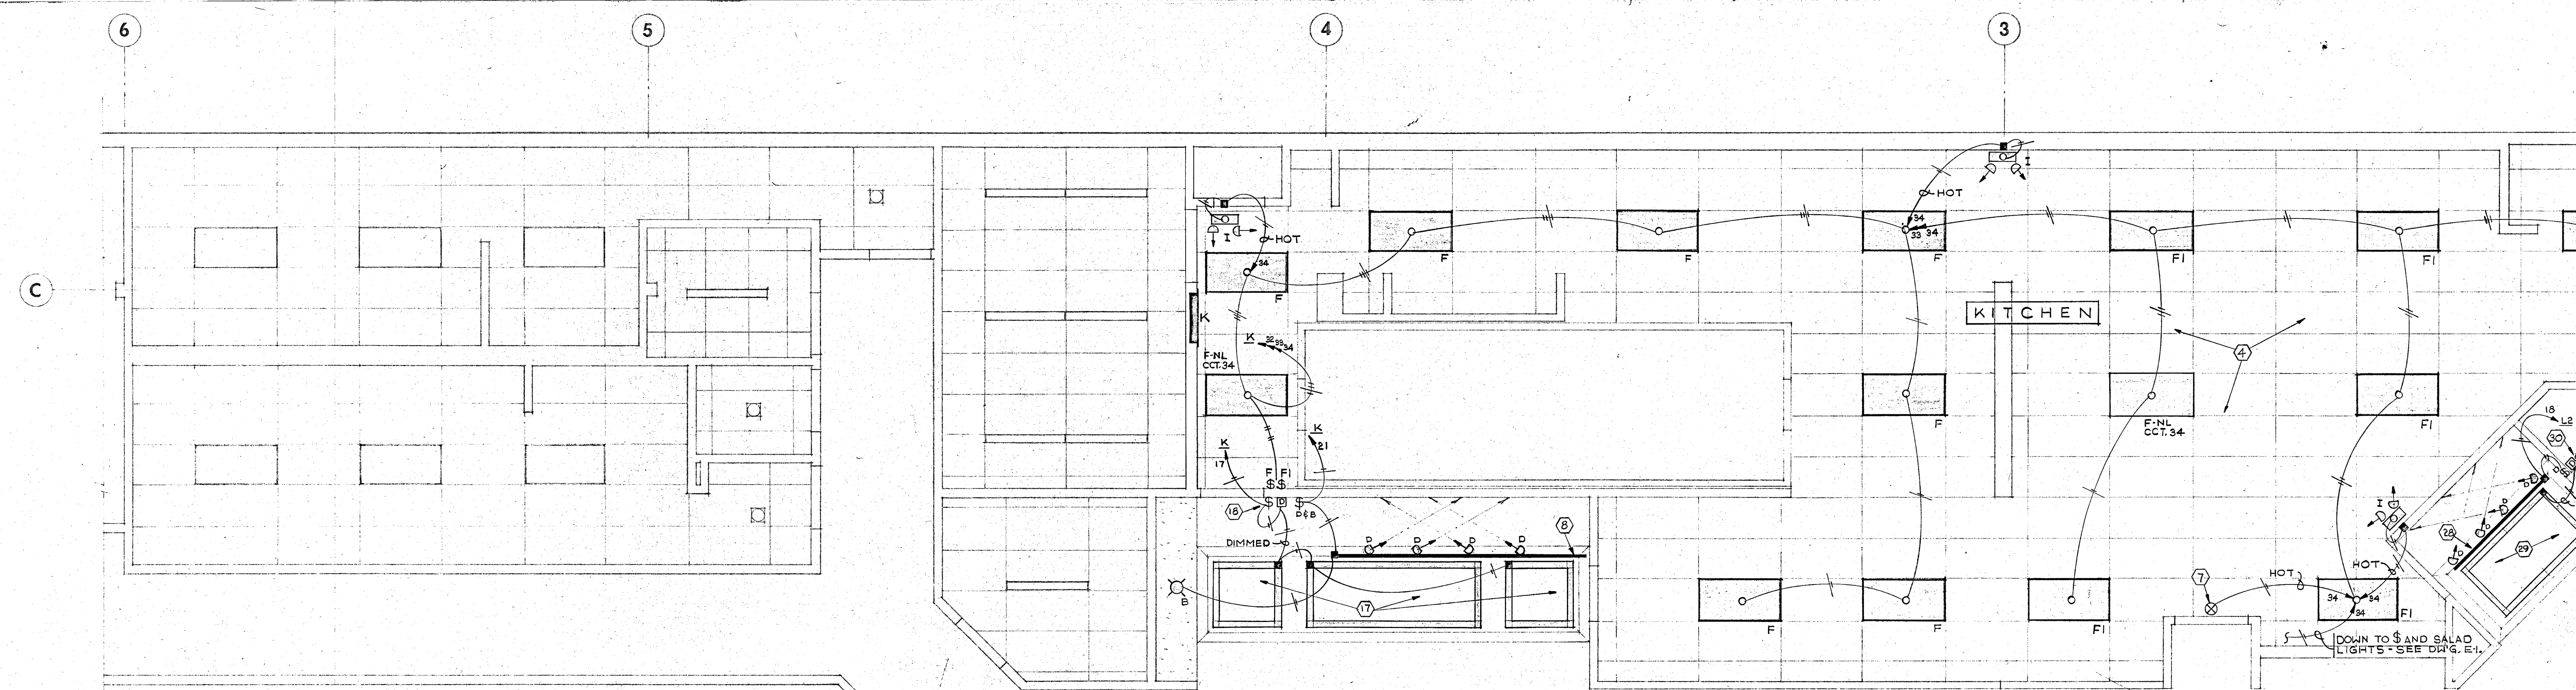

PARTIAL ILLUMINATION SYSTEMS PLAN

SCALE: 1/4" = 1'-0"

ELECTRICAL REFERENCE NOTES

1. INSTALL EXIT LIGHTS WITH BOTTOM OF FIXTURES 9'-2" AFF.
2. SWITCH TOILET ROOM EXHAUSTER WITH ROOM LIGHTS.
3. CLEAN-UP LIGHTS "B", "B1", AND "B2". ENGRAVE PLATE "STAGE CLEANUP LIGHTS" (B) AND "SHOWROOM CLEANUP LIGHTS" (B1) AND (B2).
4. INSTALL DELUXE WARM WHITE LAMPS THROUGHOUT KITCHEN AREA.
5. LOAD CENTER NO. 1 WITH FIVE COMPUTER CONTROL BOXES AND PANEL "L3". (SEE RISER)
6. PROVIDE ONE CIRCUIT FOR EACH COLOR ON EACH OF THREE STAGE SECTIONS (12 CIRCUITS REQUIRED TO SERVE FOUR COLORS ON EACH OF THREE STAGE SECTIONS).
7. INSTALL EXIT LIGHTS WITH BOTTOM OF FIXTURES 7'-6" AFF.
8. FURNISH AND INSTALL MARKSTONE NO. T4012 TWELVE-FOOT, SINGLE-CIRCUIT, SURFACE MOUNTING TRACK SYSTEM WIH NO. T4020 SURFACE MOUNTED FEED KIT INSTALLED ON FLUSH OUTLET BOX.
9. PROVIDE PHOTOCELL CONTROL FOR TYPE "N" FIXTURE FROM FLUSH 1-G BOX ABOVE FIXTURE. MOUNT FIXTURE OVER DOOR.
10. INSTALL THREE SWITCHES AND THREE DIMMERS (CENTERLINE 78" AFF) IN SEPARATE BOXES FOR DIMMED CONTROL OF "DINING A" TYPE "B", "Z1" "Z2" FIXTURES.
11. INSTALL WWX LAMPS IN ALL CORRIDOR FLUORESCENT FIXTURES.
12. FURNISH AND INSTALL MARKSTONE SERIES T4300 SURFACE MOUNTING TWO-CIRCUIT TRACK-LIGHT IN LENGTH AS INDICATED - PROVIDE INDICATED FITTINGS.
13. SEVEN GROUPS OF FOUR COLORED SPOTS (28 TOTAL). INSTALL GE, OR APPROVED EQUAL, COLORED LAMPS. LAMP BY GROUPS OF FOUR FROM LEFT TO RIGHT AS FOLLOWS: (1) 100 PAR/B (100 WATT SILICONE BLUE PROJECTOR FLOOD); (2) 100 PAR/G (100 WATT SILICONE GREEN PROJECTOR FLOOD); (3) 75R30/A (75 WATT AMBER REFLECTOR LAMP); (4) 100 PAR/R (100 WATT SILICONE RED PROJECTOR FLOOD).
14. EXTEND CIRCUIT TO COMPUTER CONTROL BOX BREAKER TERMINATION. LEAVE 12" LEADS FOR LINE CONDUCTORS IN BOX. LOW VOLTAGE WIRING, SWITCHING AND LINE CONNECTIONS WILL BE FURNISHED AND INSTALLED BY OWNER. SEE RISER DIAGRAM.
15. STAGE SPOT LIGHTS PREWIRED RECEPTACLE RACEWAY "SP" WITH EIGHT COMPUTER CONTROLLED SINGLE GROUNDING RECEPTACLES FOR PLUGGING CONNECTION OF SPOT LIGHTS. EACH RECEPTACLE IS ON SEPARATE CIRCUIT. THIS ASSEMBLY WILL BE FURNISHED AND INSTALLED BY ELECTRICAL CONTRACTOR (SEE DRAWING E-6). RUN 3/4" EMT WITH THIRTEEN NO. 12 AWG THHN FROM "SP" TO "CC-SP" AS FOLLOWS:

Circuit 1 - Black	Circuit 8 - Red
Circuit 2 - Red	Neutral - White
Circuit 3 - Blue	Neutral - White
Circuit 4 - Black	Neutral - White
Circuit 5 - Red	Neutral - White
Circuit 6 - Blue	Ground - Green
Circuit 7 - Black	

16. EIGHT 750 W SPOTS WITH PLUGGING CONNECTION TO "SP" RECEPTACLES. SPOTS FURNISHED AND INSTALLED BY OWNER.
17. TYPE "S" FIXTURE ASSEMBLY -- SEE ARCHITECTURAL DETAILS AND ELECTRICAL SPECIFICATIONS.
18. 20 AMP SWITCH AND D5 FOR BEVERAGE AREA.
19. "B-B", "B-Y", "B-G" AND "B-R" DENOTE TYPE "B" FIXTURES WITH R-40 FLOODS COLORED BLUE, YELLOW, GREEN OR RED RESPECTIVELY. (SEE TYPE "B" FIXTURE SPECIFICATION.)
20. SPECIAL DISPLAY CASE OUTLET ("NOW SHOWING"). INSTALL SUPPLY JB AT ELEVATION AS DIRECTED AND CONNECT FIXTURE. FURNISHING OF DISPLAY CASE FIXTURE NIC.
21. 14" FROM WALL TO FIXTURE CENTERLINE THIS ROW, TYPE "B-Y" FIXTURES. (21 FIXTURES TOTAL.)
22. UNASSIGNED.
23. SPLIT "CS" AND "SE" CIRCUITS IN BLANKED 4" JB PLACED ON WALL ABOVE "CC-SE".
24. PREWIRED STAGE RIGHT COLOR SPOT LIGHT ASSEMBLY "CS-R" WITH EIGHT ADJUSTABLE FIXTURES. THIS ASSEMBLY WILL BE FURNISHED AND INSTALLED BY ELECTRICAL CONTRACTOR (SEE DRAWING E-6). RUN 1/2" EMT WITH SIX NO. 12 AWG THHN FROM "CS-R" TO "CC-CS" AS FOLLOWS:

Circuit 1 - Black	Circuit 4 - Black
Circuit 2 - Red	Neutral - White
Circuit 3 - Blue	Ground - Green


25. PREWIRED CENTER STAGE COLOR SPOT LIGHT ASSEMBLY "CS-C" WITH TWELVE ADJUSTABLE FIXTURES AND TWO SPECIAL EFFECTS RECEPTACLES (SINGLE RECEPTACLES AT EXTREME LEFT AND RIGHT). THIS ASSEMBLY WILL BE FURNISHED AND INSTALLED BY ELECTRICAL CONTRACTOR (SEE DRAWING E-6). RUN 3/4" EMT WITH NINE NO. 12 AWG THHN FROM "CS-C" TO "CC-CS" AND "CC-SE" AS FOLLOWS:

CC-CS Circuit B2 - Black	CC-SE Circuit 16 - Red
CC-CS Circuit G2 - Red	CC-SE Circuit 17 -Blue
CC-CS Circuit A2 - Blue	Neutral Conductor - White
CC-CS Circuit R2 - Black	Ground Conductor - Green
Neutral Conductor - White	

26. PREWIRED STAGE LEFT COLOR SPOT LIGHT ASSEMBLY "CL-L" WITH EIGHT ADJUSTABLE FIXTURES. THIS ASSEMBLY WILL BE FURNISHED AND INSTALLED BY ELECTRICAL CONTRACTOR (SEE DRAWING E-6). RUN 1/2" EMT WITH SIX NO. 12 AWG THHN FROM "CL-L" TO "CC-CL" AS FOLLOWS:

Circuit 1 - Black	Circuit 4 - Black
Circuit 2 - Red	Neutral - White
Circuit 3 - Blue	Ground - Green

27. SIGN CONNECTION. INSTALL SUPPLY JB IN LOCATION AS DIRECTED ON CANOPY. CONNECT SIGN. FURNISHING AND INSTALLATION OF SIGN NIC. VERIFY LOCATION WITH OWNER PRIOR TO ROUGHING-IN.
28. FURNISH AND INSTALL MARKSTONE NO. T4002 AND T4004 SIX FOOT (TOTAL), SINGLE-CIRCUIT, SURFACE MOUNTING TRACK SYSTEM WITH JOINNER AND WITH NO. T4020 SURFACE MOUNTED FEED KIT INSTALLED ON FLUSH OUTLET BOX.
29. TYPE "BB" FIXTURE ASSEMBLY -- SEE ARCHITECTURAL DETAILS AND ELECTRICAL SPECIFICATIONS.
30. 20A SWITCH AND D7 FOR ORDERS AREA.
31. ROUTE HOMERUN THROUGH INTERMATIC NO. V45471 SCR, 4PST, 40 AMPERE (PER POLE) TIME SWITCH INSTALLED ADJACENT TO PANELBOARD "L2". FURNISH AND INSTALL HANDLE LOCKS ON BREAKERS. ADJUST TIME SWITCH CYCLE AS DIRECTED BY OWNER.

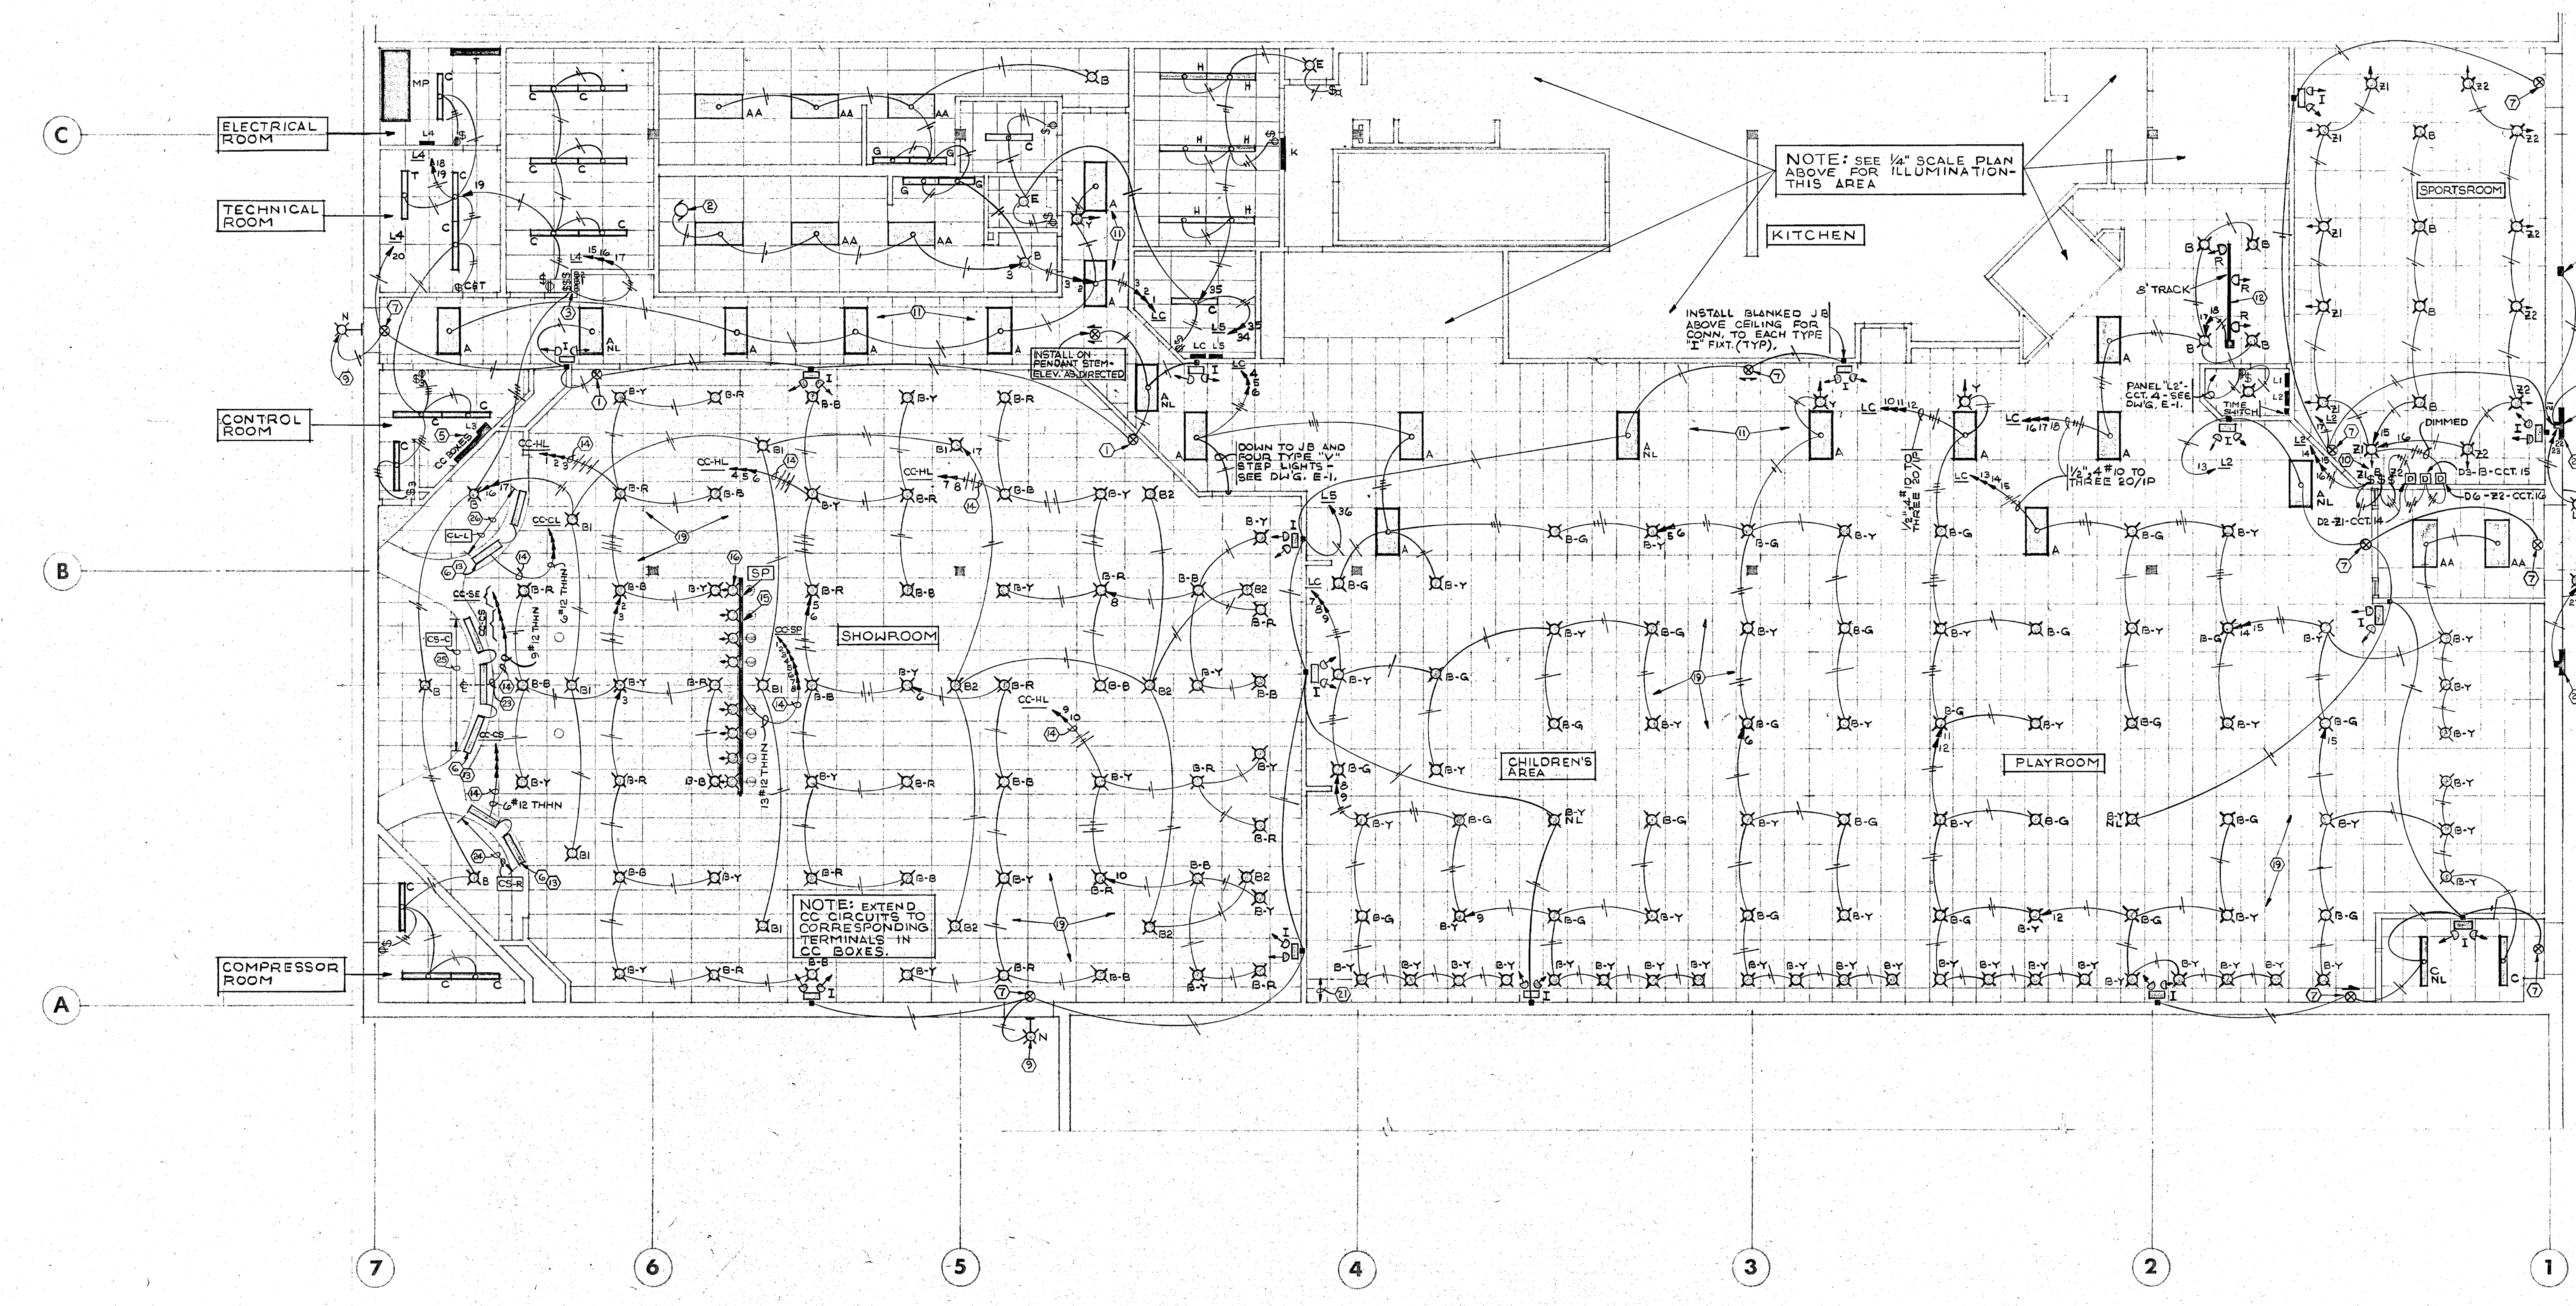

ILLUMINATION SYSTEMS PLAN

SCALE: 1/8" = 1'-0"

31077 ELECTRICAL SYSTEMS 9-82

ROBERT R. BAYLES & ASSOCIATES
Consulting Engineers
KANSAS CITY — MISSOURI

ALL REFERENCES TO OWNER ON THESE PLANS SHALL NOT REFER TO SHOWBIZ PIZZA PLACE, INC. BUT TO SHOWBIZ PIZZA PLACE, INC. FRANCHISEE.

THESE DOCUMENTS MAY NOT BE USED OR REPRODUCED IN ANY FORM WITHOUT THE WRITTEN AUTHORITY OF SHOWBIZ PIZZA PLACE, INC. FRANCHISEE AND ASSOCIATED DESIGNERS & ARCHITECTS, P. A.

SHOWBIZ PIZZA PLACE

FAMILY RESTAURANT CONCEPTS
808 MASSACHUSETTS
LAWRENCE KS 66044 (913) 749-5225

Franchisee of Showbiz Pizza Place restaurants under license from Showbiz Pizza Place, Inc.

SHOWBIZ PIZZA PLACE
Niagara Falls Blvd. & Chestnut Ridge Rd.
AMHERST, NEW YORK

S | L

ILLUM. SYSTEMS PLAN

JOB 82-108-2

DATE 9/17/82

REVISIONS

DRAWN BY | CHECKED BY

SEAL

HARVEY ALLEN FINK · AIA
ASSOCIATED DESIGNERS & ARCHITECTS
P.A.
MISSION STATE BANK BUILDING
5201 JOHNSON DR.
MISSION, KS. 66205
TEL (913) 432-1020

RECEIVED
10 1982
TOWN OF AMHERST
BUILDING DEPT.

E2